
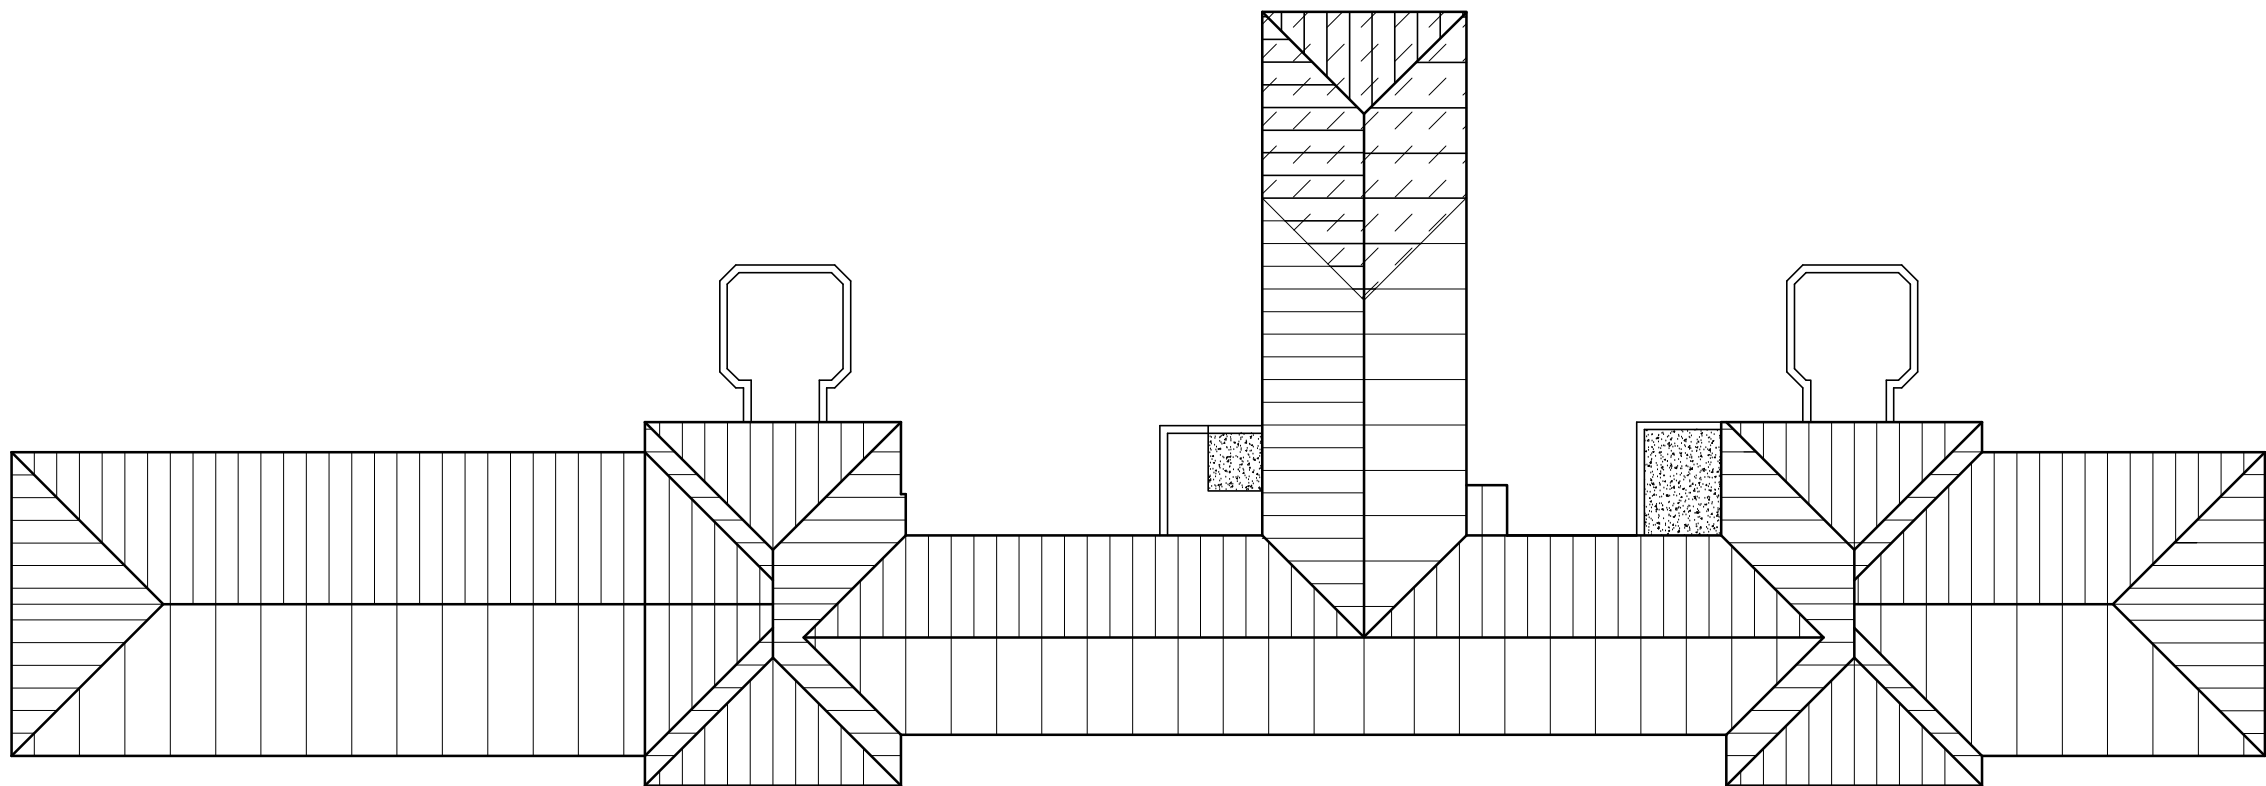
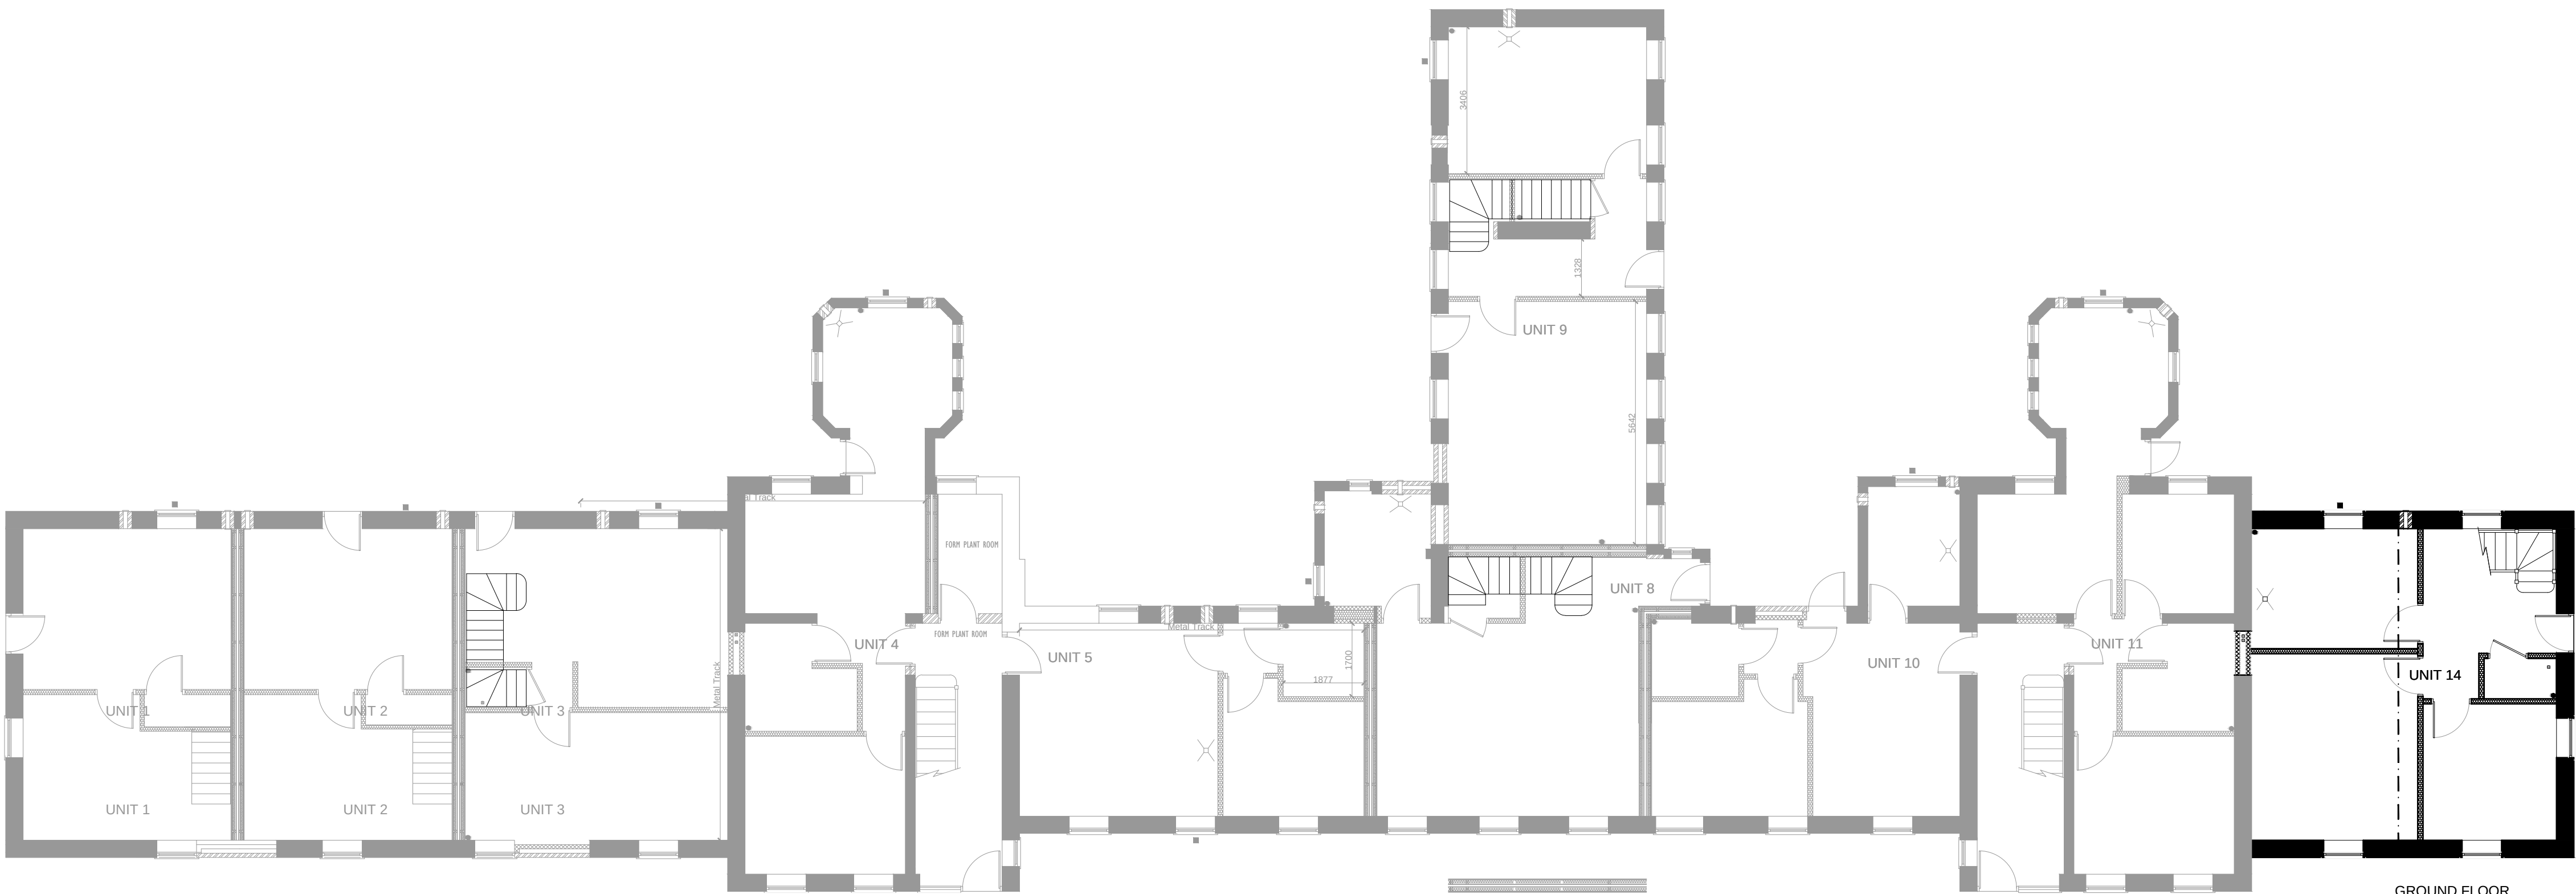


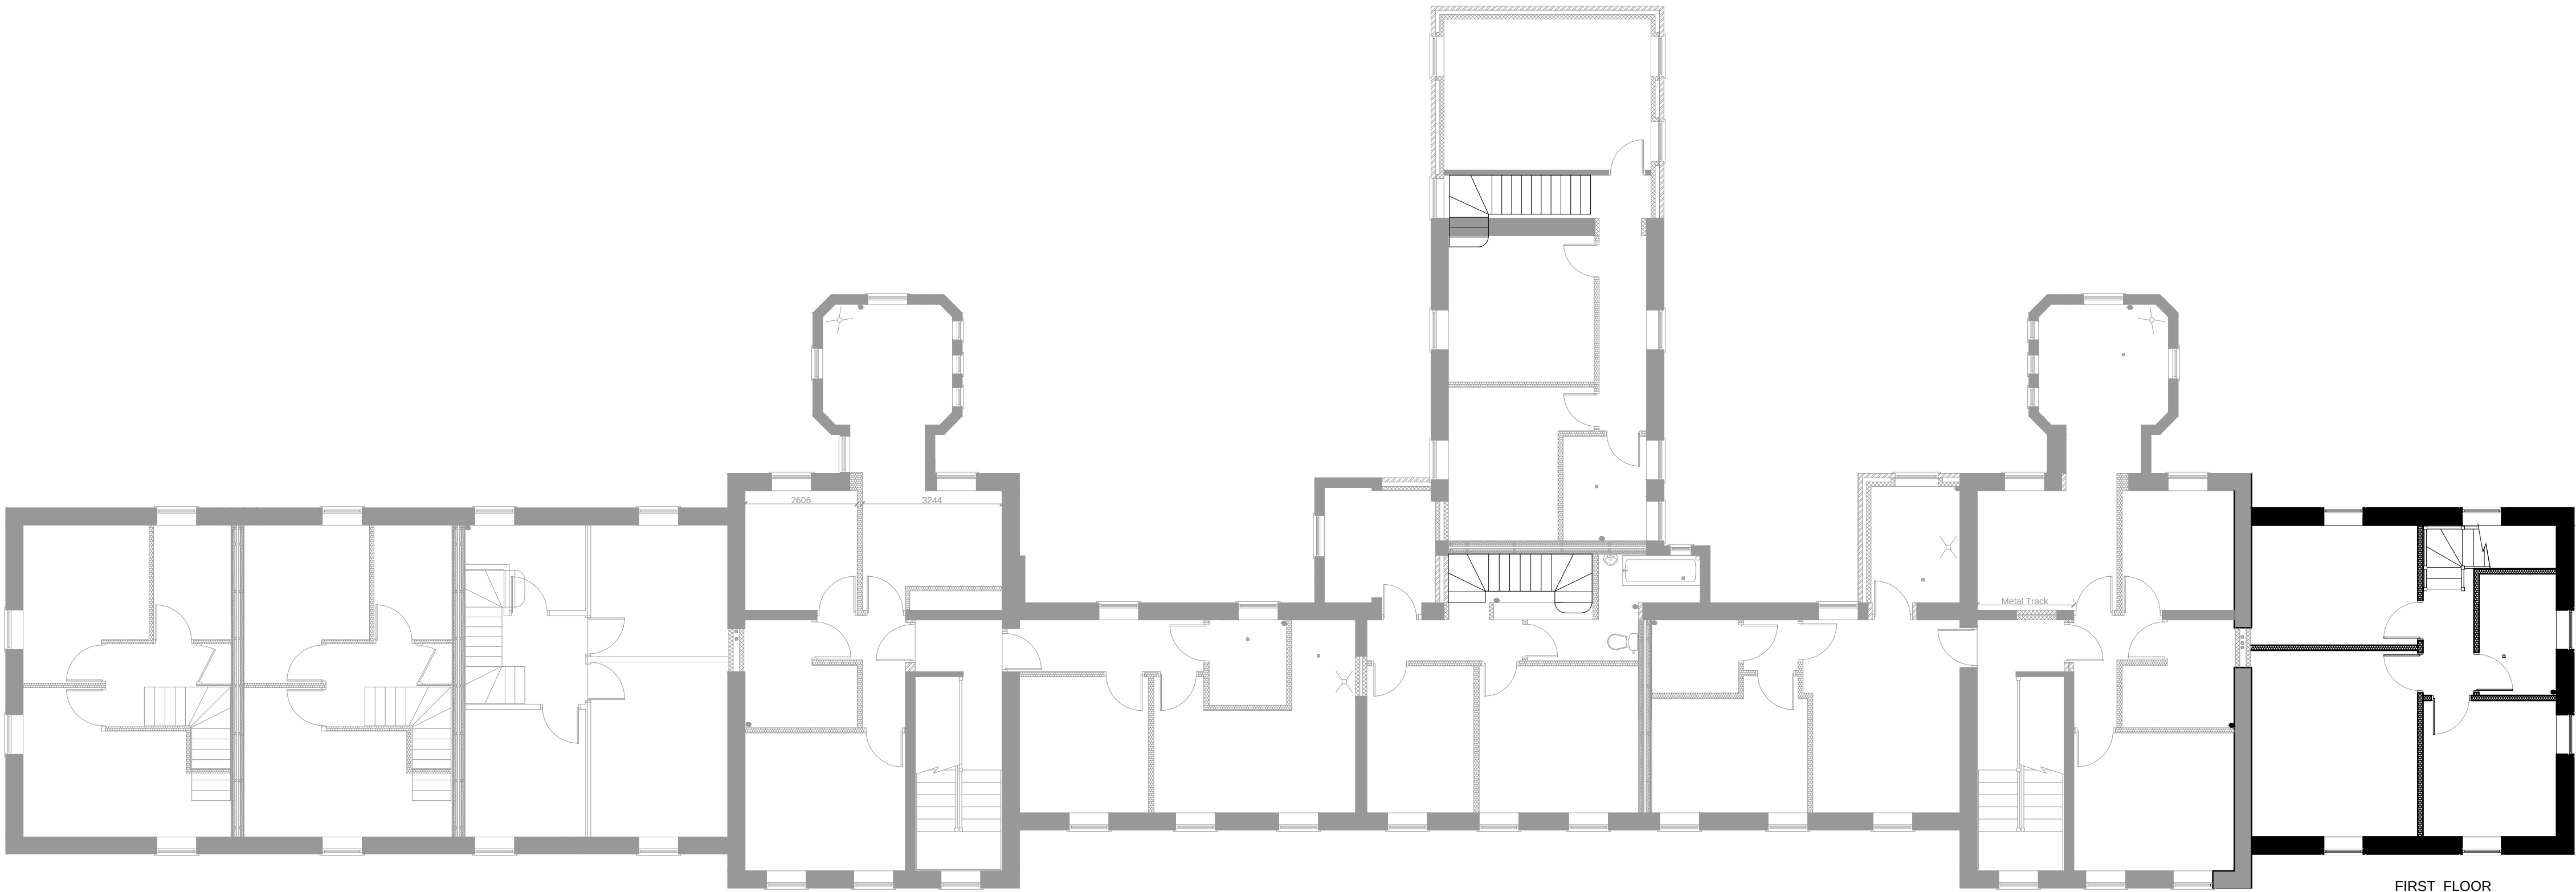

NOTES:
DO NOT SCALE. ALL DIMENSIONS
MUST BE CHECKED ON SITE.

This drawing is copyright and contains confidential information. It may not be reproduced or
communicated to a third party or used for any purpose other than that which it is supplied
without the prior written consent of PLAN-IT Design Services.

Client:
INVICTA RENTALS LTD

Job Title:
DEVELOPMENT OF REDUNDANT
HEALTH FACILITY

Drawing Title:
EXISTING PLANS (2017 Revisions)
CONVERT UNIT 14 TO TWO FLATS

Site Address:
ORCHARD HOUSE
FLEET ROAD
HOLBEACH

Scale:
1 : 100

Date:
26/01/2018

Drawn By:
SRW

Drawing No.:
IDHH/OR/18/14/15/002

Revision:

RICHMOND HOUSE,
MAIN ROAD,
LONG BENNINGTON,
NOTTINGHAMSHIRE
NG23 7DI

01400281144
plevidesign.co.uk

PLAN-IT
DESIGN