




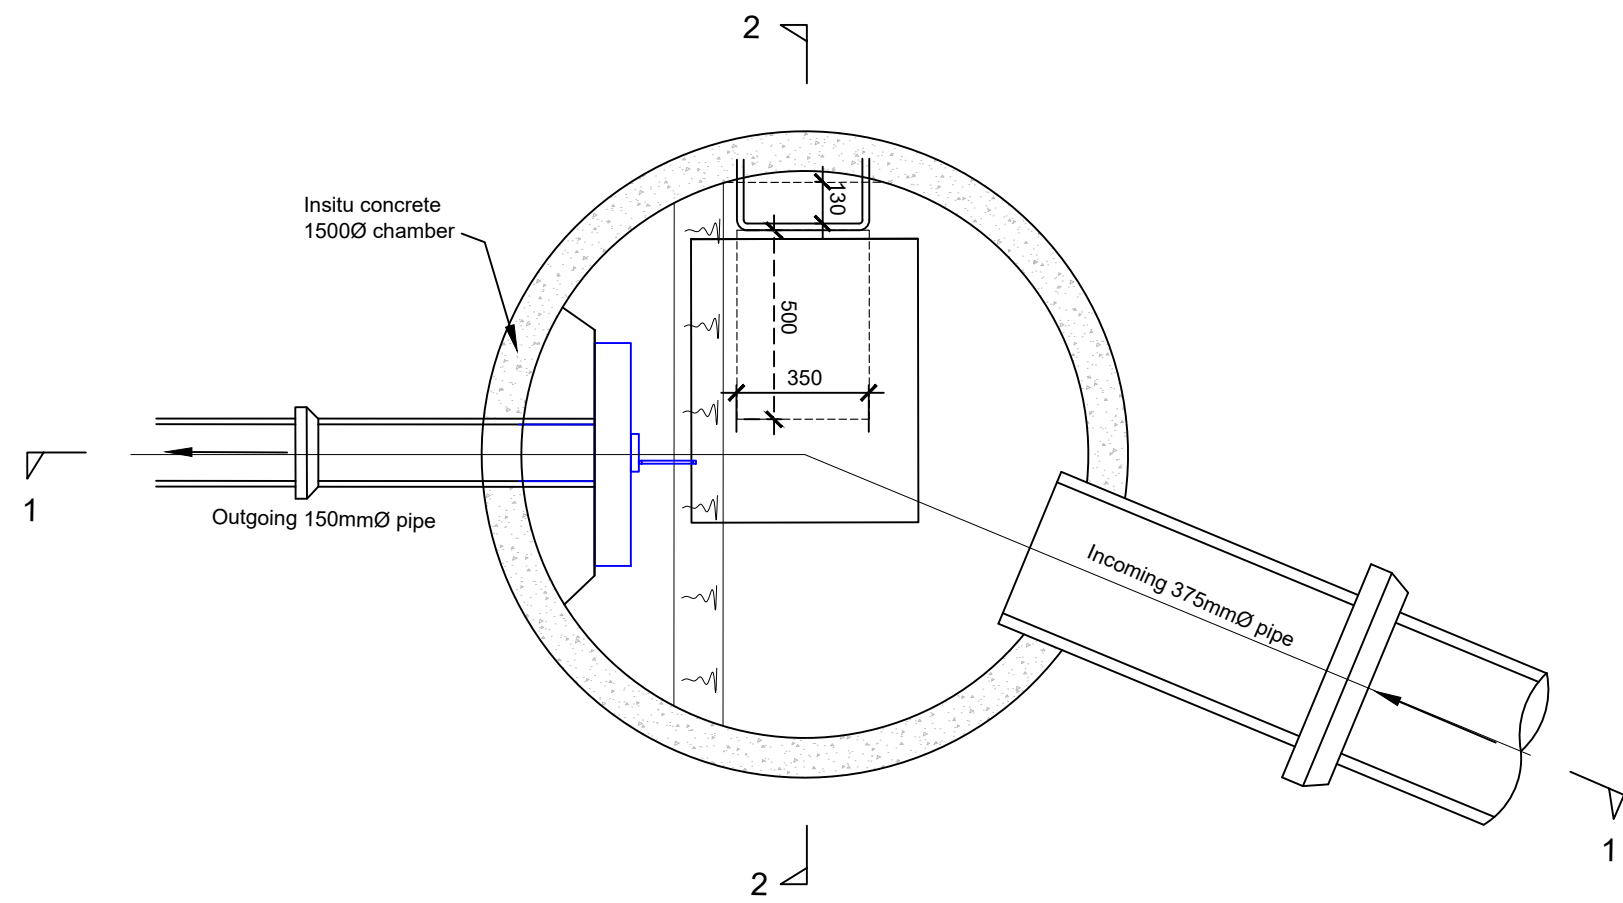

Flow Control Manhole SW5A
Plan
Scale 1:20

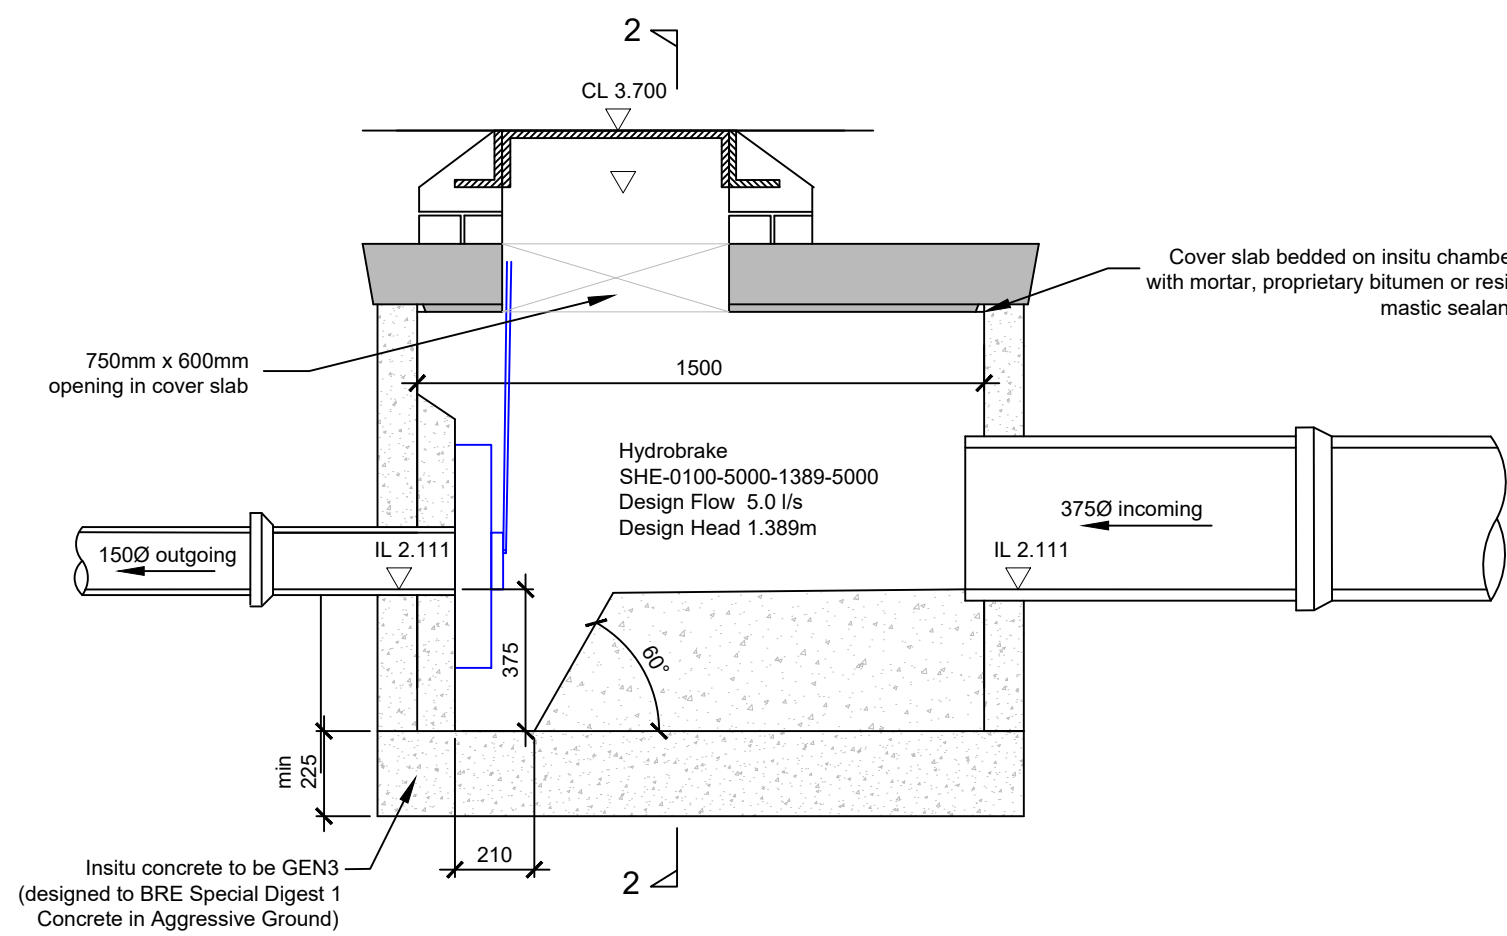

In-situ Flow Control Manhole
Section 1-1
Scale 1:20

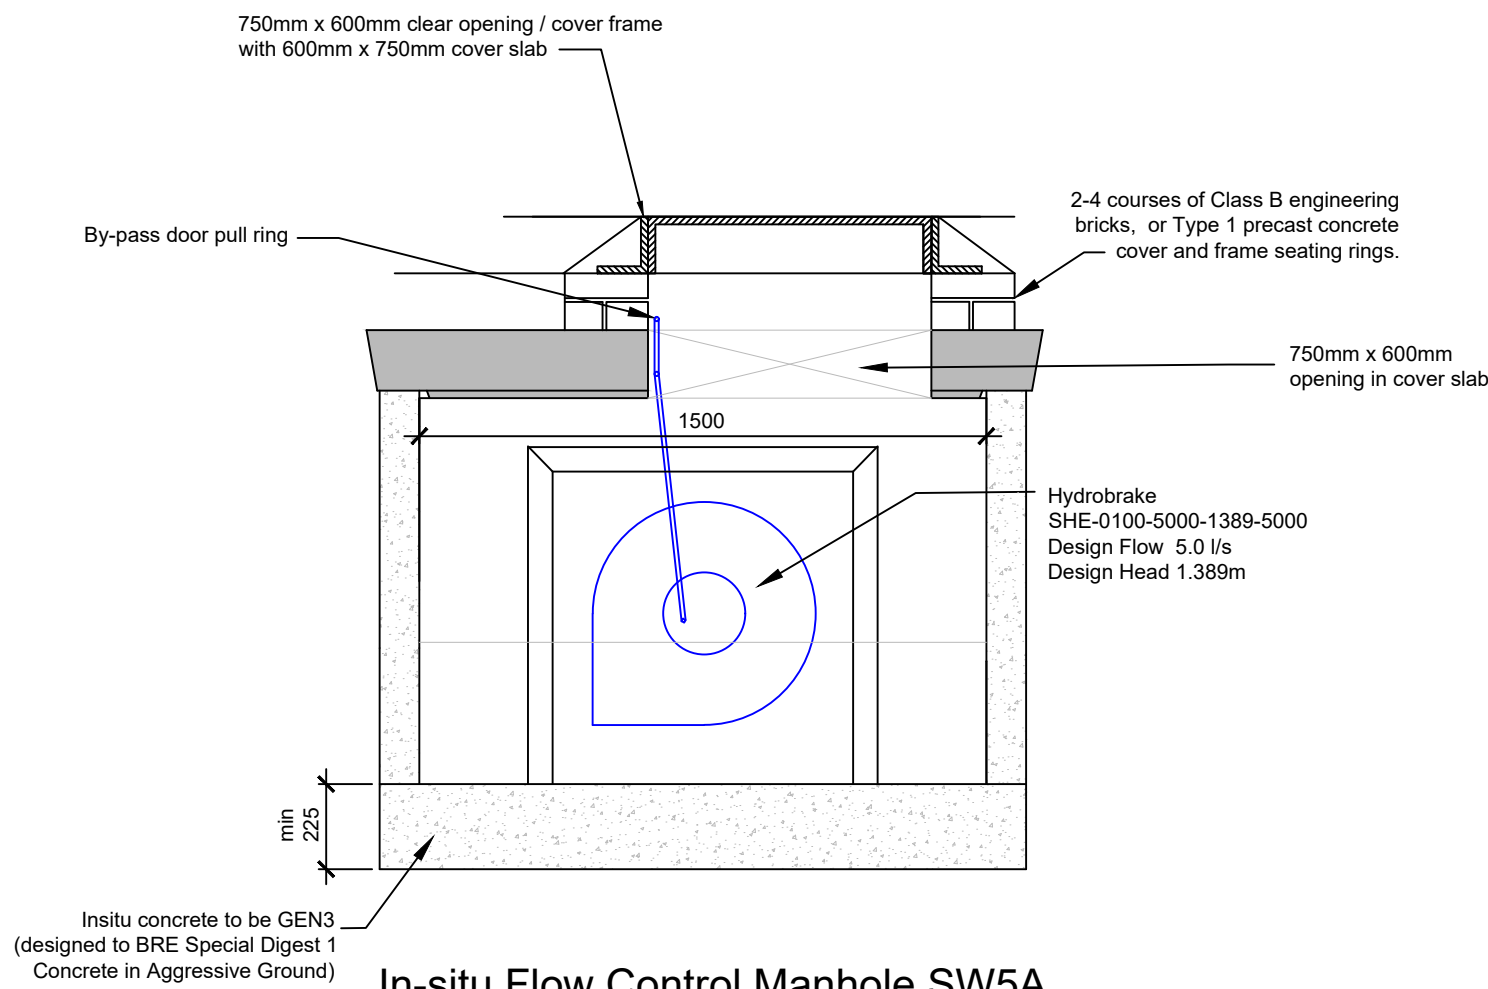

In-situ Flow Control Manhole SW5A
Section 2-2
Scale 1:20

ASSOCIATED DRAWINGS	
No.	TITLE

NOTES	

REV	DATE	BY	DETAILS	CHKD
AMENDMENTS				
CLIENT				
PROJECT				
TITLE				
DRAWING No:			DRAWING STATUS	
MA11542 / PL / 202			PRELIMINARY	

SCALE	DRAWN	ENGINEER
As Shown @ A1	ATF	ATF
DATE	CHECKED	APPROVED BY
27.01.23	JMcK	JMcK



1 Malin Hill, Nottingham, NG1 1JQ.
t: 0115 941 4550
w: www.millward.co.uk
e: info@millward.co.uk

