


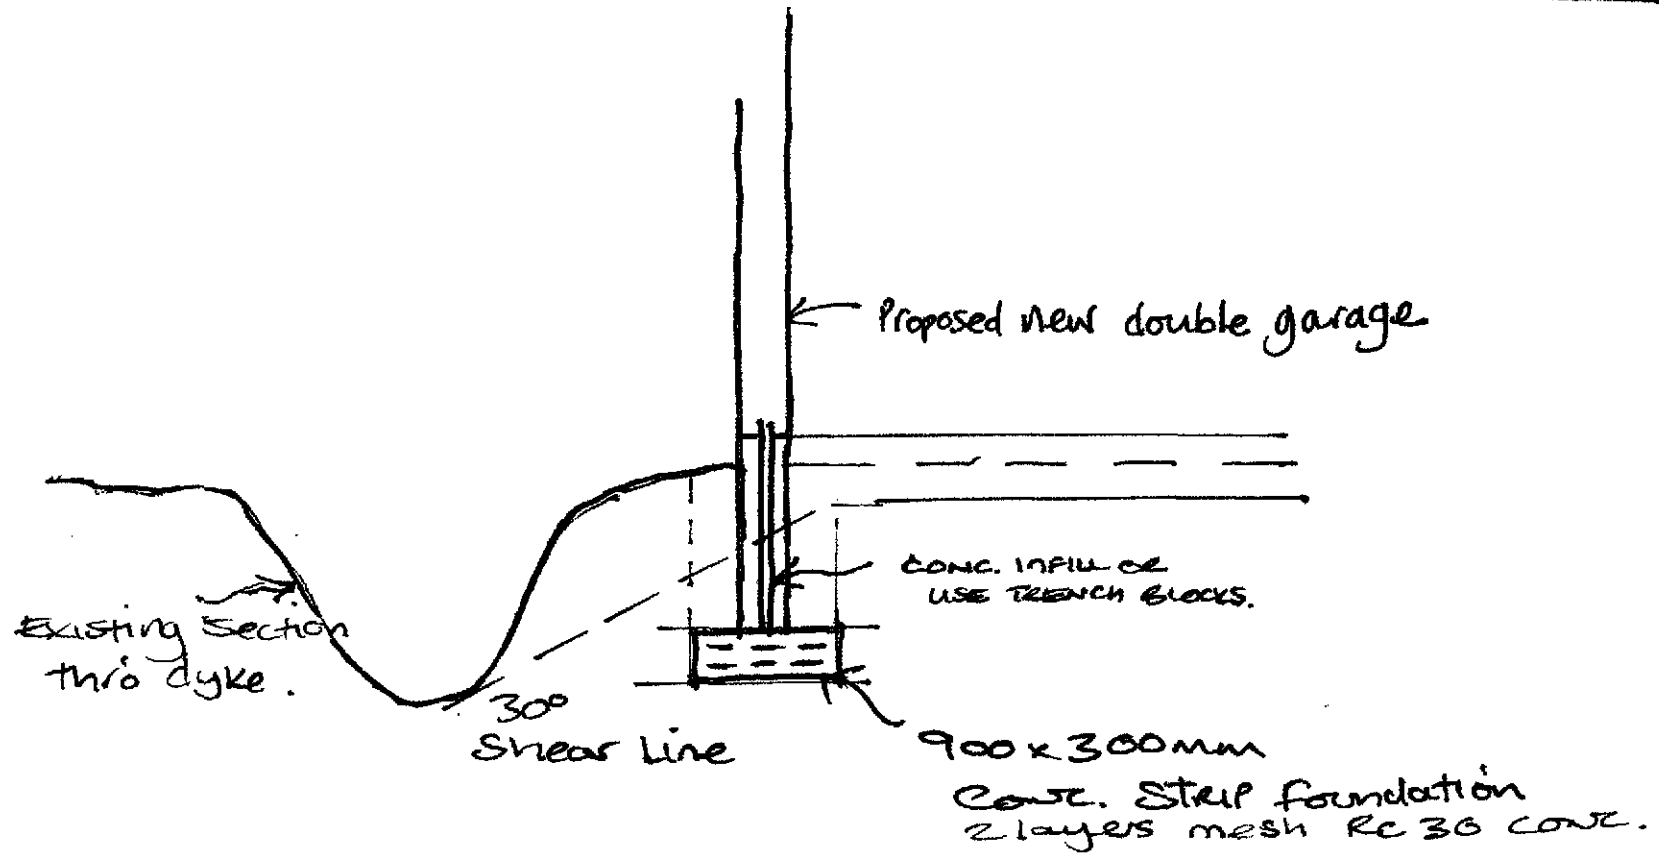

SCALE 1:50.

* good firm brown Silt base
 to foundations
 All works to be agreed with
 building Control.