


16 FEB 1998

Ref: 0137/98

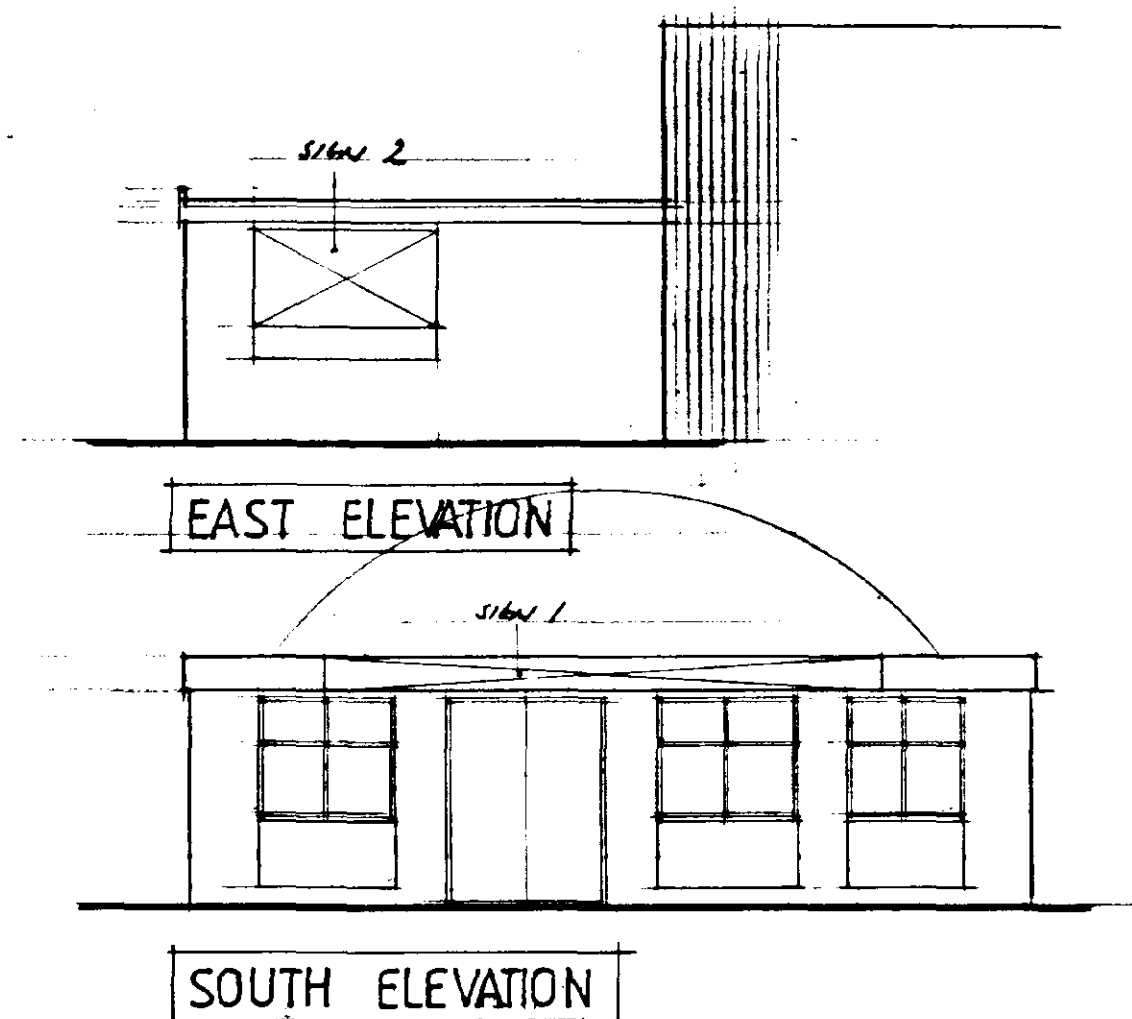

NOLTH



HOUSE.

10 FEB 1998

Ref: 0134/98

**CONTRACTOR TO CHECK
ALL DIMENSIONS ON SITE
BEFORE WORK COMMENCES.**

[illegible]

PODDINGTONS

Architectural Design Consultants

44 Double Street, Spalding, Lincs. PE11 2AB
Tel: 01775 761856 & 768296. Fax: 01775 710218

PROJECT
MR R. J. WILSON.
PROPERTY ON
A17, FLEET.

drawing

CHANGE OF USE

scale
AS SHOWN


drawing no
2772-1

A							
---	--	--	--	--	--	--	--

drawn

date
MARCH 97

checked

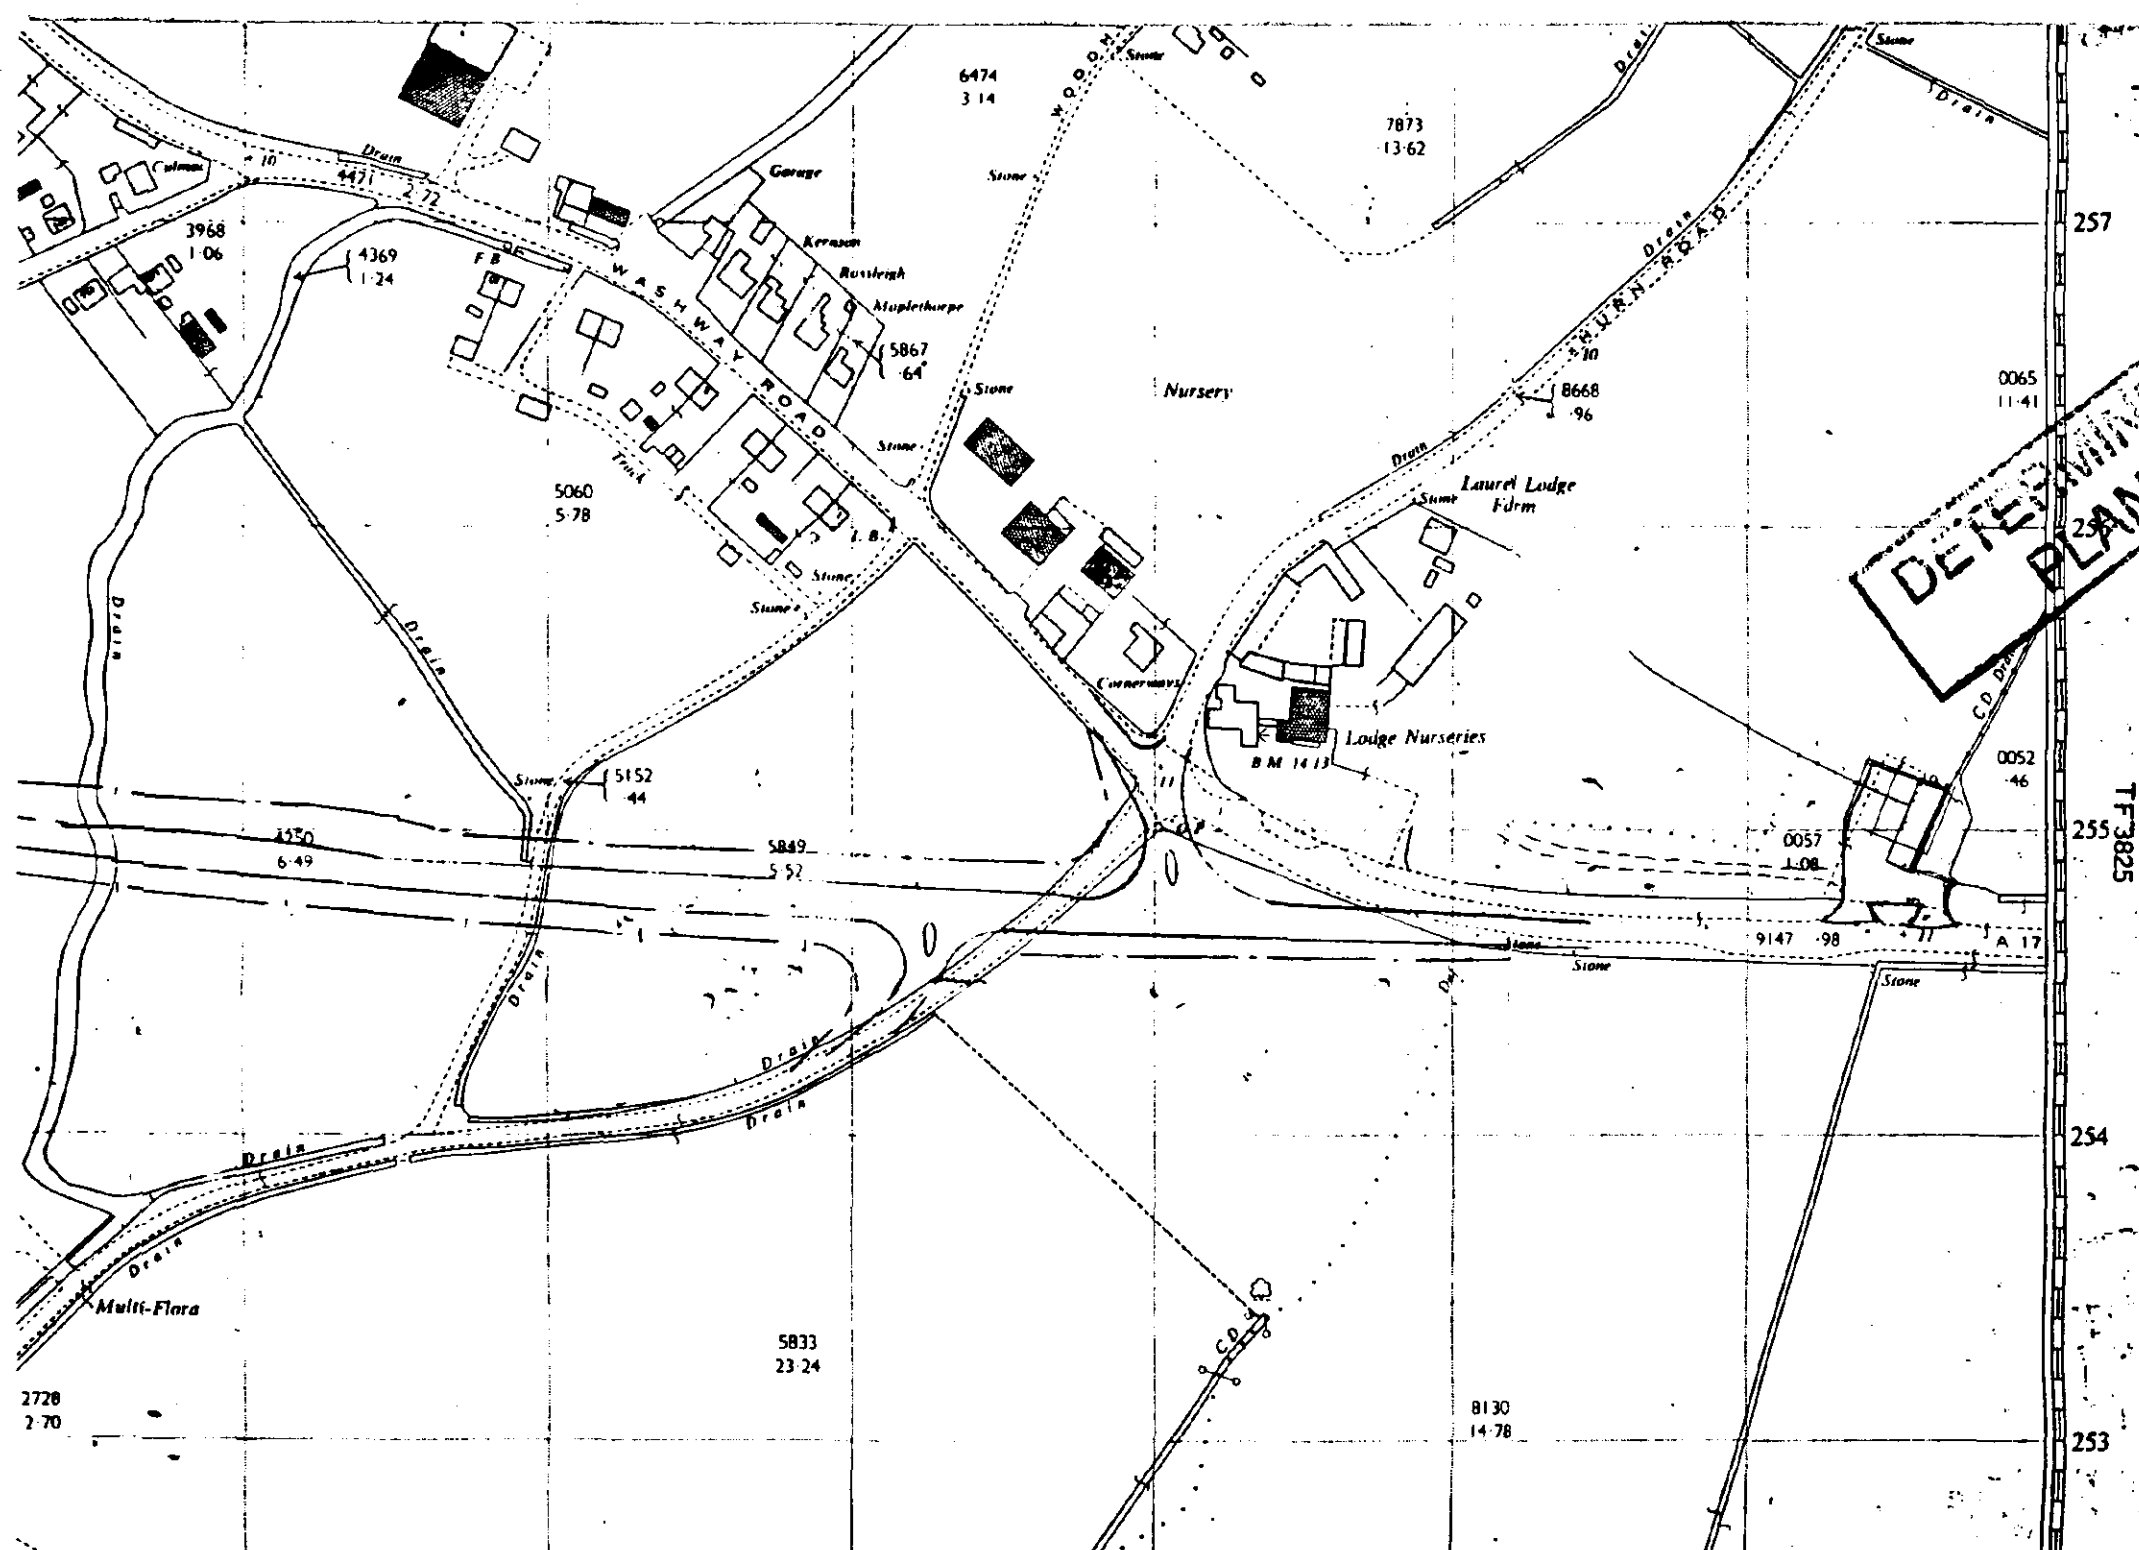

LOCATION PLAN scale 1-2500