


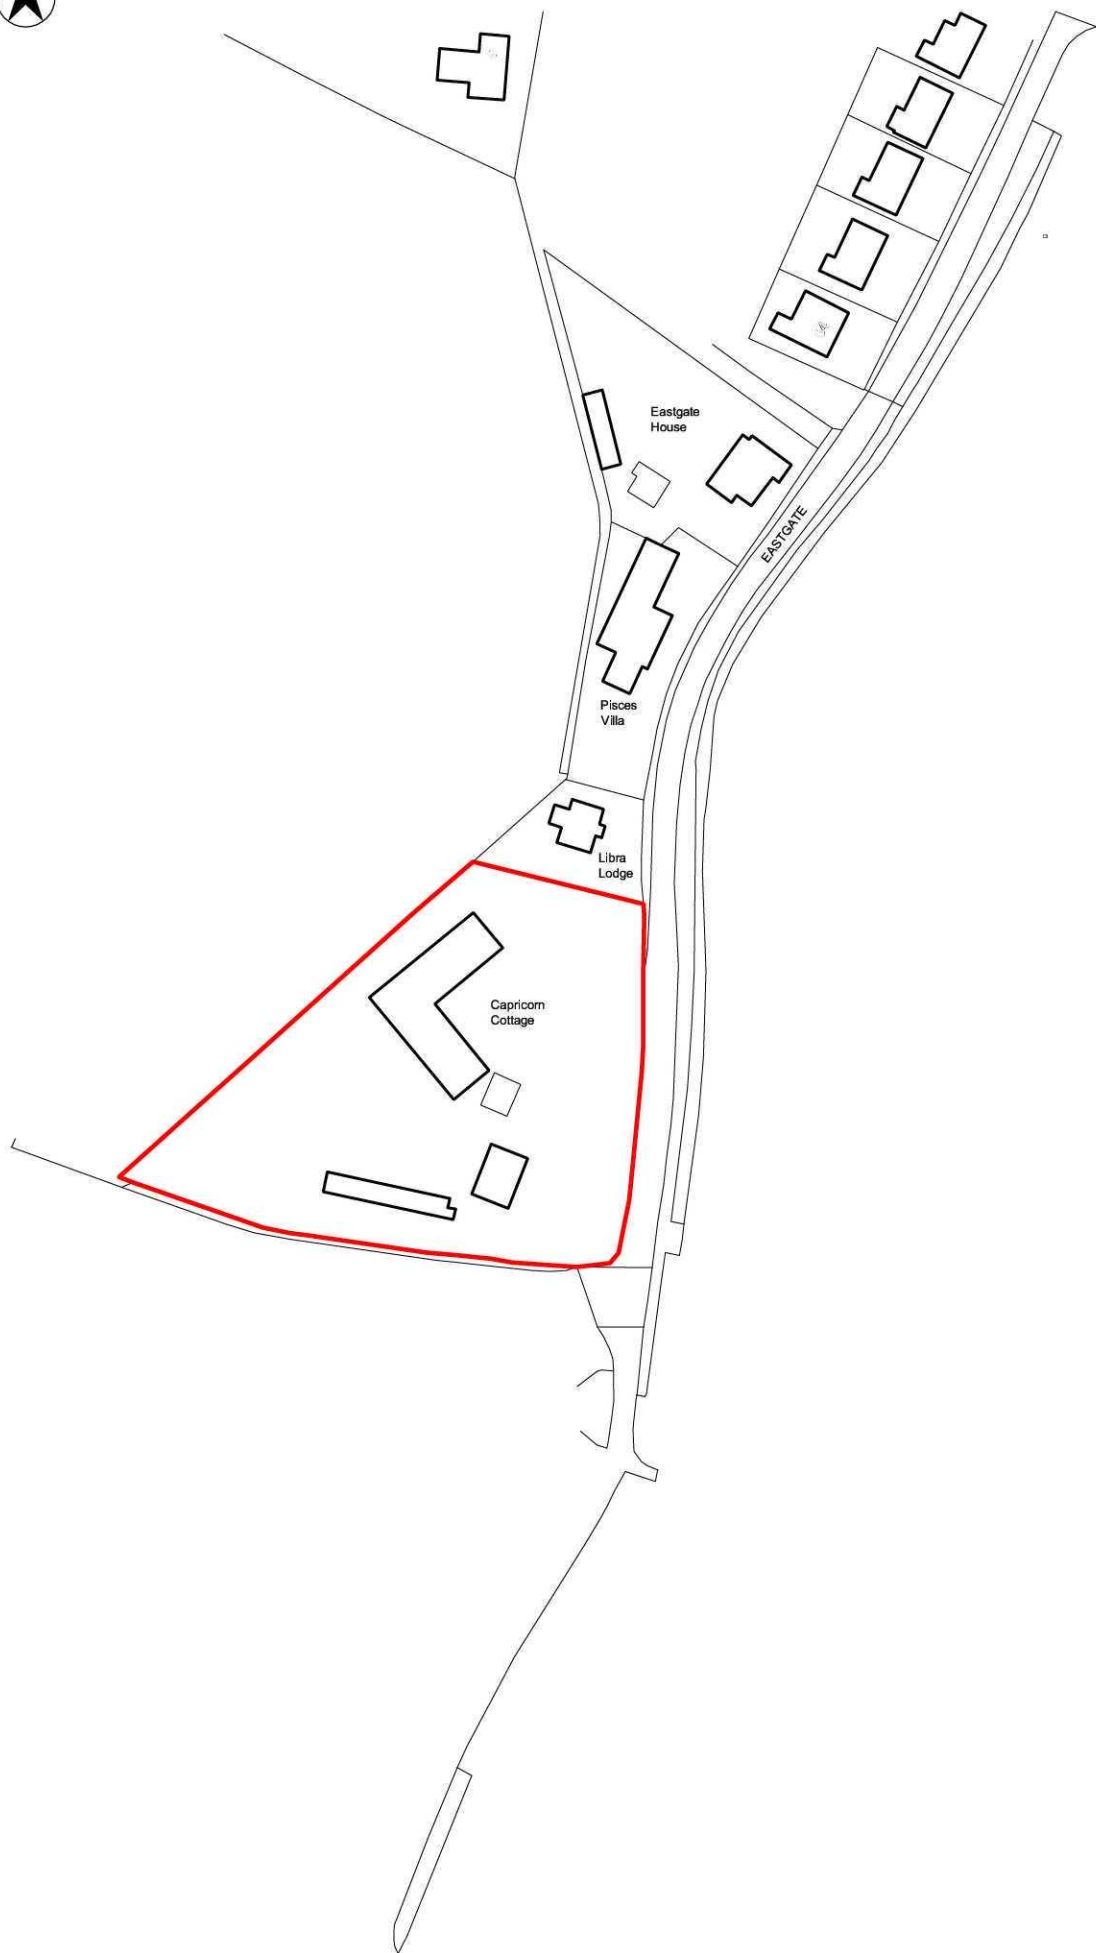

1. No Dimensions are to be scaled from this drawing.
2. Contractors must verify all figured dimensions at site before commencing any work or making any Shop drawings.
3. This drawing is the sole copyright of Savills and no part may be reproduced without the written consent of the above.
4. Site Location Plans are prepared from the Ordnance Survey Map with the sanction of the Controller of H.M. Stationery Office. Crown Copyright Reserved.

Drawing No.	Rev.	Job No.
246 / 075 / 001		CAPL 246075

Client
CAPRICORN COTTAGE LIMITED
(IN ADMINISTRATION)

Job
CAPRICORN COTTAGE,
EASTGATE, FLEET,
HOLBEACH, SPALDING, PE12 8ND

Drawing No.	Rev.	Job No.
-------------	------	---------

246 / 075 / 001	CAPL 246075
-----------------	-------------