matrix planning

Condition 7 of H05-0396-17

Site photos follow showing the new building and key perimeter features - photos are January 2018

Drawings A & B show location of perimeter fences and mature planted areas.

Please note that the present perimeter planting on the northern boudary is protected by a restrictive covenant requiring its retention

Condition 7 of H05-0396-17


Site photos showing the new building and key perimeter features - photos January 2018



Above: Looking west from the nursery area. The shell as at January 2018.

Below: Looking south east at the front of the building shell.



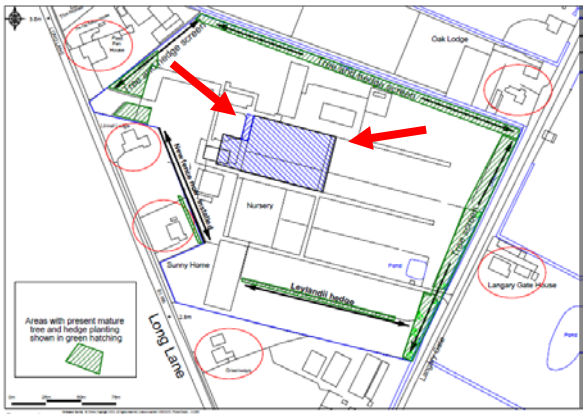


Condition 7 of H05-0396-17

Site photos showing the new building and key perimeter features - photos January 2018

Below: Looking west – new2m high fence on south western boundary adjacent to houses on Long Lane.





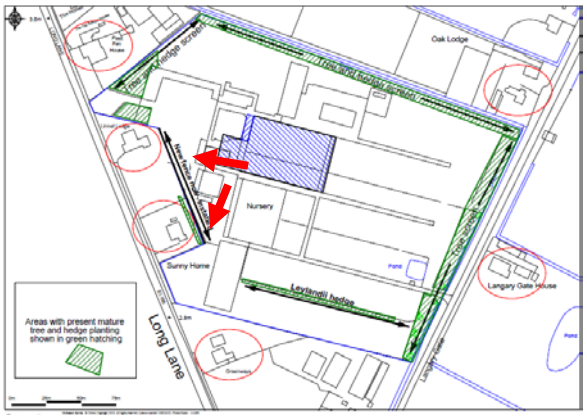


Condition 7 of H05-0396-17


Site photos showing the new building and key perimeter features - photos January 2018

Below: Looking north-west along northern boundary, showing the building in the distance over the nursery beds, with mature tree screen to the right. *Oak Lodge* is to the rear of the photographer.



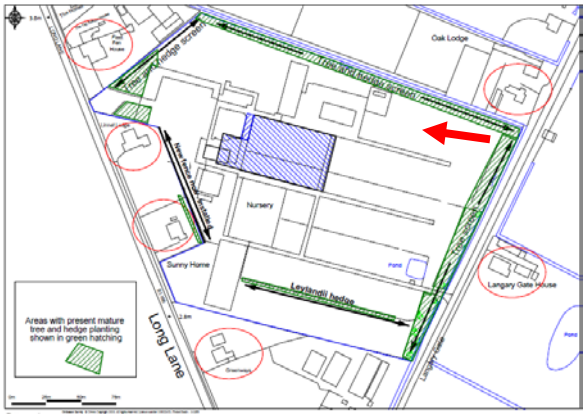

You Garden Ltd., Long Lane Nursery, Long Lane, Gedney Hill, PE12 0PP

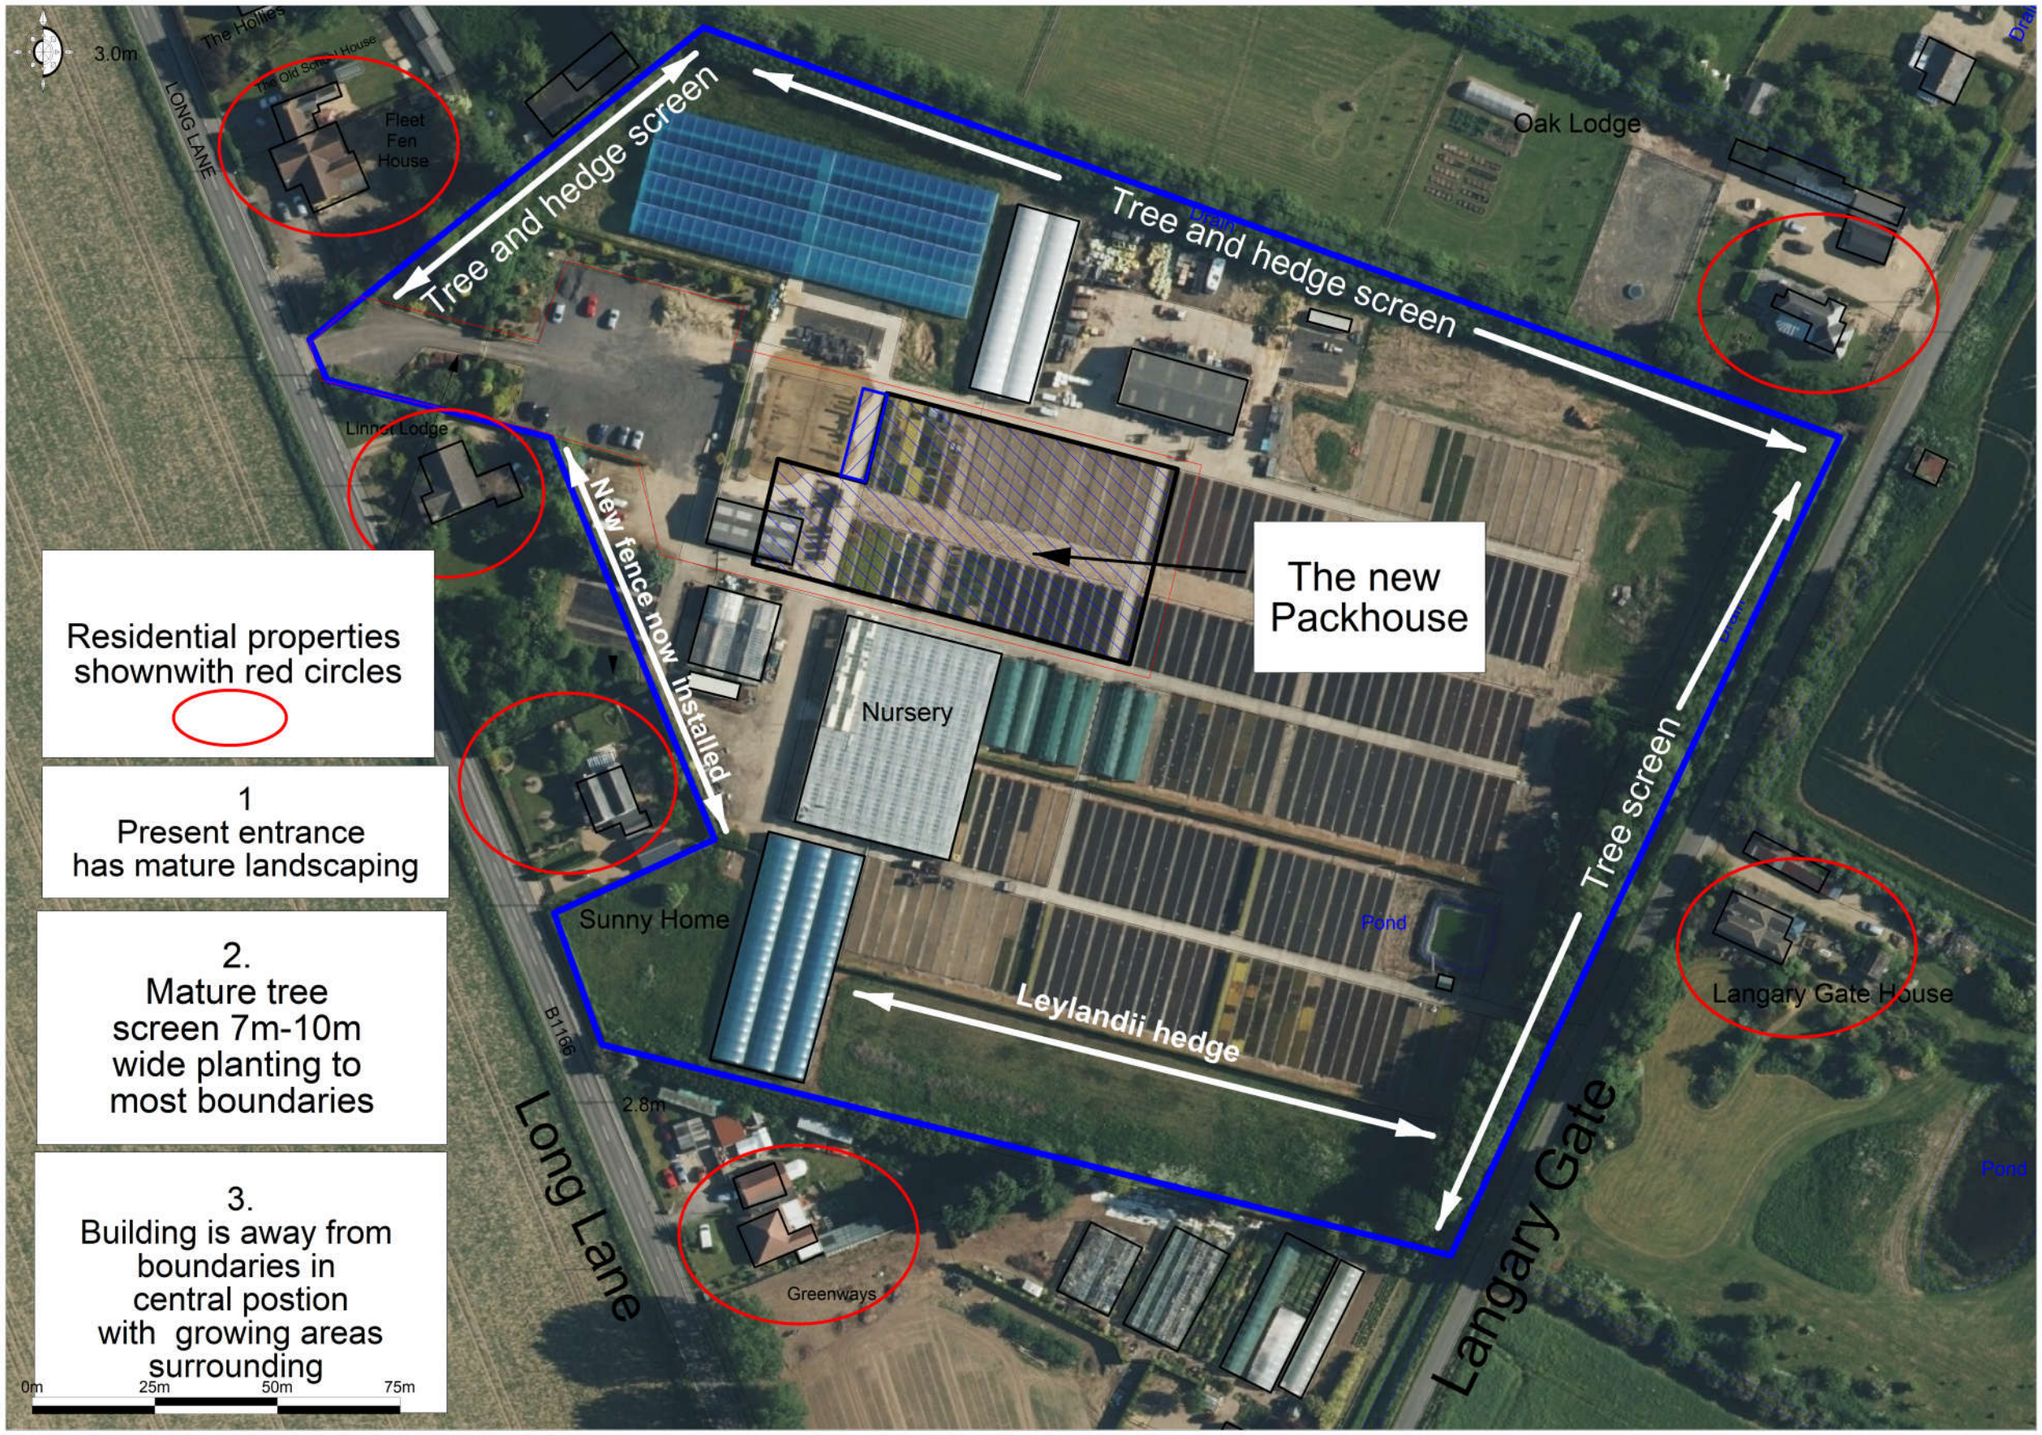


Promap
LANDMARK INFORMATION GROUP
Ordnance Survey © Crown Copyright 2018. All rights reserved. Licence number 100022432.
Getmapping plc 2018. Plotted Scale - 1:1250

Drawing A - Perimeter features
(prints to 1:1250 at A3)

matrix planning

You Garden Ltd., Long Lane Nursery, Long Lane, Gedney Hill, PE12 0PP

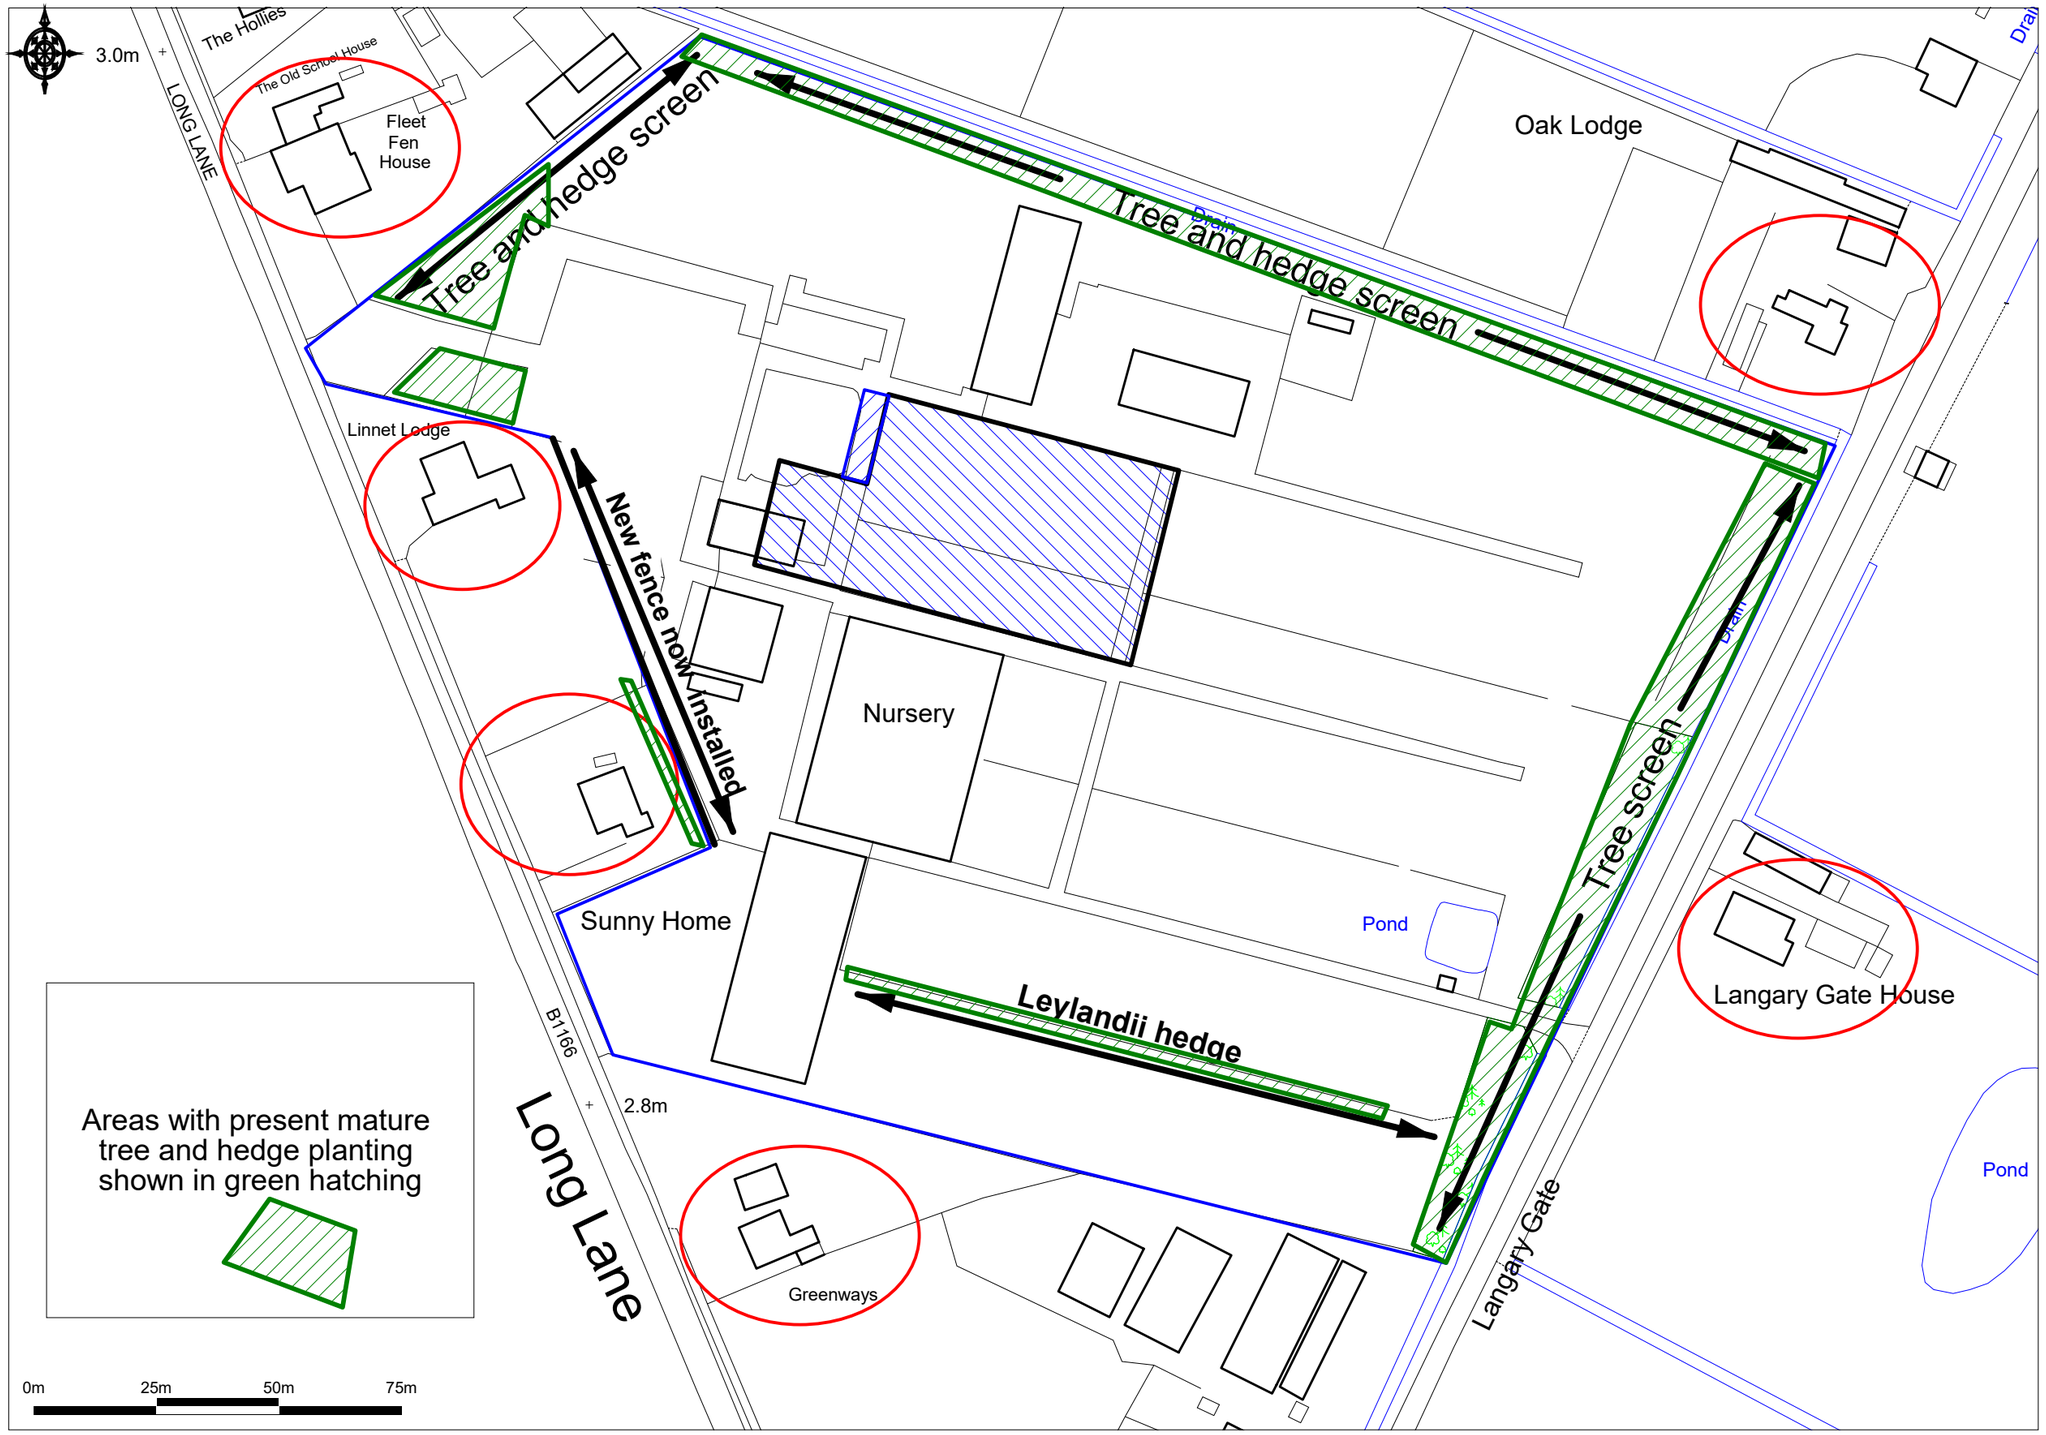

Promap® LANDMARK INFORMATION GROUP
Ordnance Survey © Crown Copyright 2018. All rights reserved. Licence number 100022432. Plotted Scale - 1:1250

Drawing B - Perimeter features
(prints to 1:1250 at A3)

matrix planning