
NATIONAL MAP CENTRE

OS Plan B&W

Anglian Home Improvements

Raising the standard.

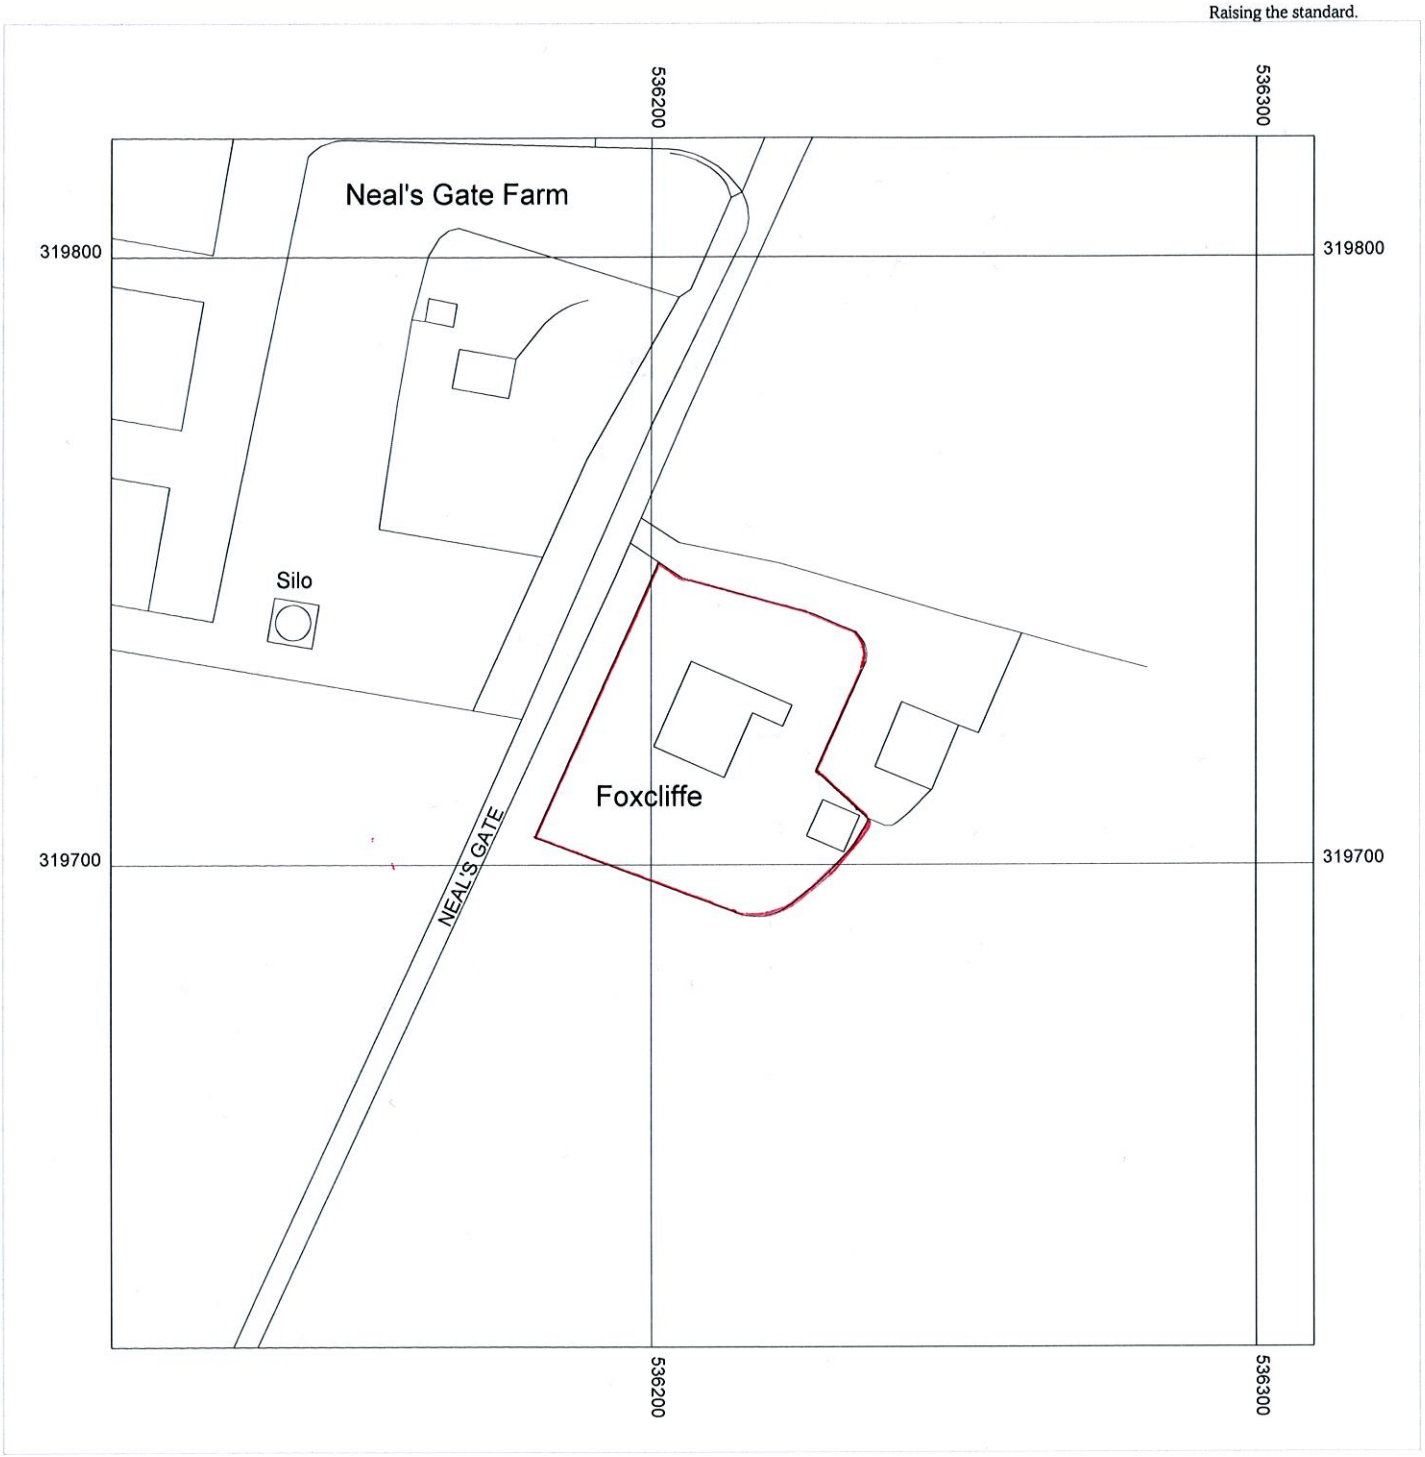

30 15 0 30 m

Scale 1:1250

Mapping sourced from Ordnance Survey

Supplied by: Anglian Conservatories (Eng and Wales)
Licence number: 100031961
Produced: 23/02/15
Serial number: 1474990

Plot centre co-ordinates: 536210, 319720
Download file: Print52099_1474990
Project name: Budd

Produced from the Ordnance Survey National Geographic Database and incorporating survey revisions available at this date. © Crown copyright 2015. Reproduction in whole or in part is prohibited without prior permission of the Ordnance Survey. Ordnance Survery and the OS symbol are trade marks. The representation of a road, track or path is no evidence of a right of way. The representation of features as line is no evidence of a property boundary.