


CROSS SECTION OF LAKE AA - 1/20

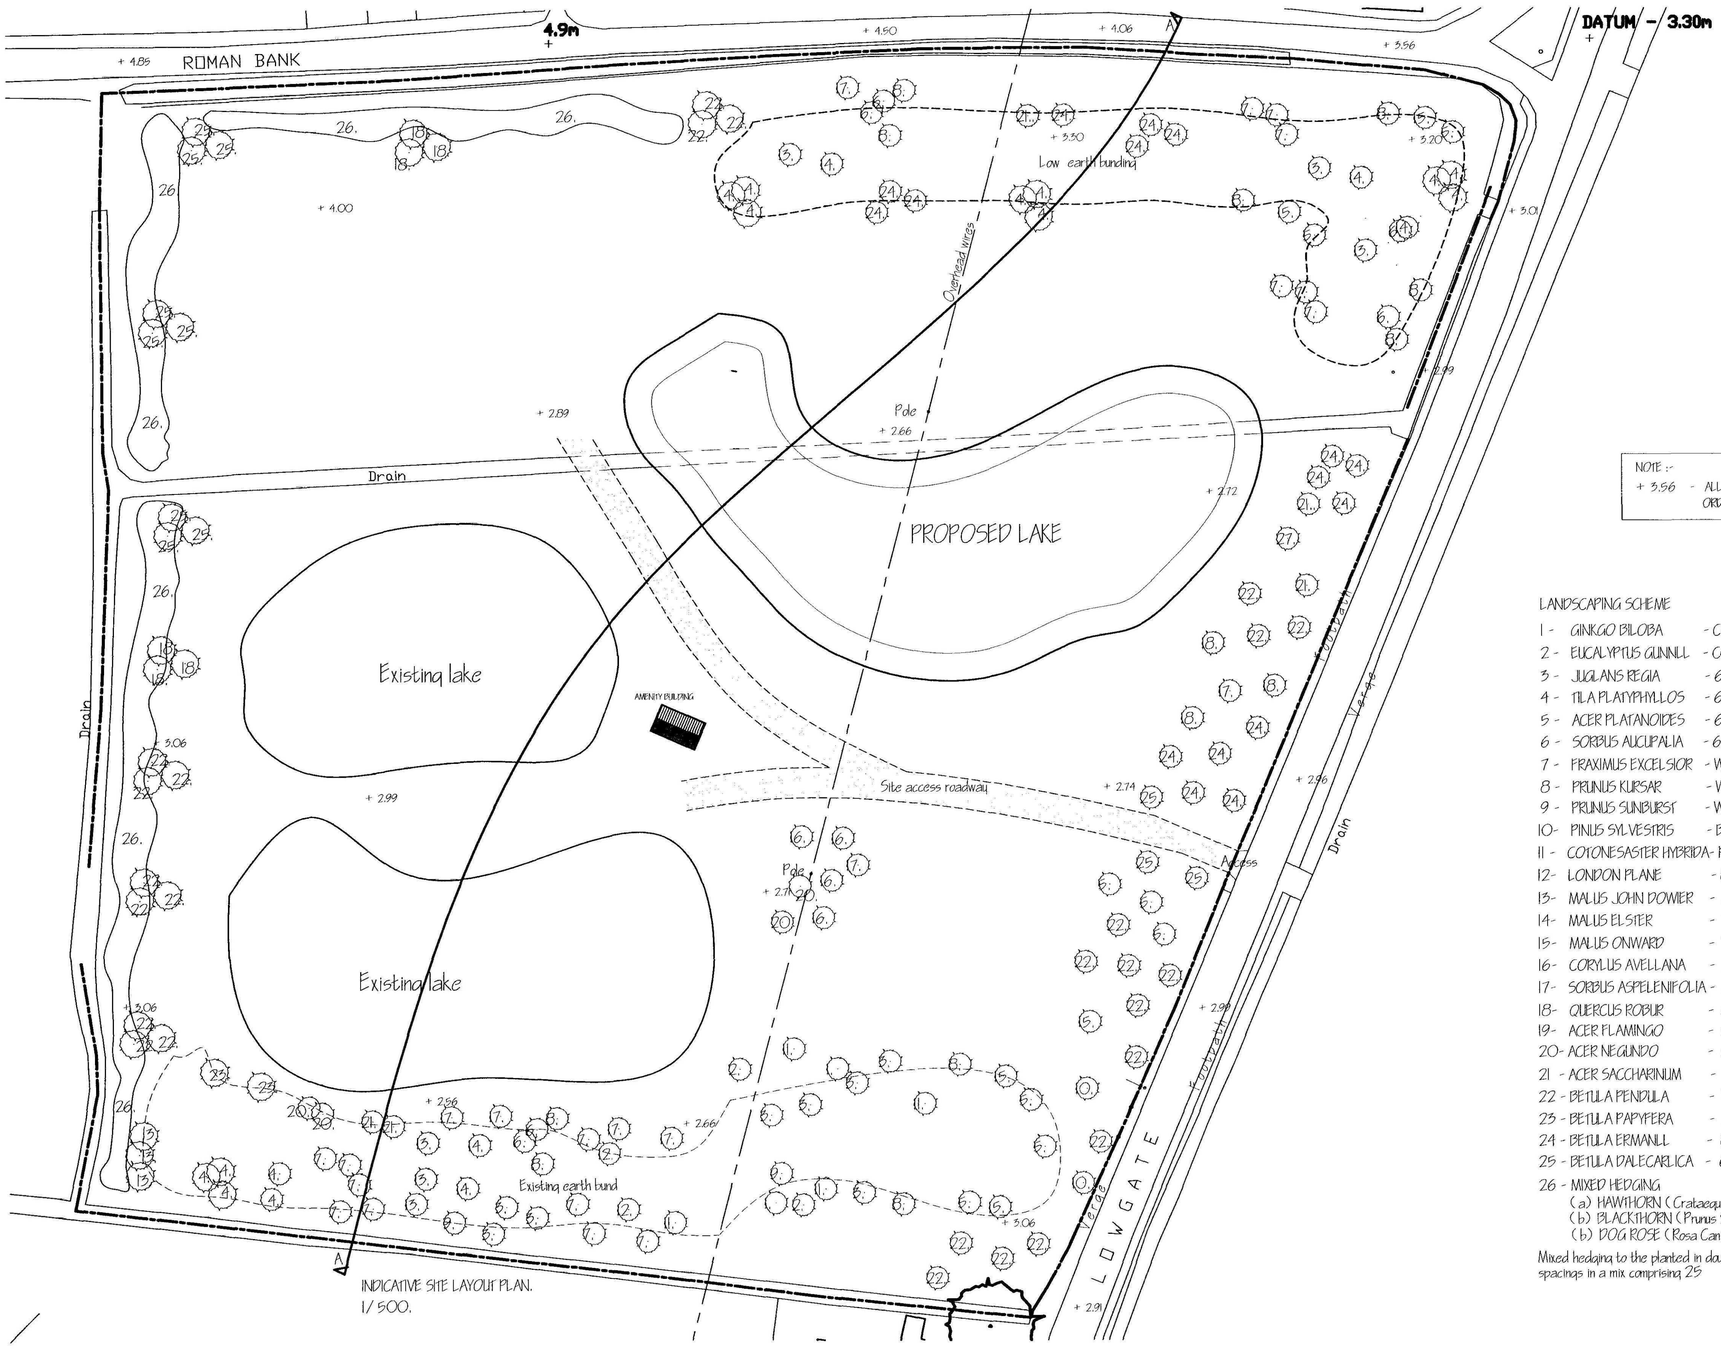

INDICATIVE SITE LAYOUT PLAN.
1/ 500.


NOTE :-
+ 3.56 - ALL LEVELS RELATE TO METRES ABOVE ORDNANCE DATUM NEWLYN.

LANDSCAPING SCHEME

1 -	GINKGO BILOBA	- CONTAINER GROWN
2 -	EUCALYPTUS GUNNII	- CONTAINER GROWN WHIPS
3 -	JUGLANS REGIA	- 6m - 8m
4 -	TILA PLATYPHYLLOS	- 6m - 8m
5 -	ACER PLATANOIDES	- 6m - 8m
6 -	SORBUS AUCUPALIA	- 6m - 8m
7 -	FRAXINUS EXCELSIOR	- WHIPS
8 -	PRUNUS KURSAR	- WHIPS
9 -	PRUNUS SUNBURST	- WHIPS
10-	PINUS SYLVESTRIS	- BARE ROOT CUTTINGS
11 -	COTONESASTER HYBRIDA	- POT GROWN
12-	LONDON PLANE	- 8 - 10m
13-	MALUS JOHN DOWIER	- 6 - 8m
14-	MALUS ELSTER	- WHIPS
15-	MALUS ONWARD	- WHIPS
16-	CORYLUS AVELLANA	- 6 - 8m
17-	SORBUS ASPELENIFOLIA	- 8 - 10m
18-	QUERCUS ROBUR	- 8 - 10m
19-	ACER FLAMINGO	- 6 - 8m
20-	ACER NEGUNDO	- 6 - 8m
21 -	ACER SACCHARINUM	- 8 - 10m
22 -	BETULA PENDULA	- WHIPS
23 -	BETULA PAPYFERA	- 10 - 12m
24 -	BETULA ERMANII	- 8 - 10m
25 -	BETULA DALECARLICA	- 6 - 8m
26 -	MIXED HEDGING	

(a) HAWTHORN (Crataegus Monogyna)
(b) BLACKTHORN (Prunus Spinosa)
(b) DOG ROSE (Rosa Canina)

Mixed hedging to the planted in double rows using 600mm high plants at 200mm spacings in a mix comprising 25

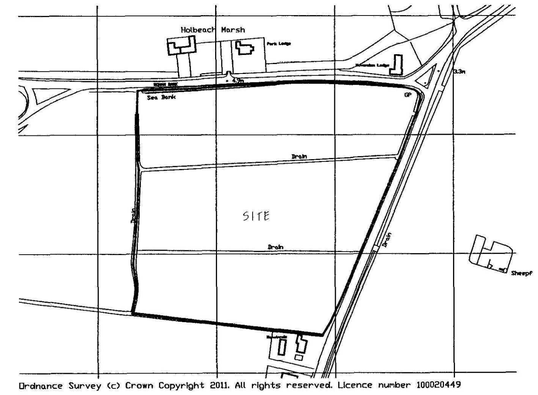

Ordnance Survey (c) Crown Copyright 2011. All rights reserved. Licence number 100020449

LOCATION PLAN.
1/ 2500.

SHDC
Planning & Development
02 MAR 2012
Ref: 0175-12

rev'n	revision	date
B	CONDITION COMPLIANCE APPLICATION	FEB' 2012
A	LEVEL SURVEY AND REMOVE LOG CABINS.	OCT' 2011

G. R. MERCHANT LTD.
I.ENG AMICE FIWO
ARCHITECTURAL, STRUCTURAL AND LAND DRAINAGE CONSULTANTS
4 Wrights Mews
12A Park Road, Holbeach,
Spalding, Lincs. PE12 7EE
Tel: 01406 490800
Fax: 01406 425744
E-Mail: gr.merchant@btconnect.com

Project
CHANGE OF USE TO FISHING LAKES.
LOWGATE.
FLEET.
SPALDING. LINC'S.

Client
R & G LEISURE (FLEET) LTD.

Drawing
SITE & LOCATION PLANS.

Job Ref.	Drawing No.
2301-11.	01B.
Date	**Drawn**
JAN' 2012.	GRM.

Scales
AS INDICATED.

DO NOT SCALE FROM THIS DRAWING

This drawing is copyright and may not be altered, traced, photographed or used for any other purpose other than that for which it is issued. The General Contractor is to check all dimensions on site and report any discrepancies to the Architect. All details shown on this drawing including foundations are based upon typical site conditions related to the area. No responsibility can be accepted for abnormal conditions which may be discovered during construction unless reported to the Architect on this design amendments may be considered. Site soil surveys are recommended in respect of foundations and drainage. This drawing is prepared for the purpose of obtaining Planning / Building Regulation approval. In respect of information contained and does not purport to contain a full specification of the works. It is solely for the purpose of obtaining Planning / Building Regulation approval. This drawing must not be used as a contract document alone. The works will not be supervised or inspected on site by G.R. Merchant or any representative thereof. It is the client or their appointed agents responsibility to control workmanship, substitution of materials, adherence to specification, variations to contract etc.All materials to be new unless otherwise stated and all components and materials etc. to be used fitted and installed etc. in strict encordance with manufacturers instruction and relevant code of practice. Materials shall conform to appropriate British standard specification or BBA certificate or European code equivalent. The Employer / Client shall ensure that the selected contractor is conversant with and adopts all measures necessary to achieve compliance with Health and Safety legislation for Building sites and Work places. The Employer / Client is advised that should the works need to comply with the Construction Design and Management Regulations an independent Planning Supervisor must be appointed. The Employer / Client is advised that the Party Wall etc. Act 1996 applies, which that may not specifically be shown but may be reasonably inferred as necessary to carry out the works shall be deemed to be included. It is the plot / land owners responsibility to be aware of the Party Wall etc. Act 1996, when building in close proximity to adjoining neighbors boundaries.