


REF: 16/03 PAGE: SK1
BY: NJ DATE: FEB 2017
SHEET: 1 OF: 1
CLIENT: MR & MRS P S BARNES

Title THE LIMES, 21 FLEET ROAD, HOLBEACH PE12 8 LA

CALCULATIONS

Rev.

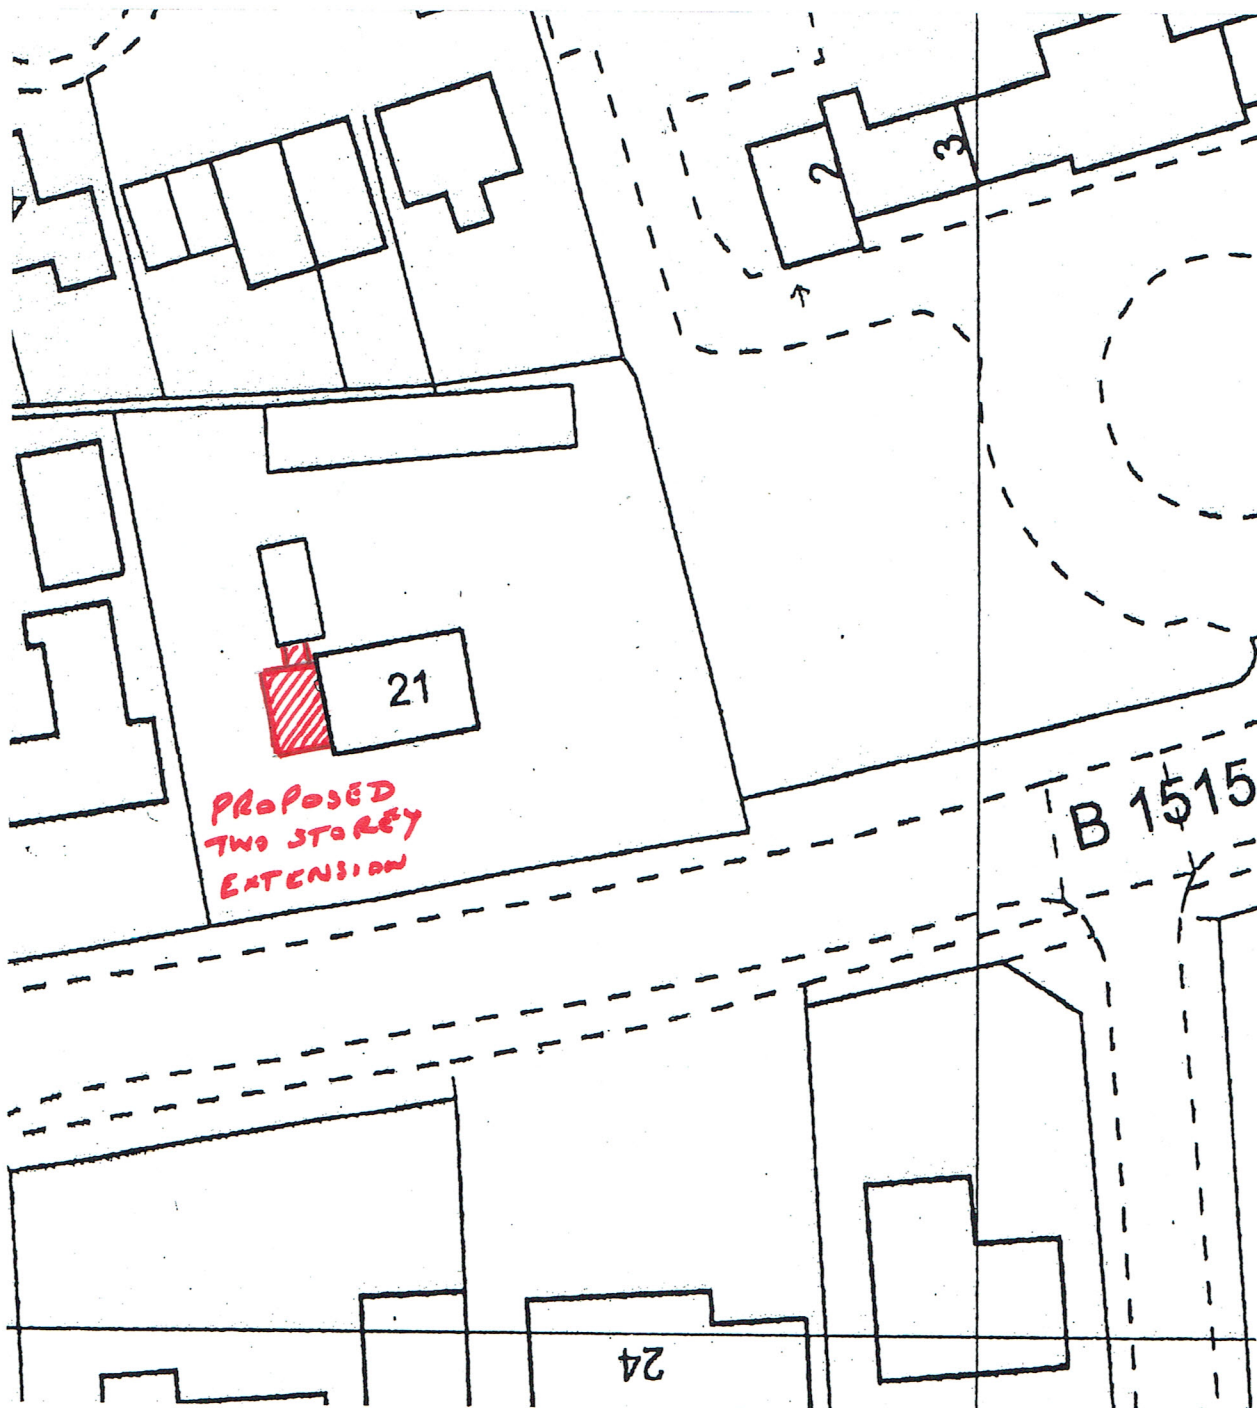

SCALE: 1:500

Block Plan