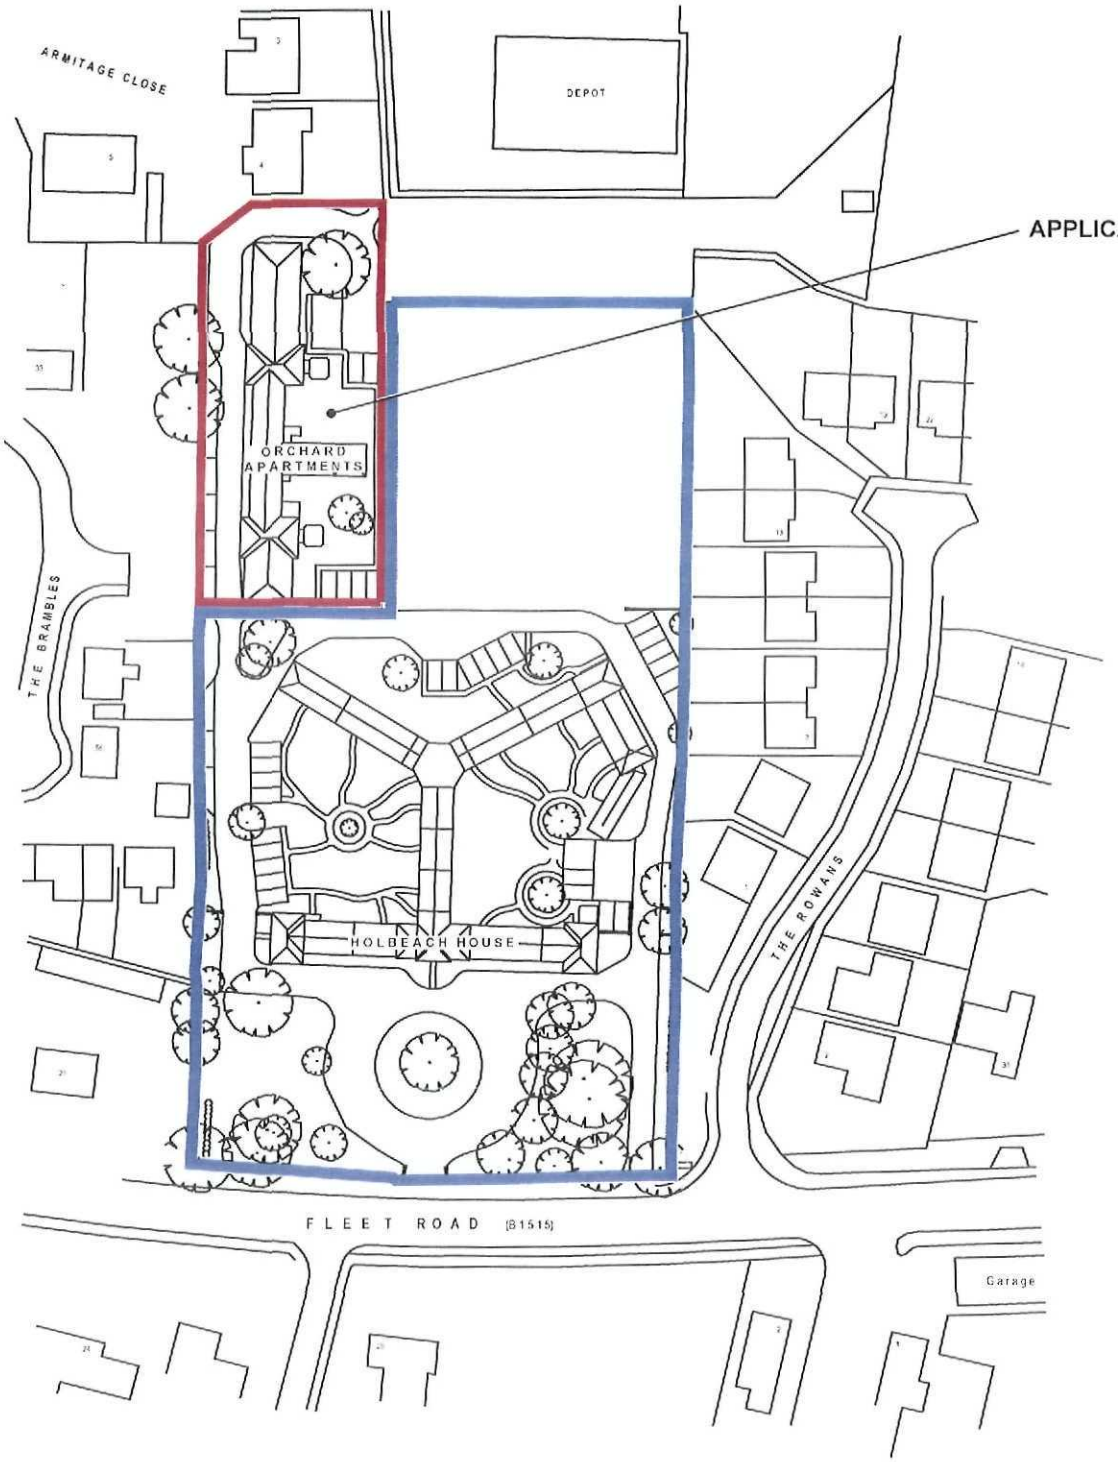


SHDC
Planning & Development
12 FEB 2008
Ref: 018108

N

CB Design Group
Chartered Architects + Planning Consultants
NFU Buildings - Camelgate - Spalding - Lincolnshire PE12 6ET
Telephone 01-775 722241 Fax 01-775 769986
Email enquiries@cbinewhomes.co.uk

Client: Castle Building Limited

Scale: 1:1250

Project: Orchard Apartments
to the rear of Holbeach House
Fleet Road
Holbeach
Lincolnshire. PE12 8LA

Date: February 2008

Drawn by: LR

Drawing No: 2045/101

Title: Location Plan

Revision: