



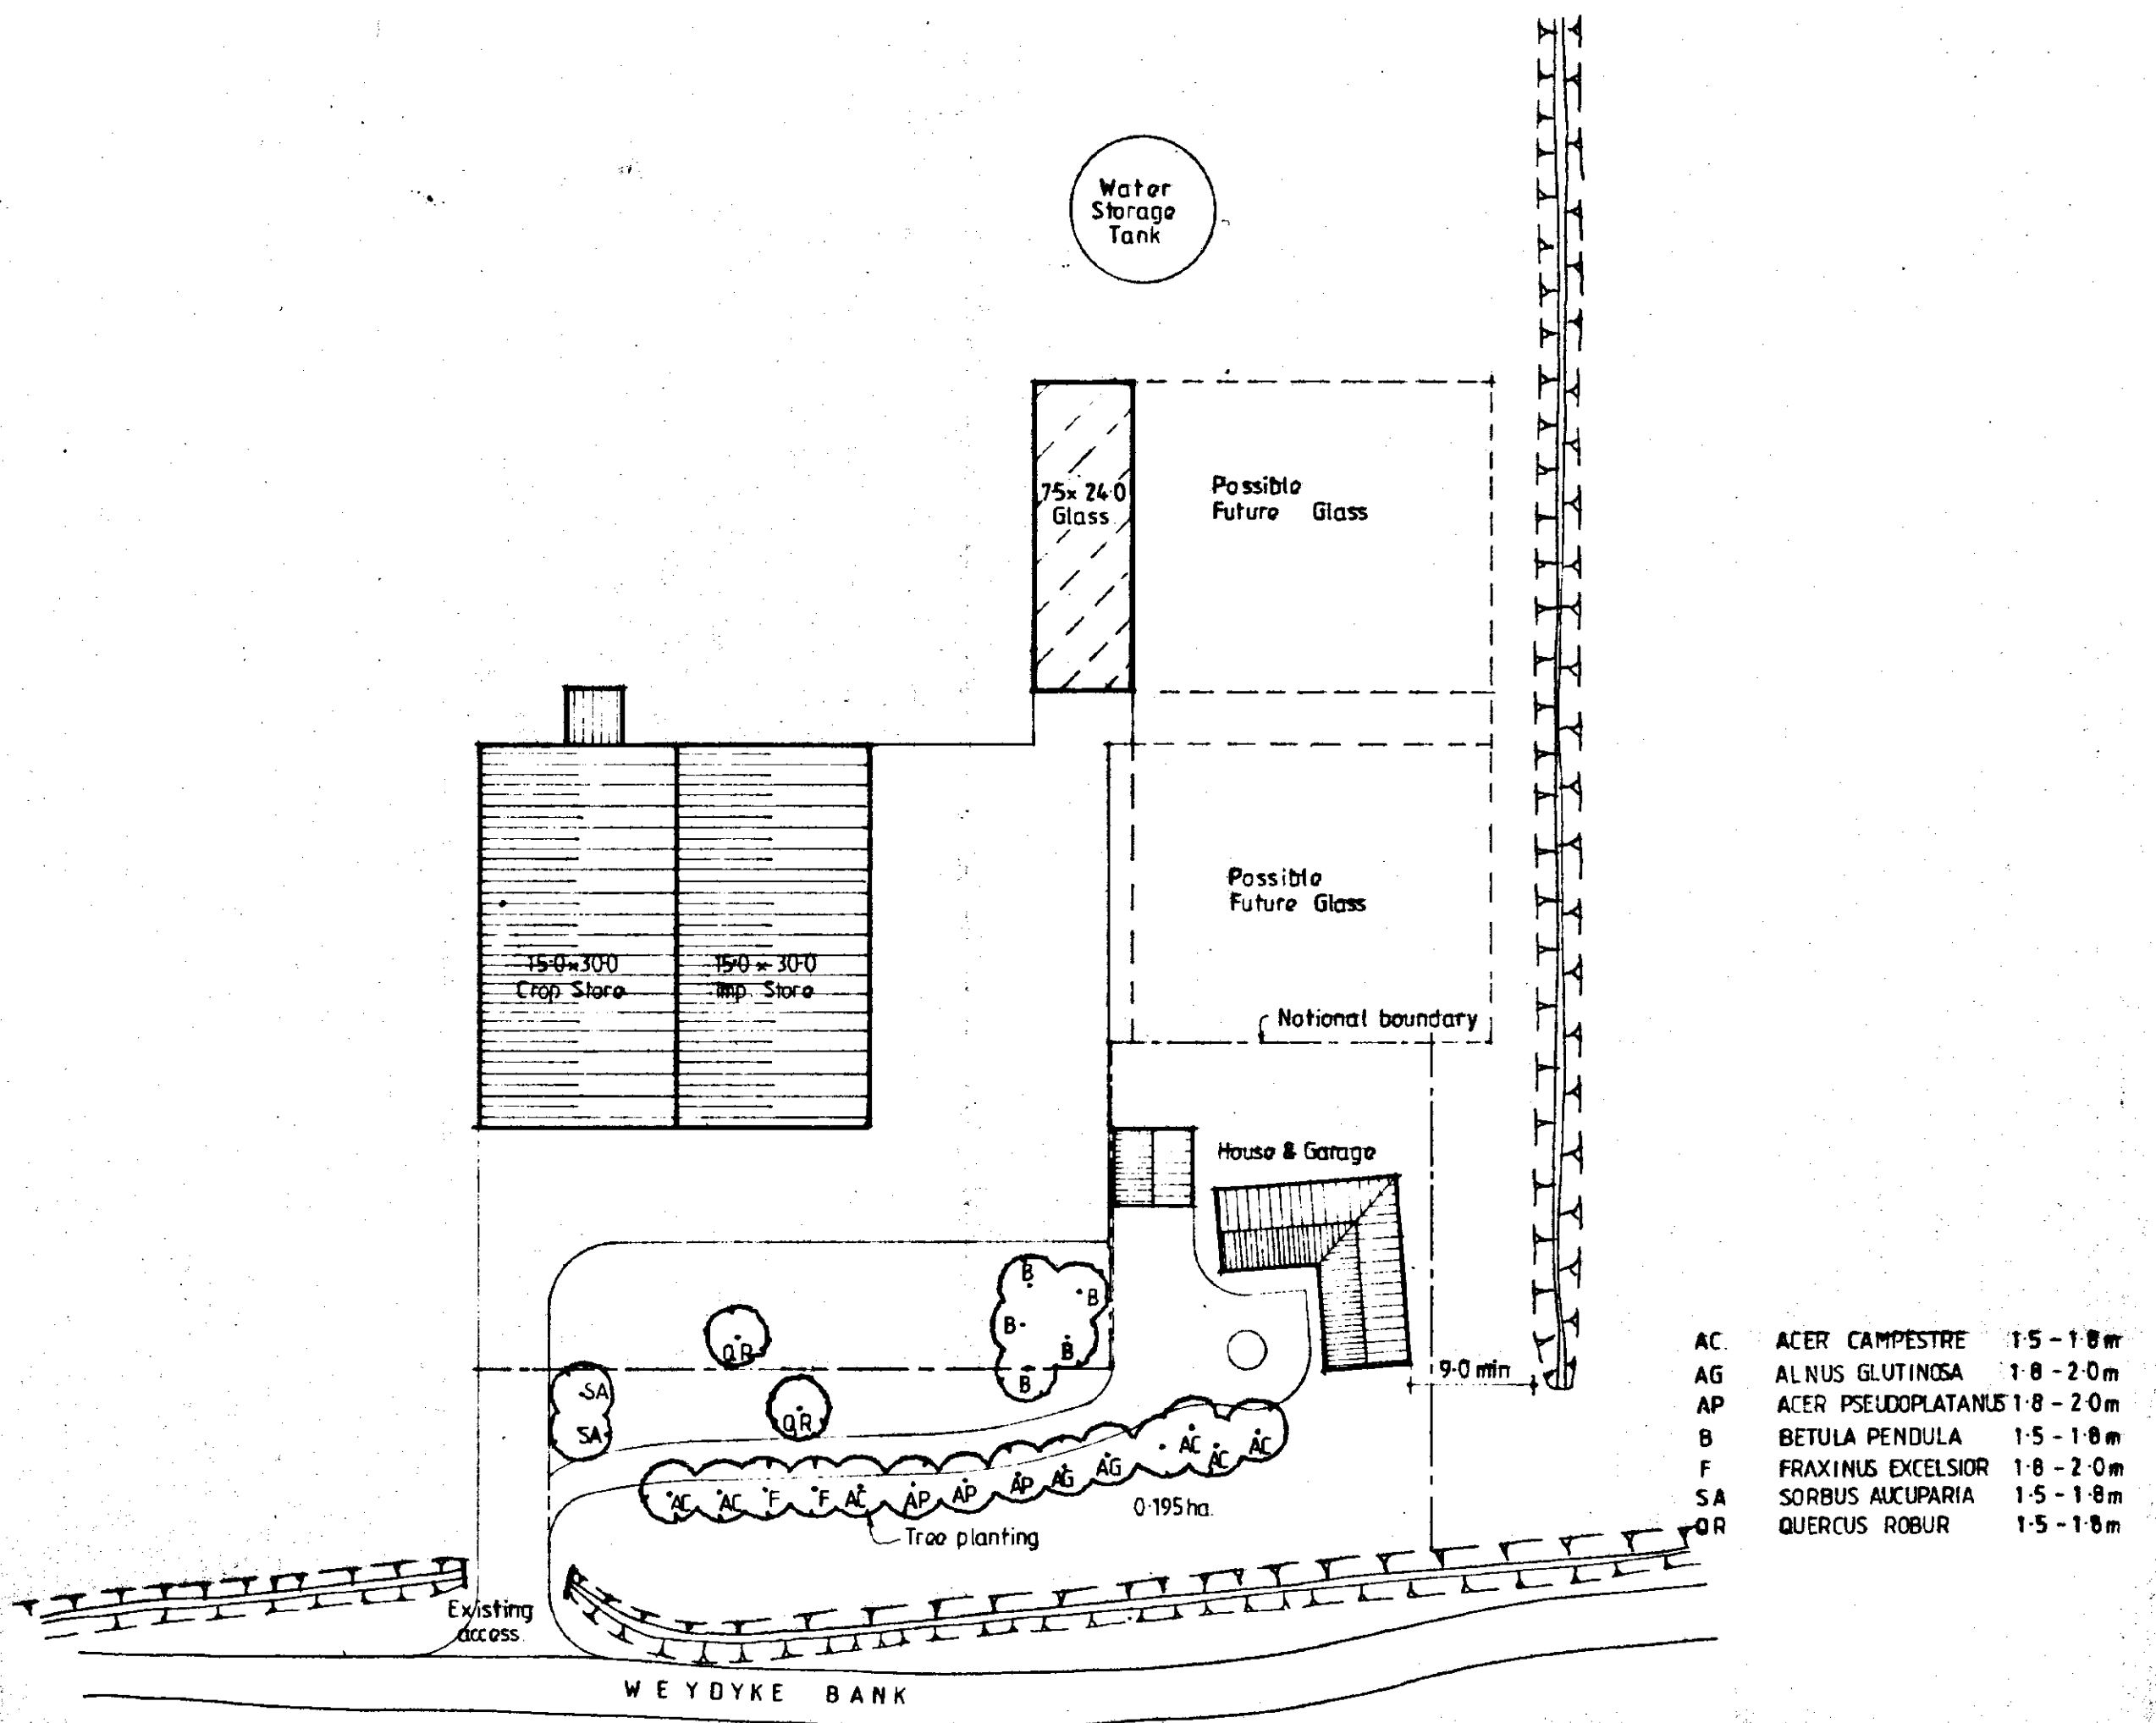

Block Plan 1:500

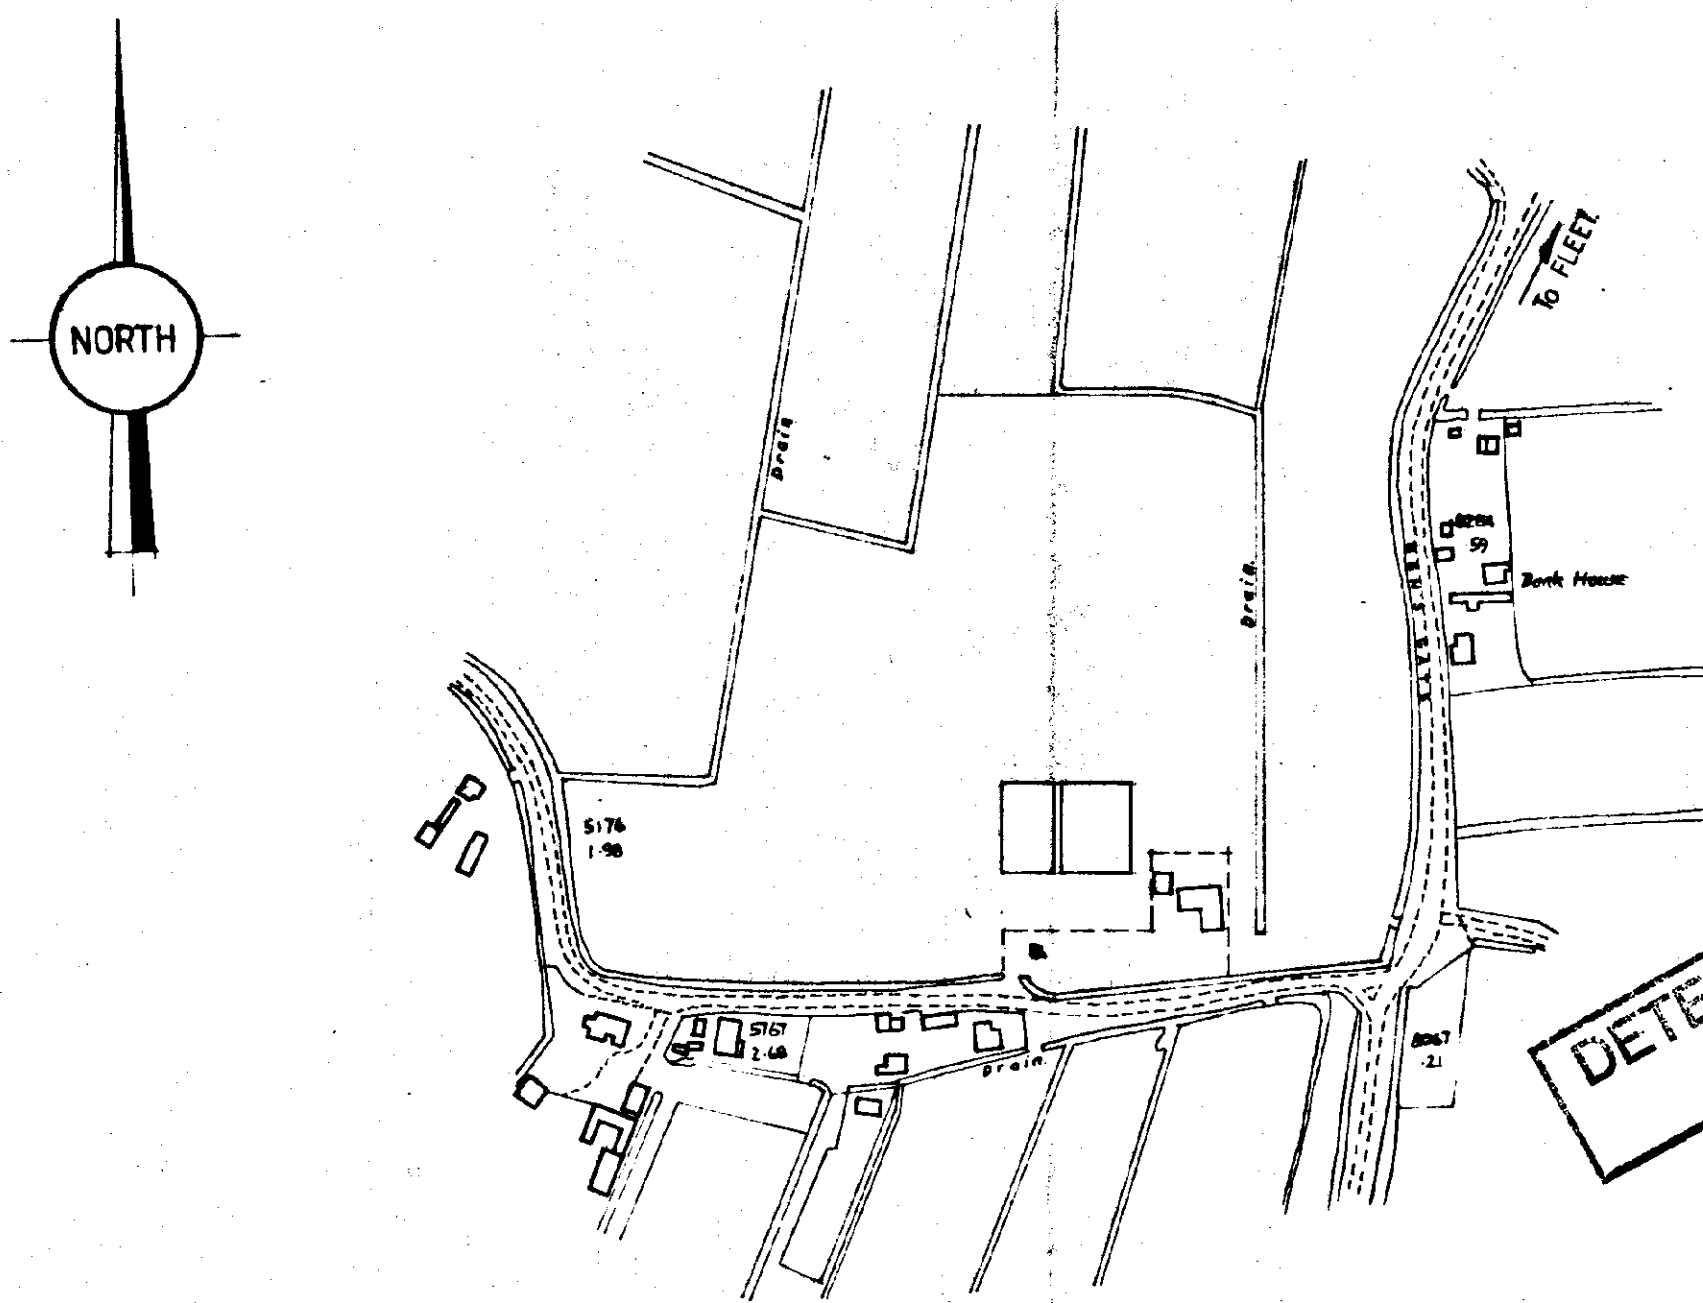

Location Plan 1:2500

SOUTH HOLLAND DC
HOUSING & PLANNING
24 FEB 1997

Ref: 0182/97

CONTRACTOR TO CHECK ALL DIMENSIONS
ON SITE BEFORE WORK COMMENCES
COPYRIGHT RESERVED

revision	date	init.	revision details
A	NOV 96	DC	BUILDINGS AMENDED



COOPER ARCHITECTURAL DESIGN
BROWDON HODDLESCOTE
FLEET SPALDING LINES FLEET ST
TEL: 01492 888 4320

MR G FREEMAN

Project
PROPOSED HOUSE & GARAGE IN
CONJUNCTION WITH AGRICULTURAL
HOLDING.
WEYDYKE BANK, FLEET
LINCOLNSHIRE

Drawing

BLOCK & LOCATION PLAN

Scale

Drawing No. 95044 A

Date

MARCH '96

Drawn

[Signature]