




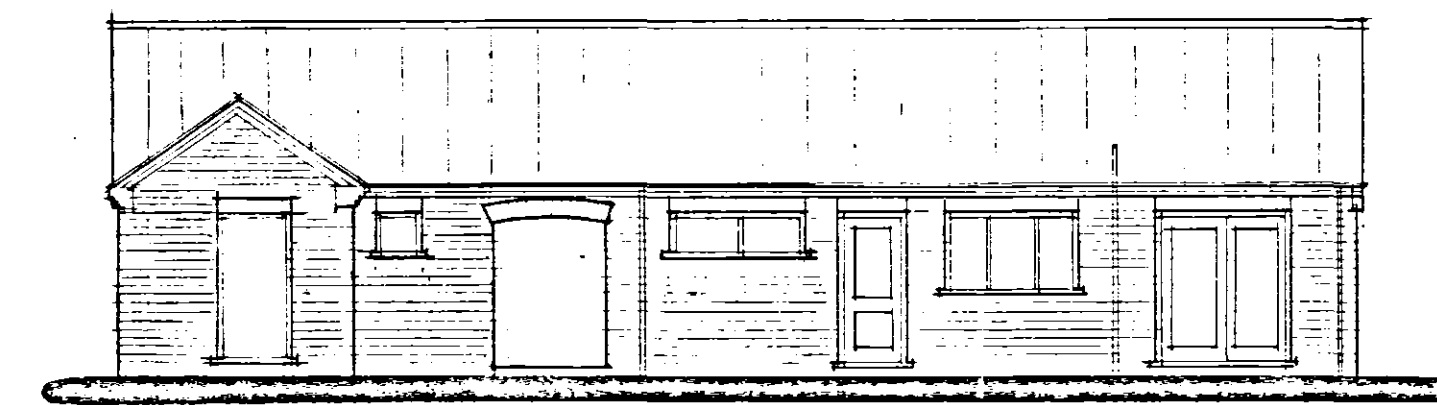


FRONT

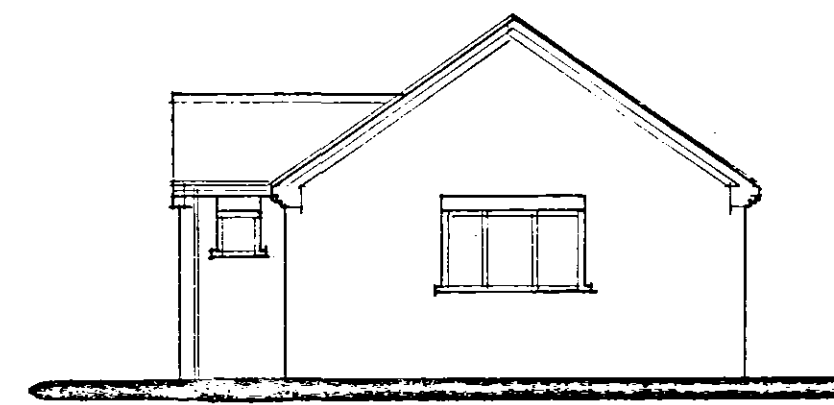

SIDE

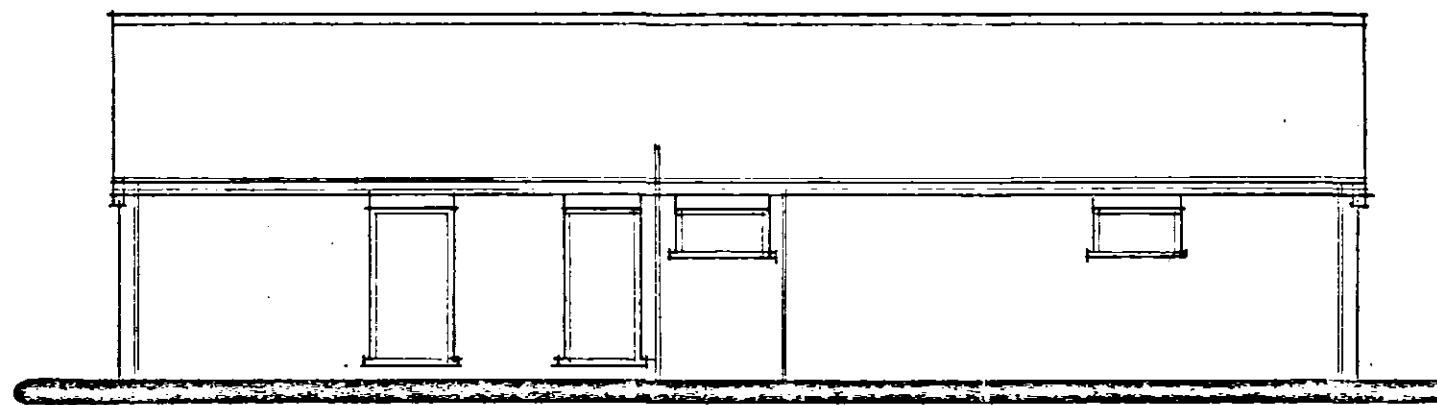




REAR

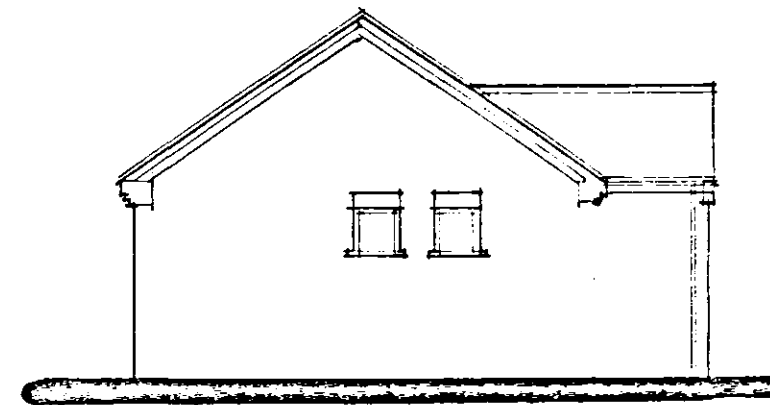

SIDE

EXTERNAL MATERIALS

RED FACING BRICKS
GREY CONCINT. TILES

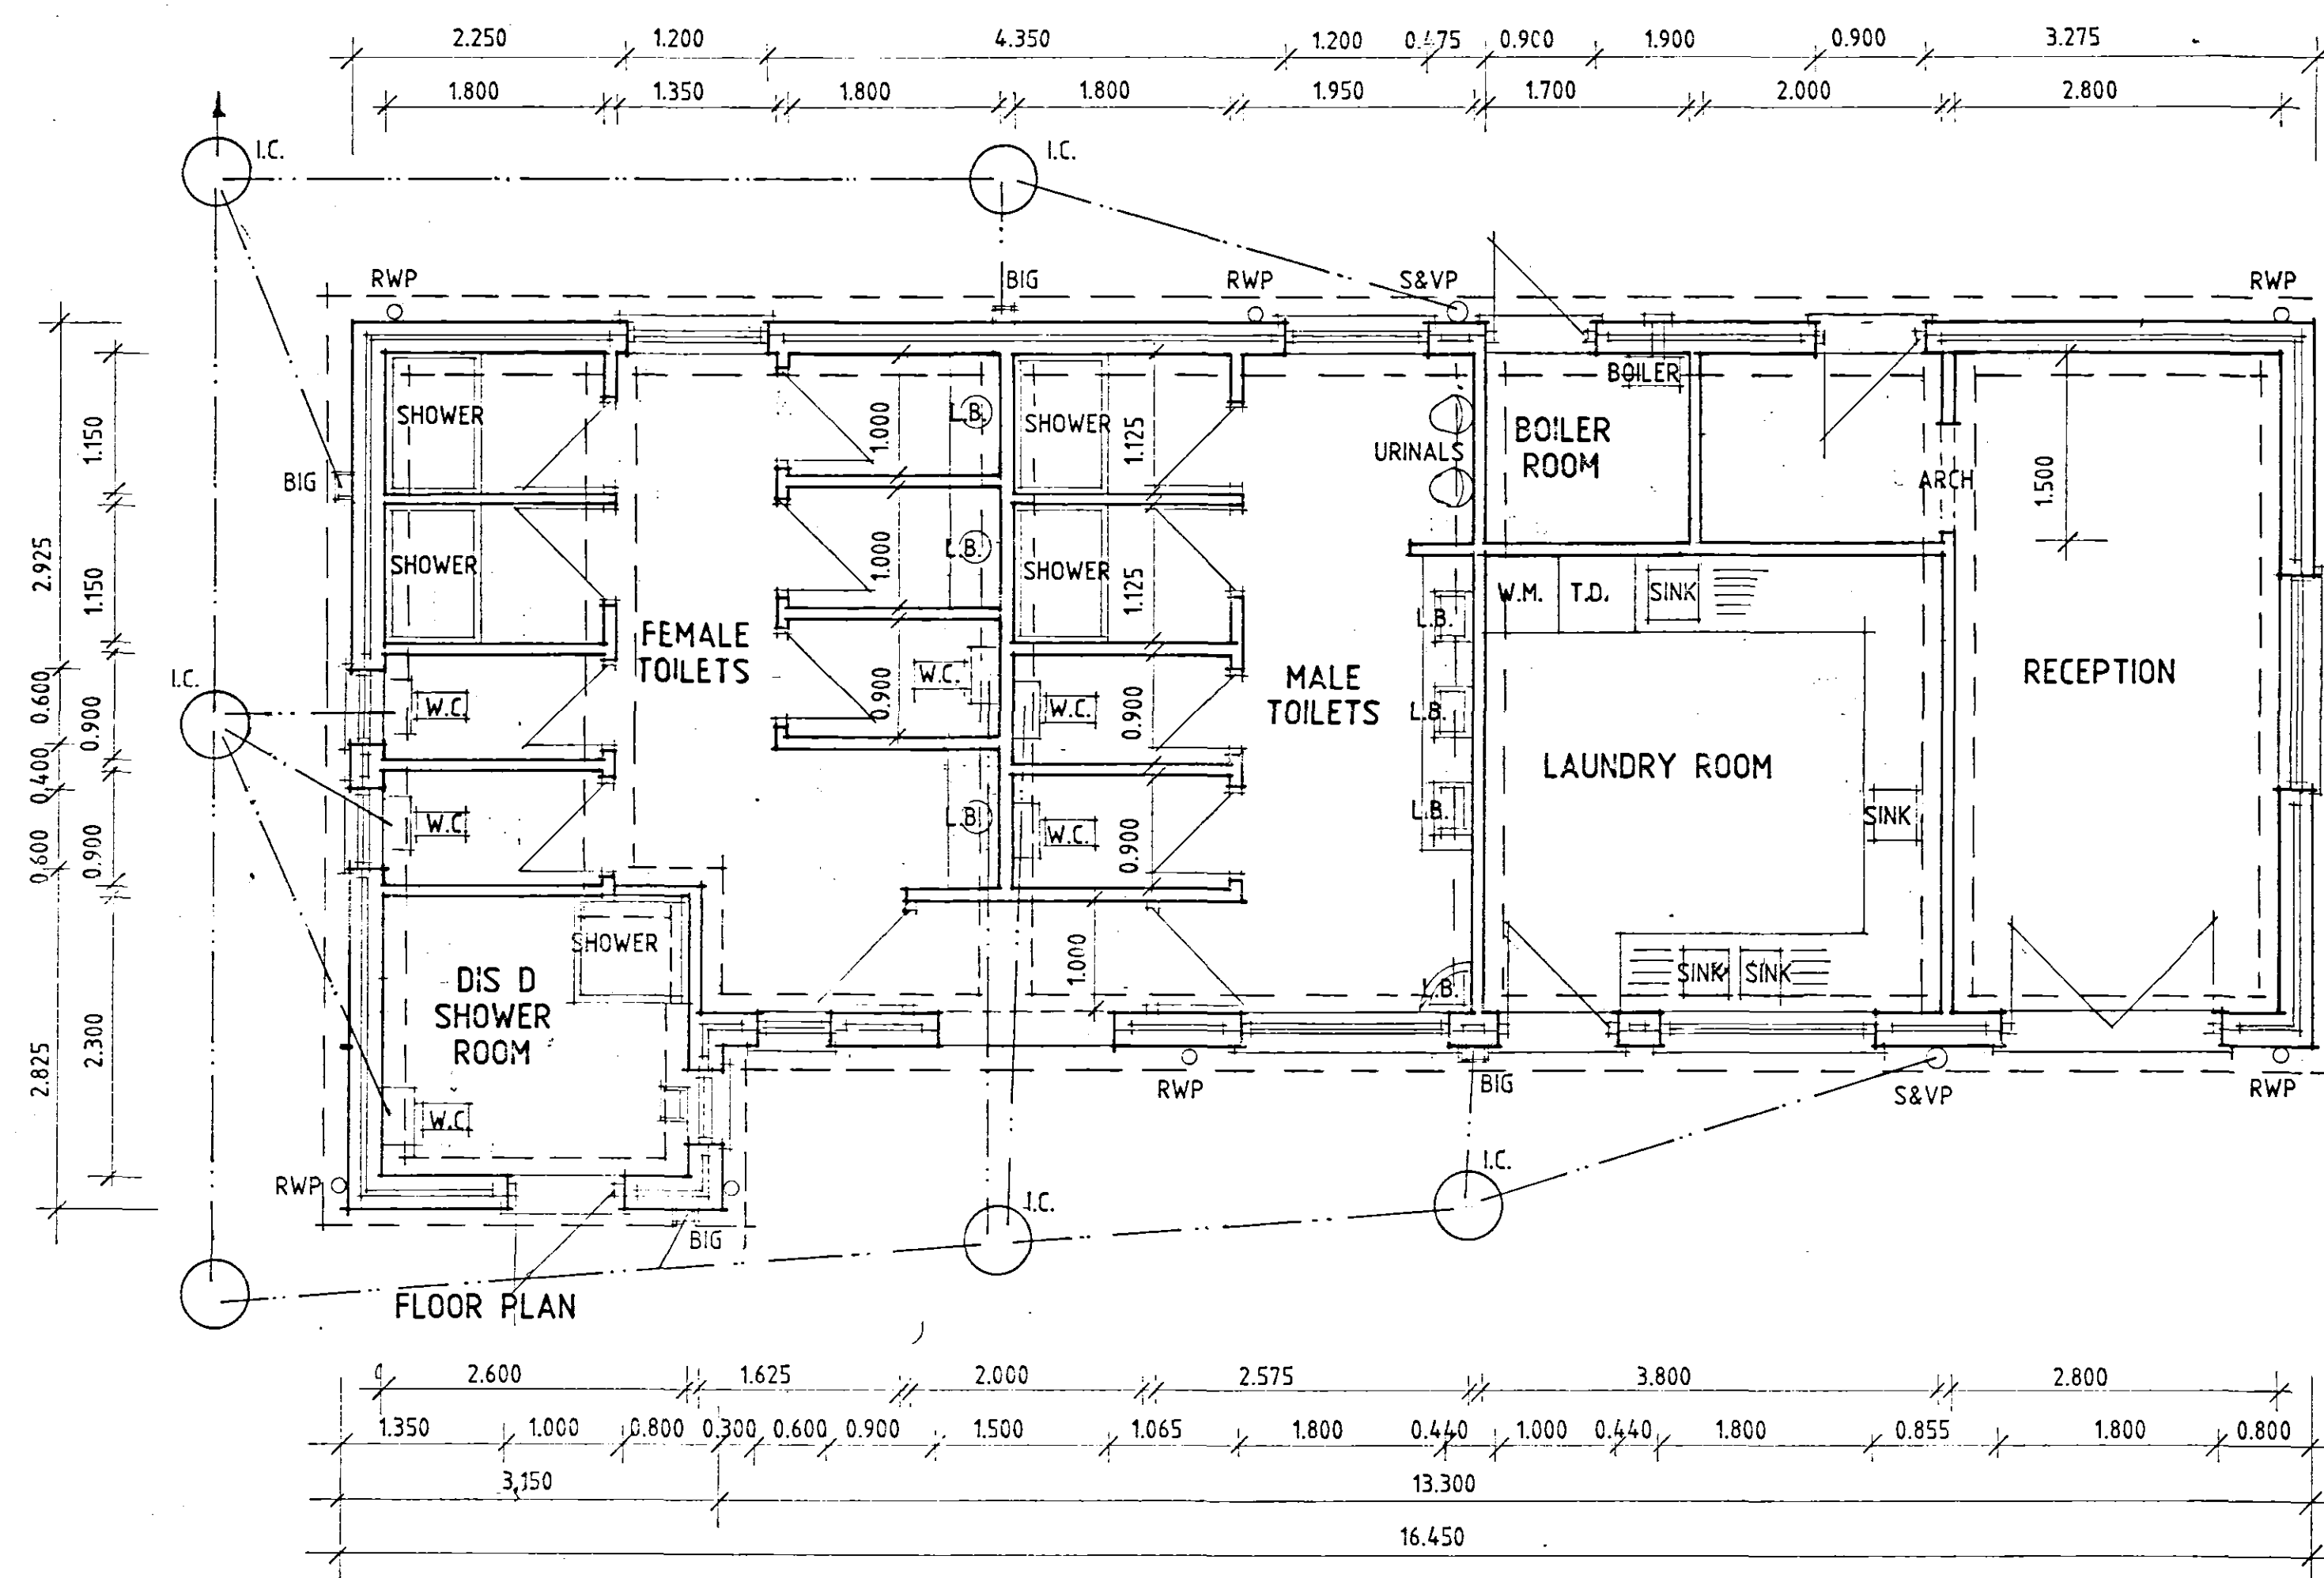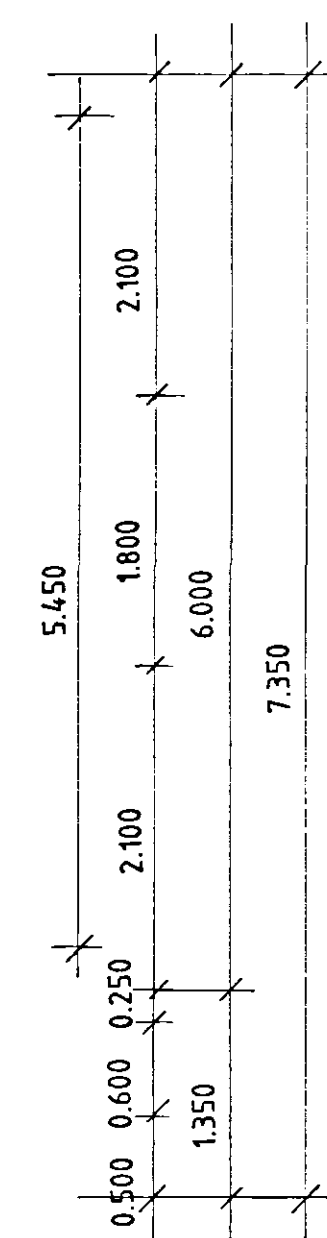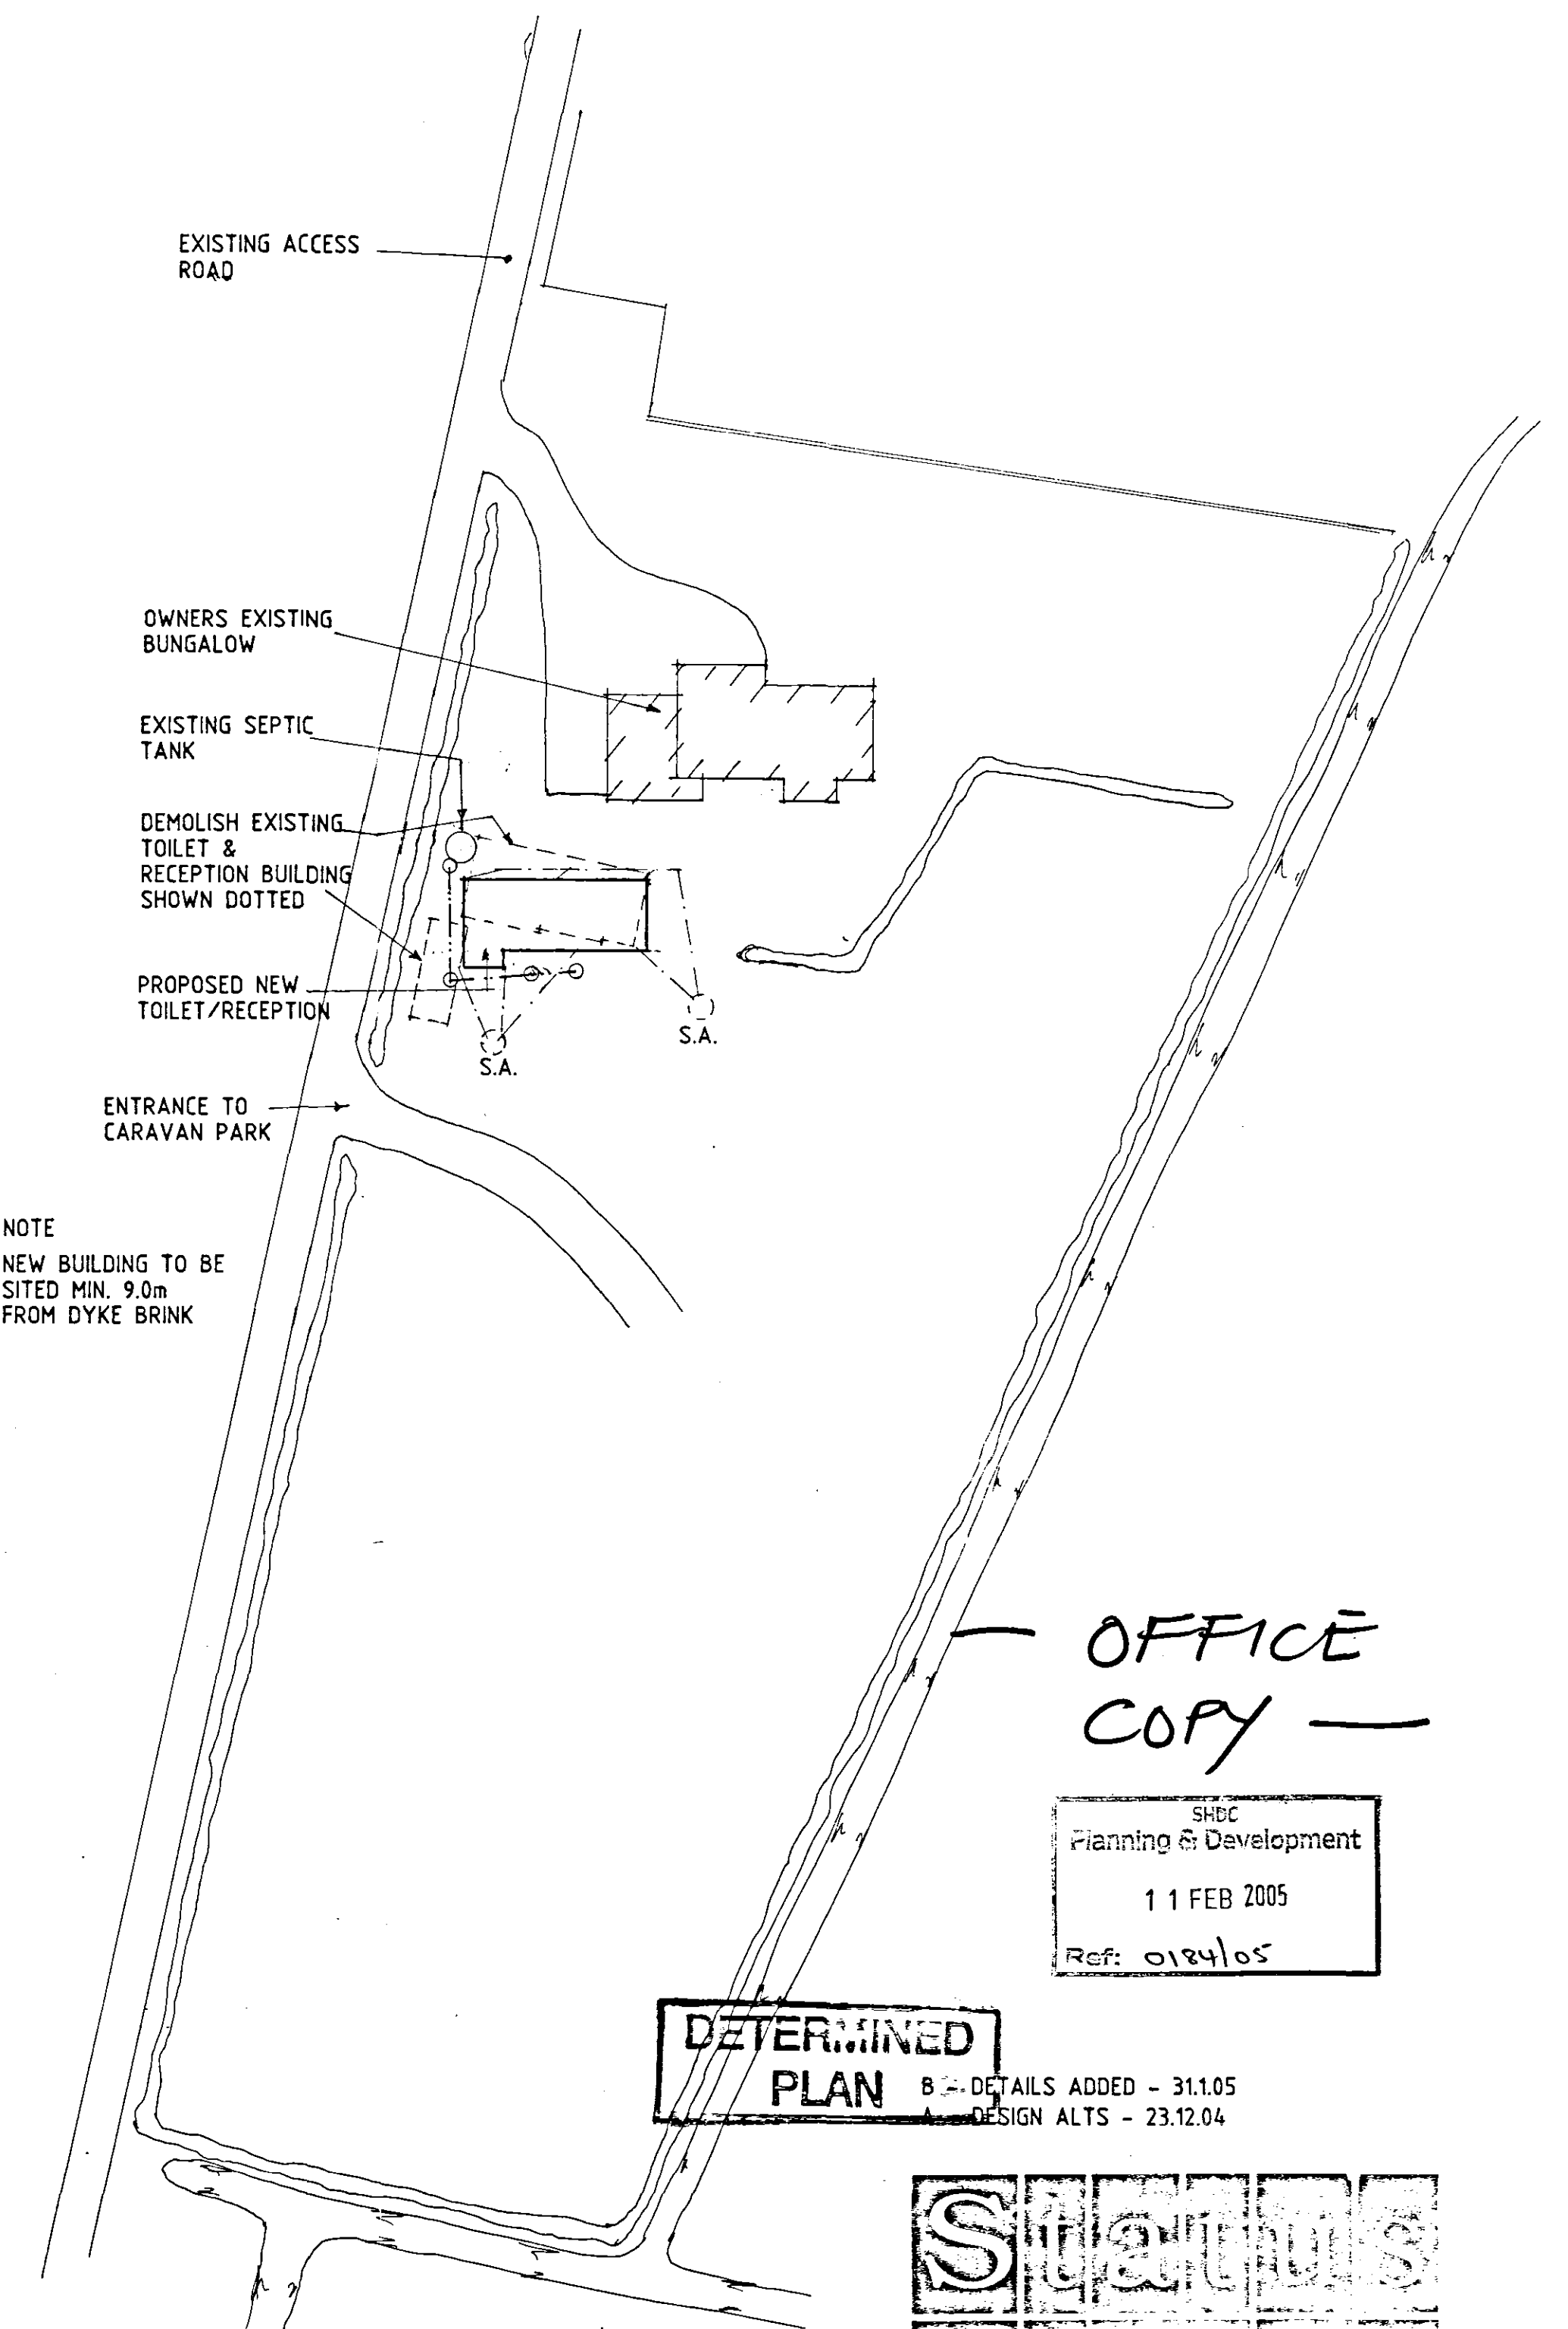

SITE PLAN

scale

Existing buildings
15x7 105
9x35 31.5
136.5
Proposed
98.4
4.185
102.585

PROPOSED REPLACEMENT
TOILET/RECEPTION BUILDING
AT DELPH BANK TOWING
CARAVAN & CAMPING PARK,
OLD MAIN ROAD, FLEET
HARGATE FOR

MR. M. WATTS
&
MISS. J. LAWTON

1:50 1:100 SD04-112/1
1:500
DEC-04 B.GILHAM.

THIS DRG. TO BE READ IN CONJUNCTION WITH
SD04-112/2

2 Edinburgh Walk, Holbeach,
Spalding, Lincs. PE12 7AP
Tel: 01406 424343 Fax: 01406 490702