

E L E V A T I O N S 1 / 1 0 0

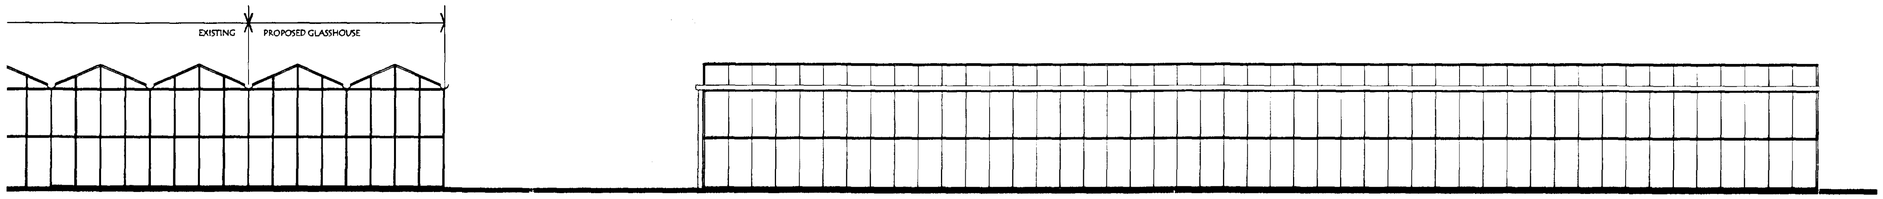


T Y P I C A L E N D


T Y P I C A L S I D E

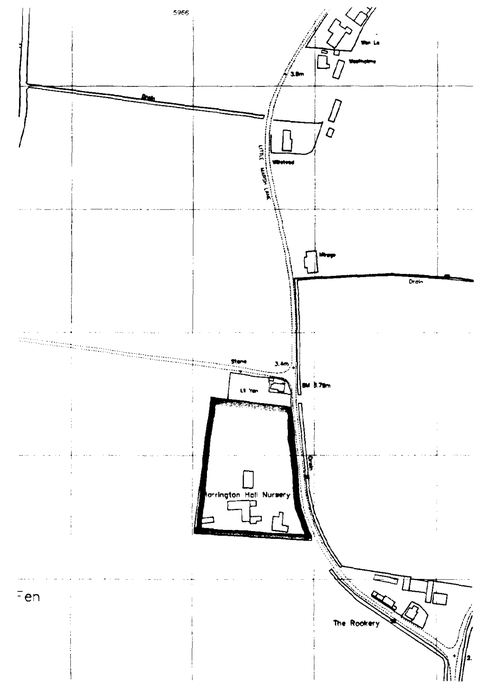

location plan
scale 1 : 2500

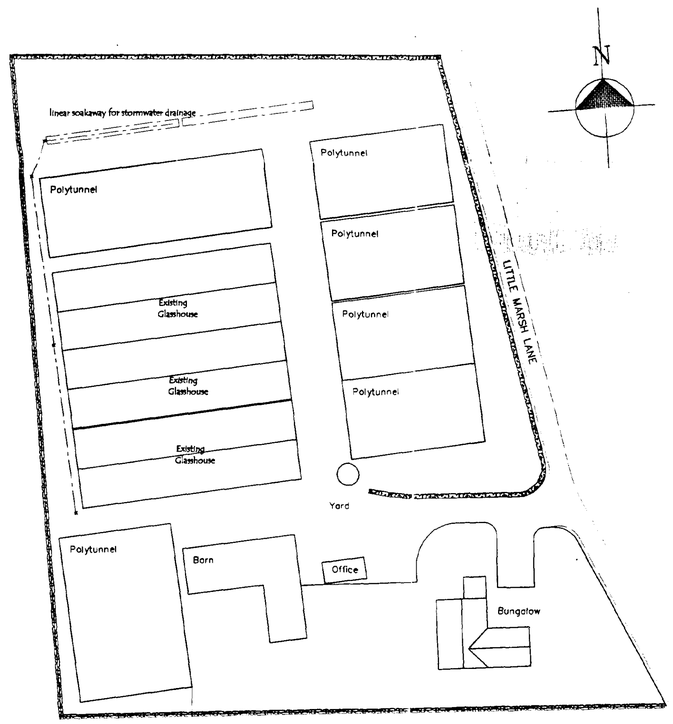

B L O C K P L A N 1/500
Existing

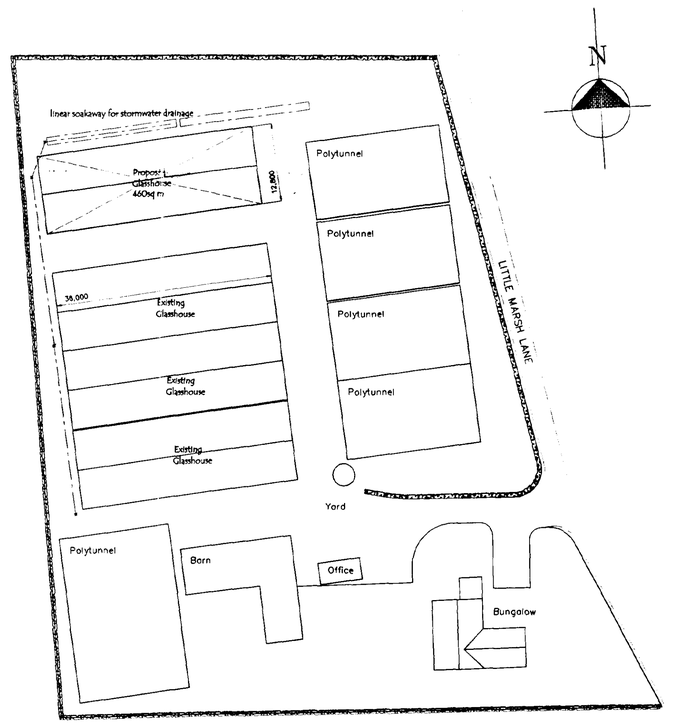

B L O C K P L A N 1/500
Proposed

DETERMINED PLAN

Planning & Development
20 FEB 2003
REF 0188/03

L. A. Building Design
Architectural and Surveying Practice
55 Hannam Boulevard
Spalding
Lincolnshire PE11 1LB
Telephone/Fax: Spalding (01775) 711437

Peter S Lithgow MCIOB MBIAT
Member of the Chartered Institute of Building and
Member of the British Institute of Architectural Technologists

project
Proposed Replacement Glasshouses
Harrington Hall Nursery
Little Marsh Lane
Fleet
Spalding
Lincolnshire

client
Mr A Shire

drawing
Elevations
Block Plan
and Location Plan

date	scale(s)
December 2002	1/100, 1/500, 1/2500
drawn by: Peter S Lithgow	checked
job no: 20/04	drawing no: 06