



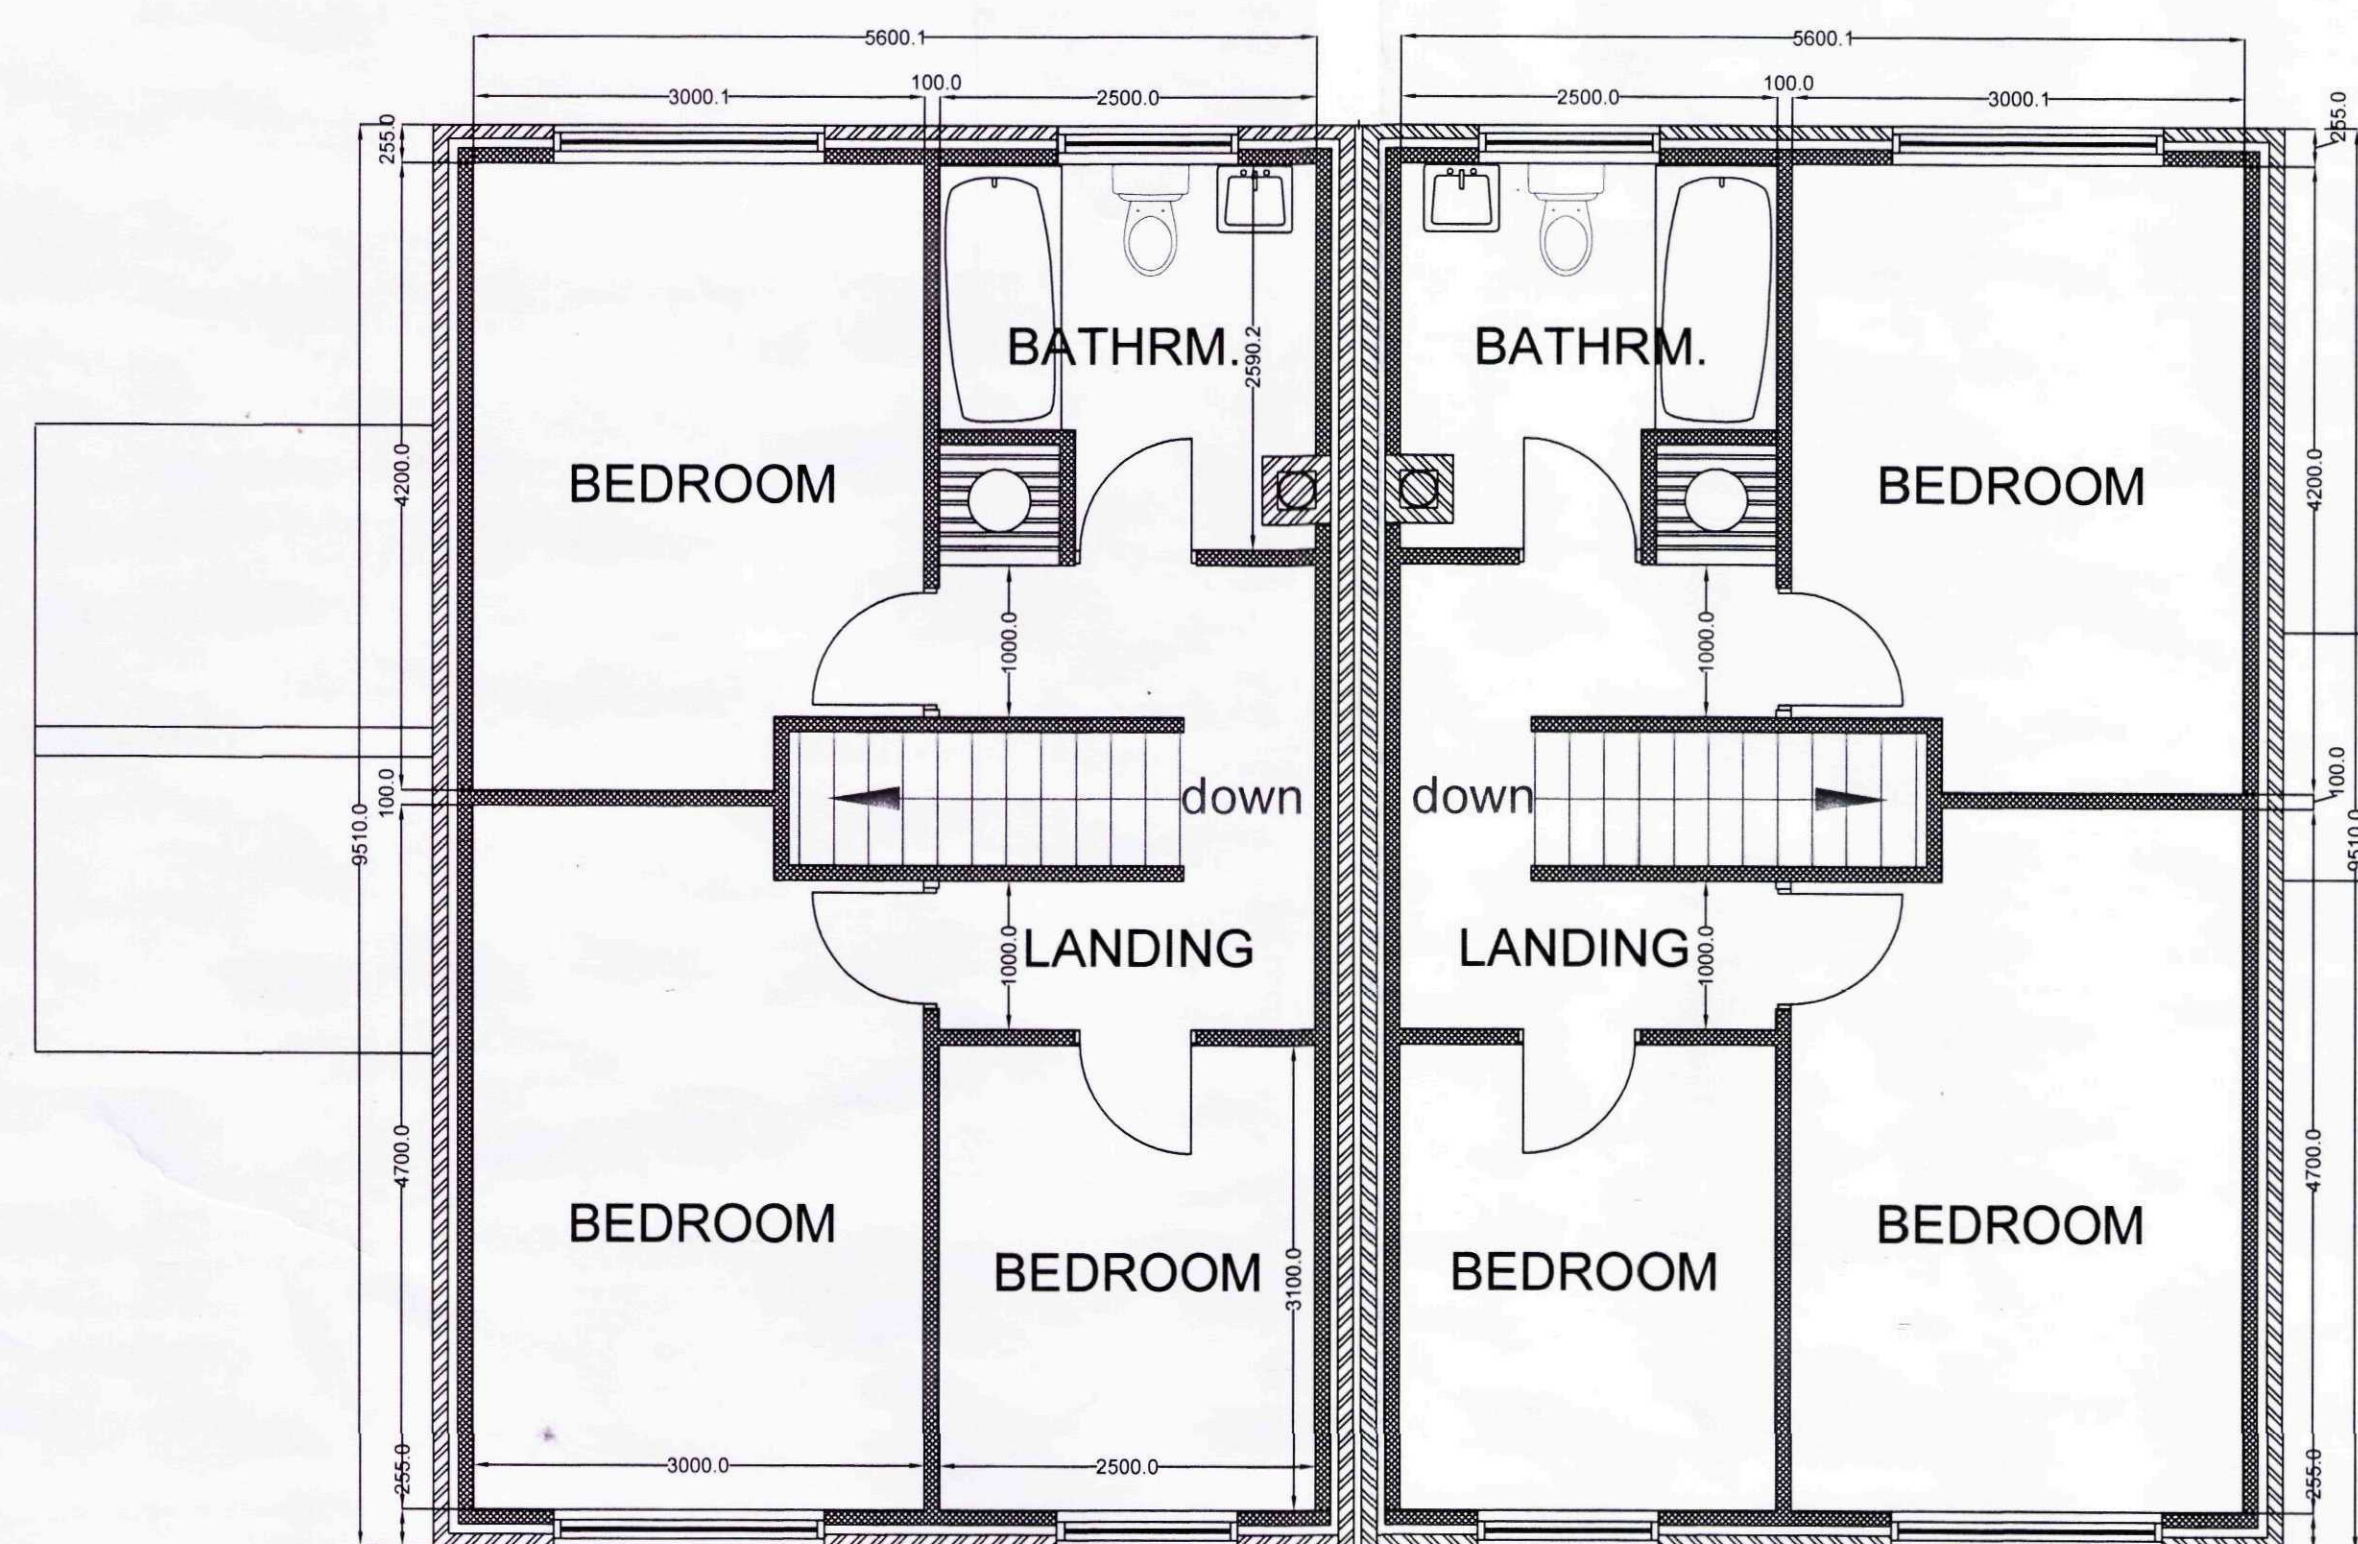


EXIST.FIRST FLOOR PLAN

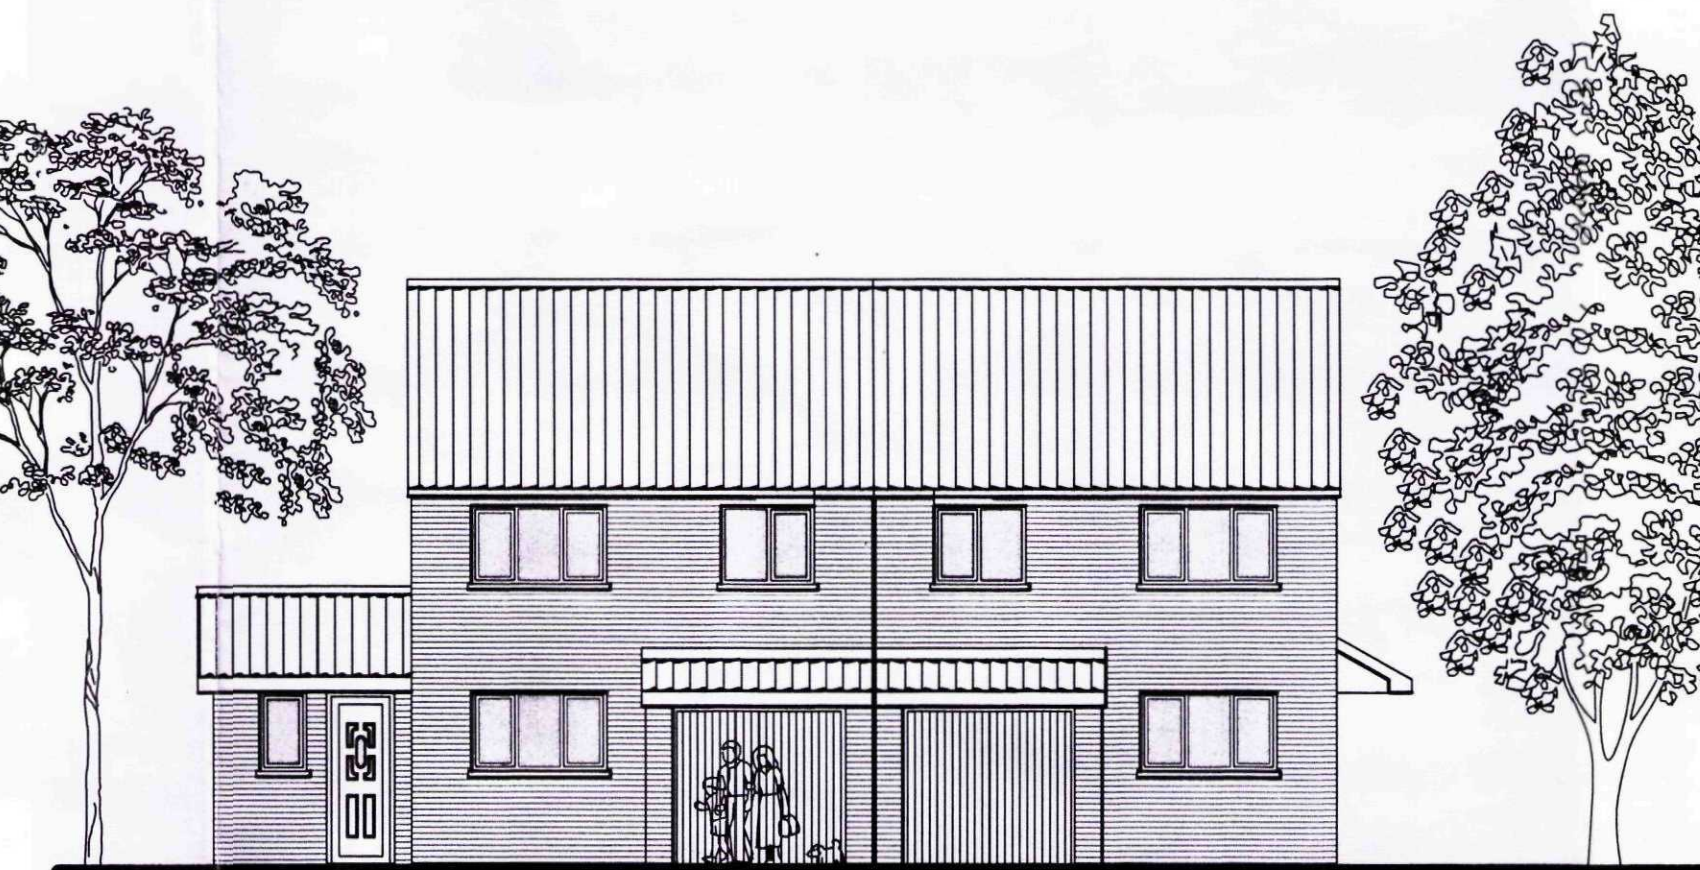


SOUTH ELEVATION



NORTH ELEVATION

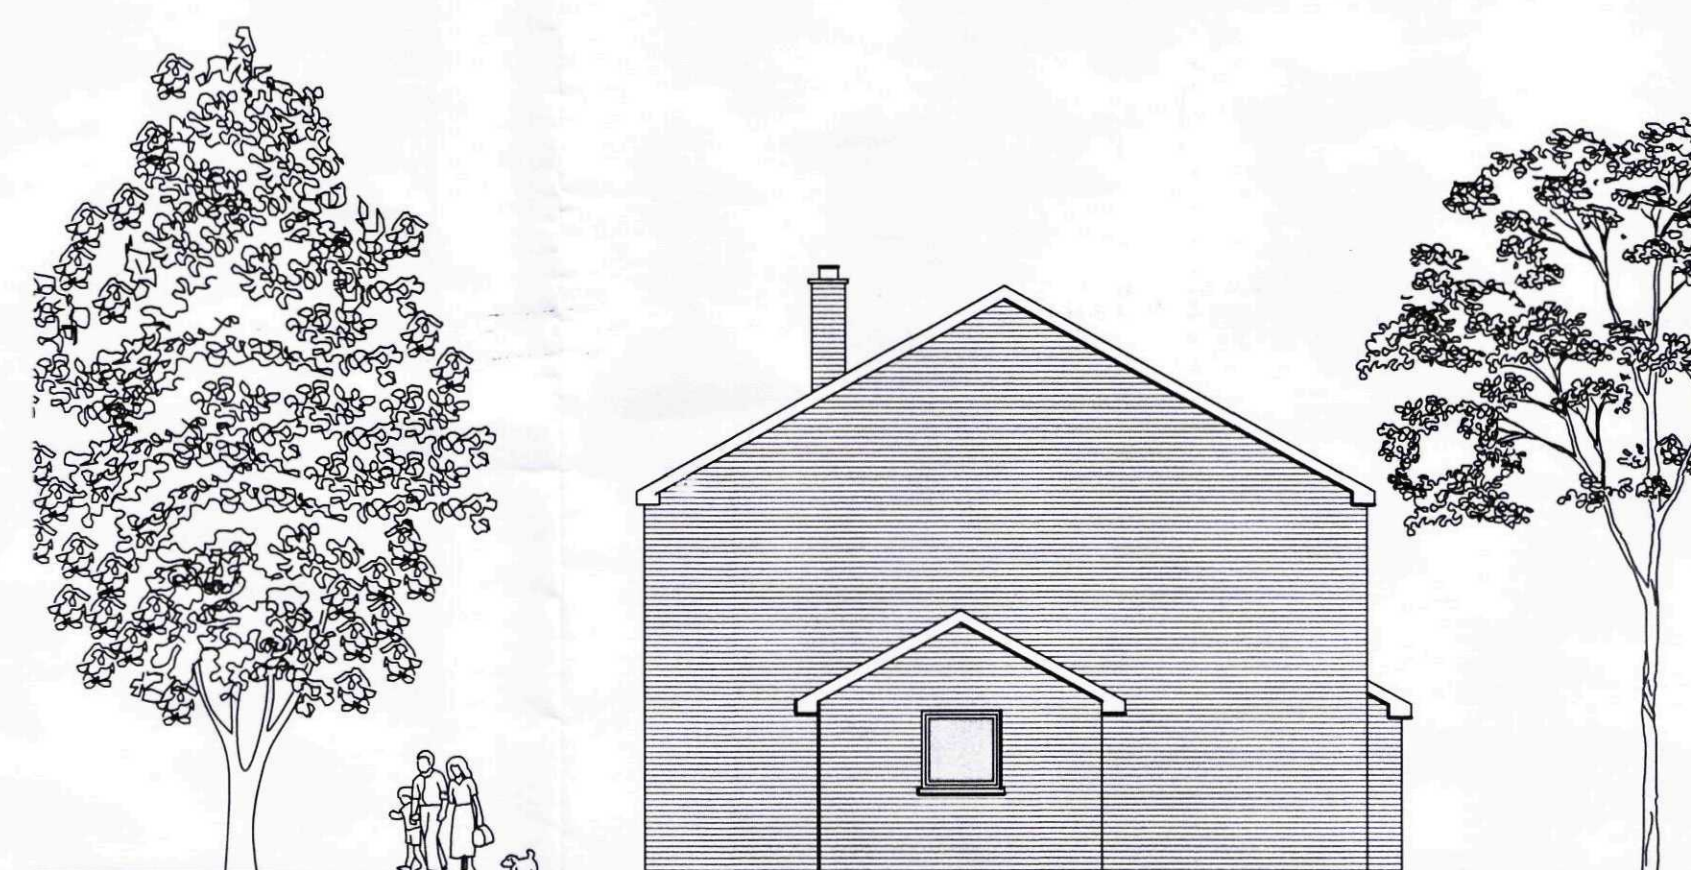


WEST ELEVATION

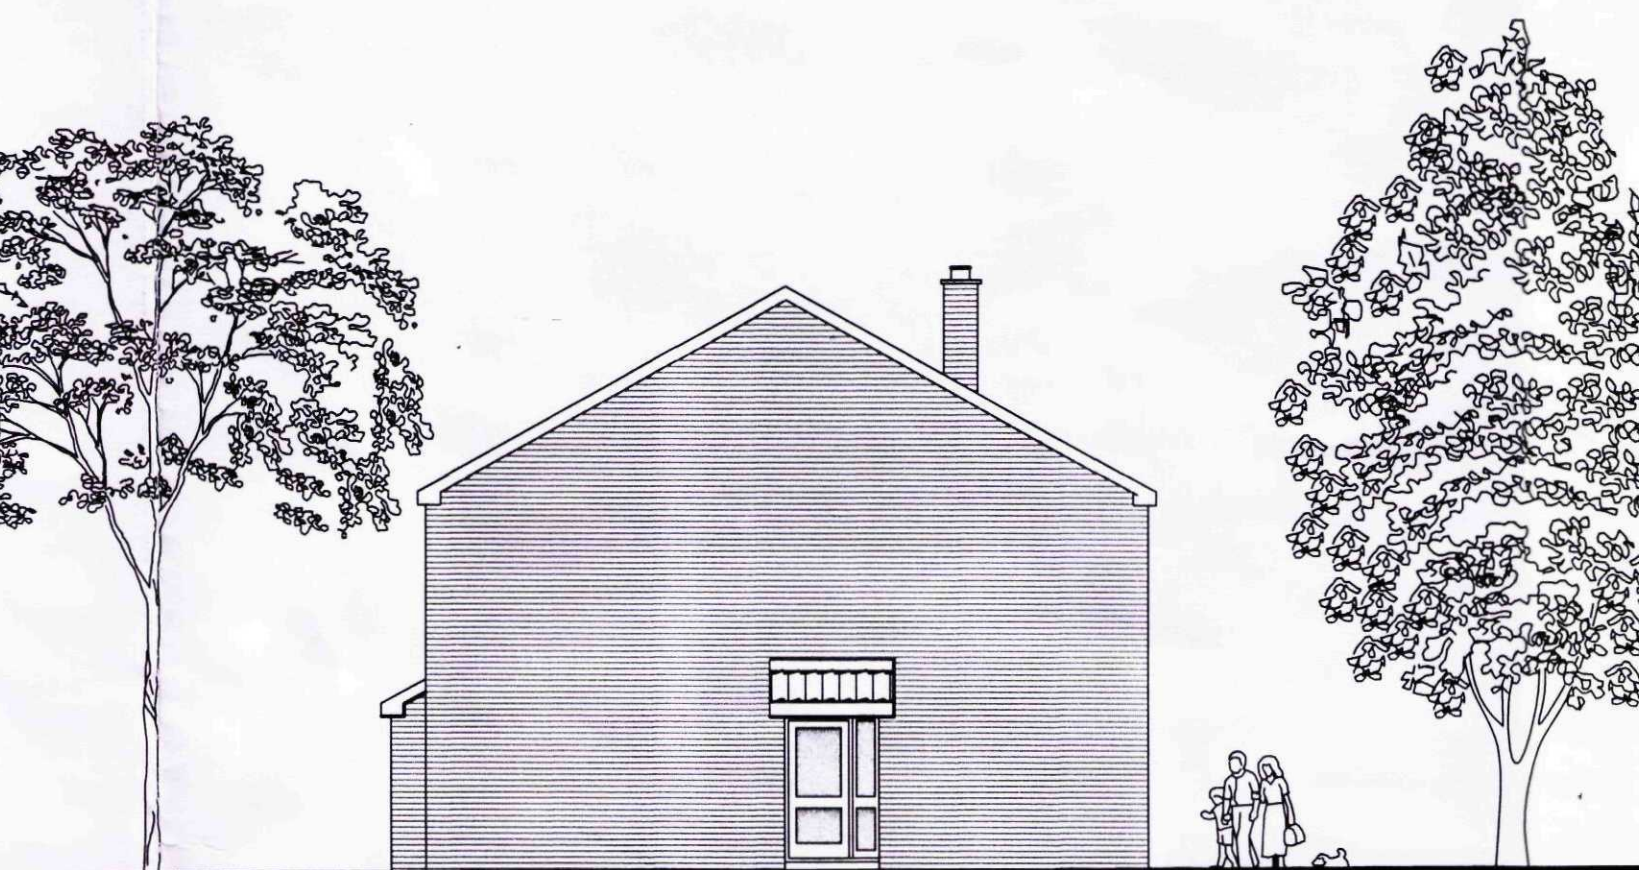


EAST ELEVATION

SITE BOUNDARY

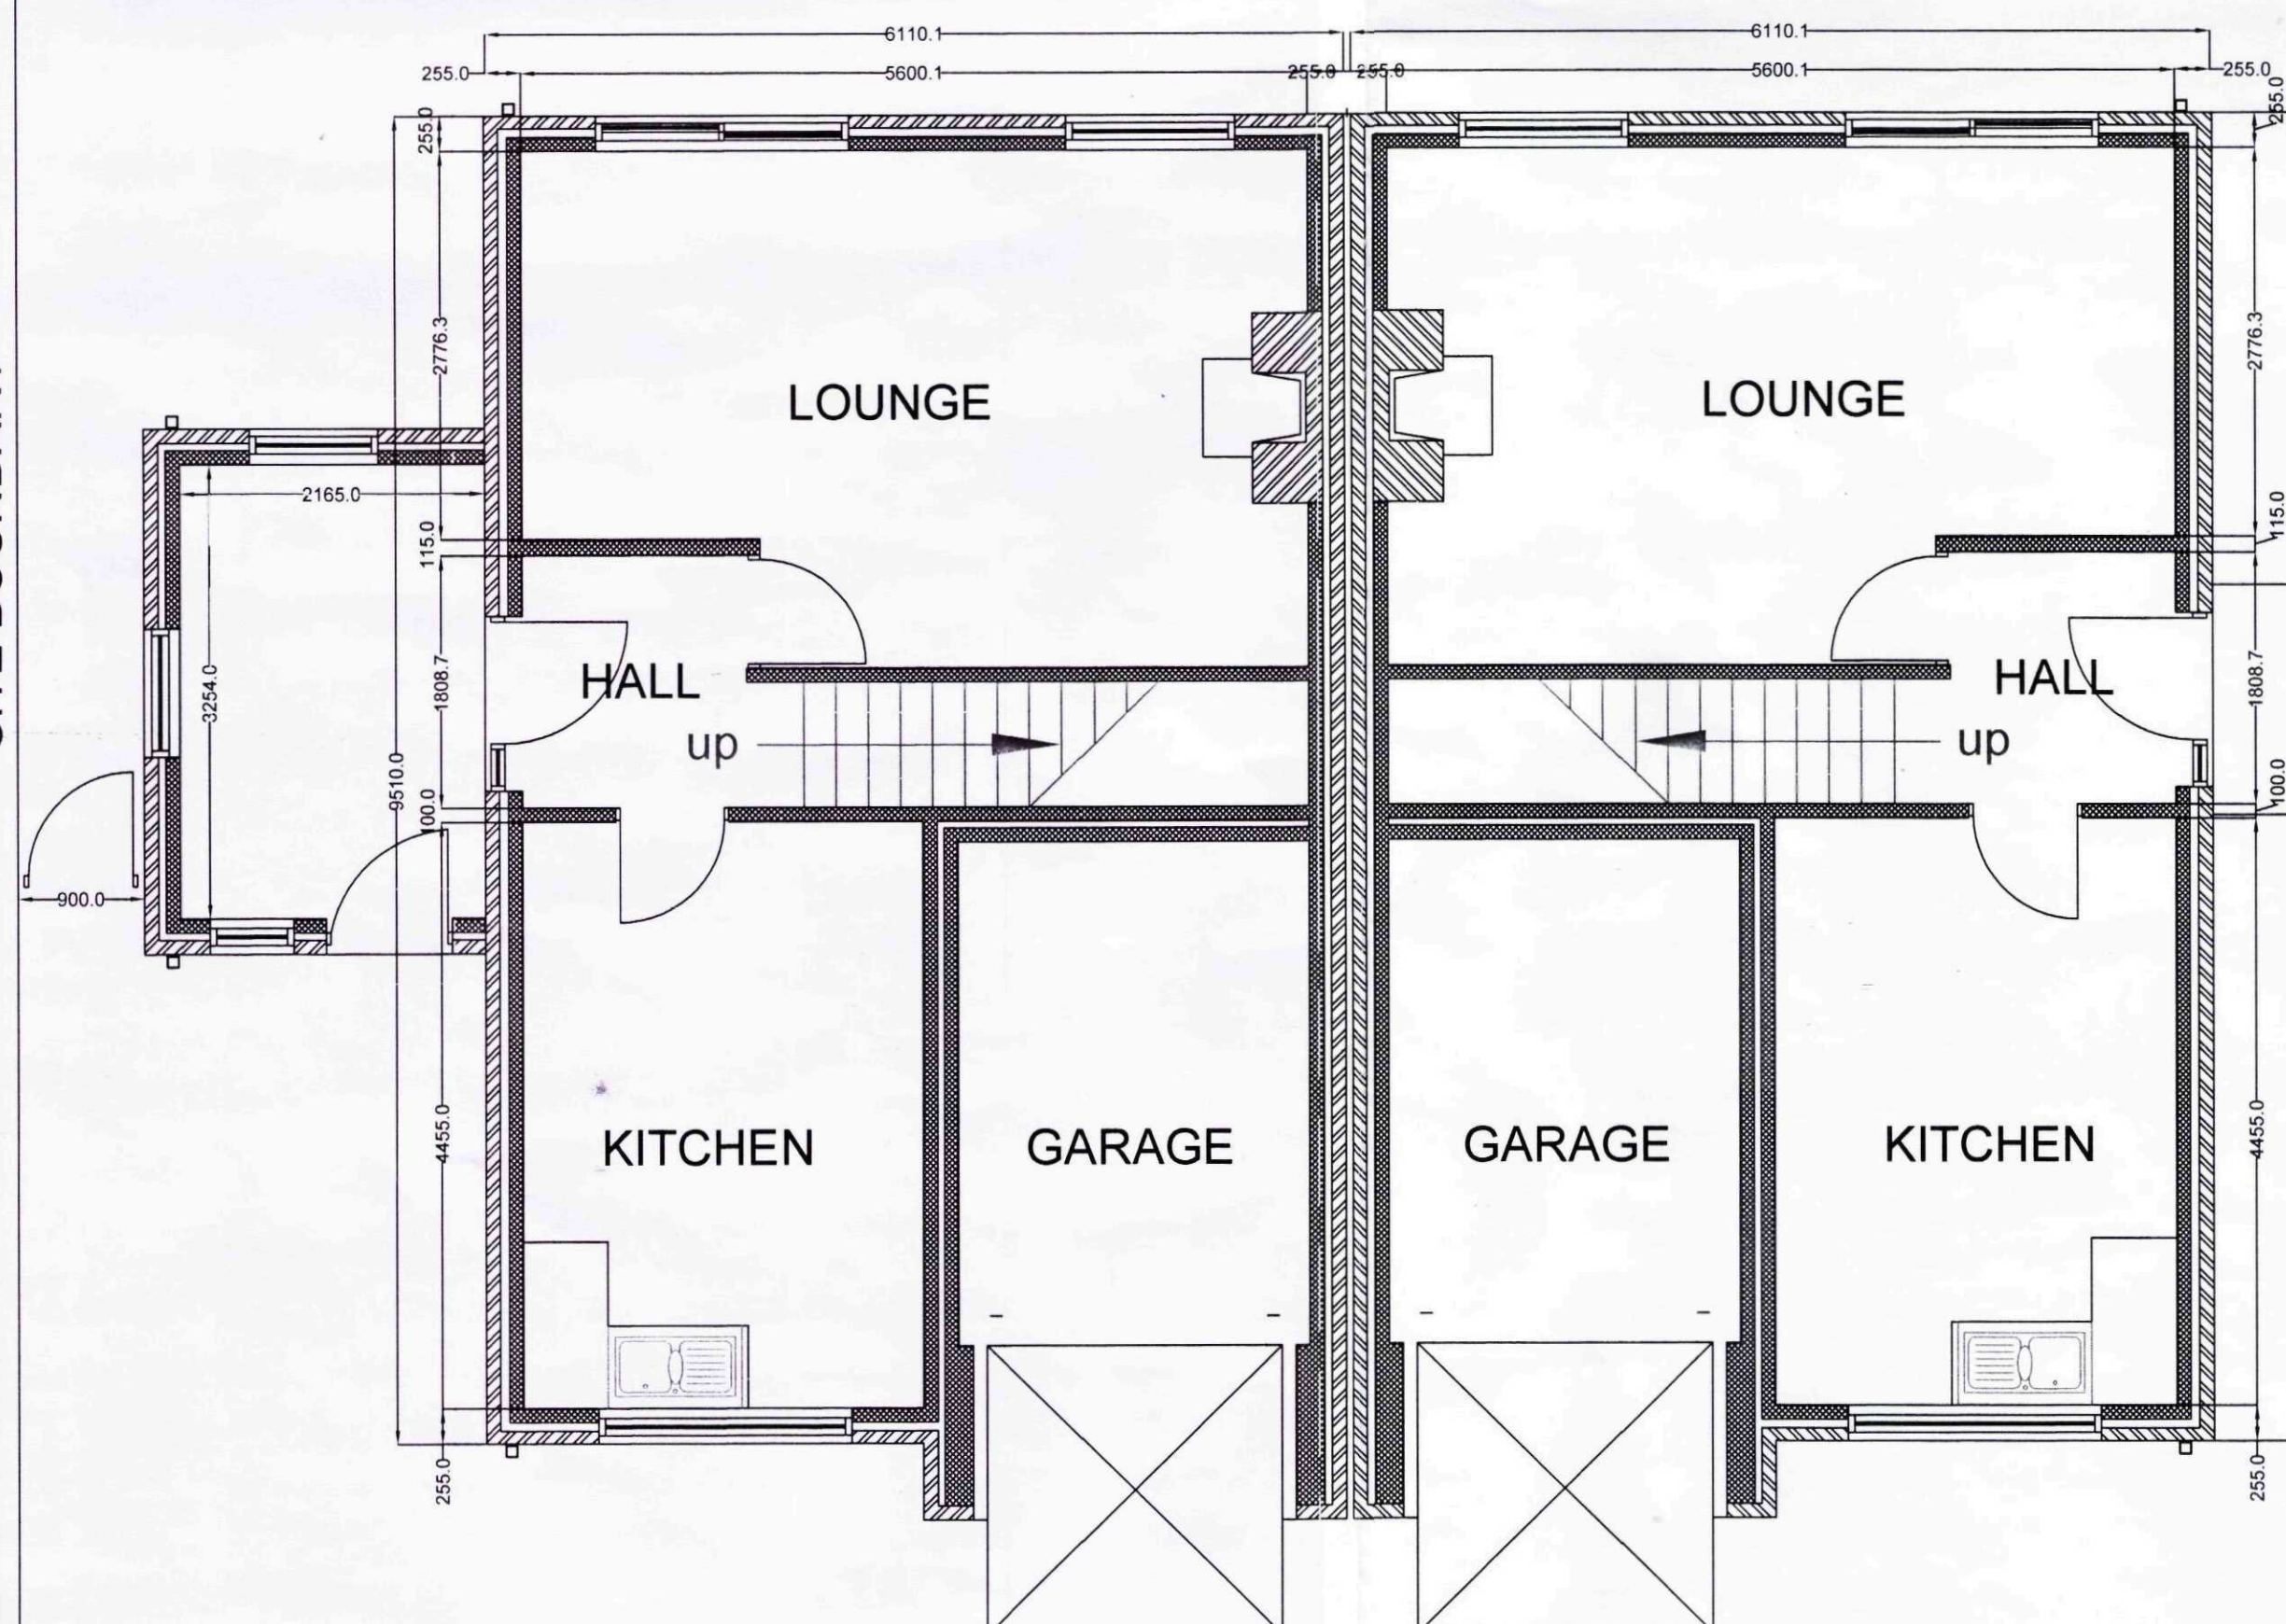

EXIST.GROUND FLOOR PLAN


SITE BOUNDARY

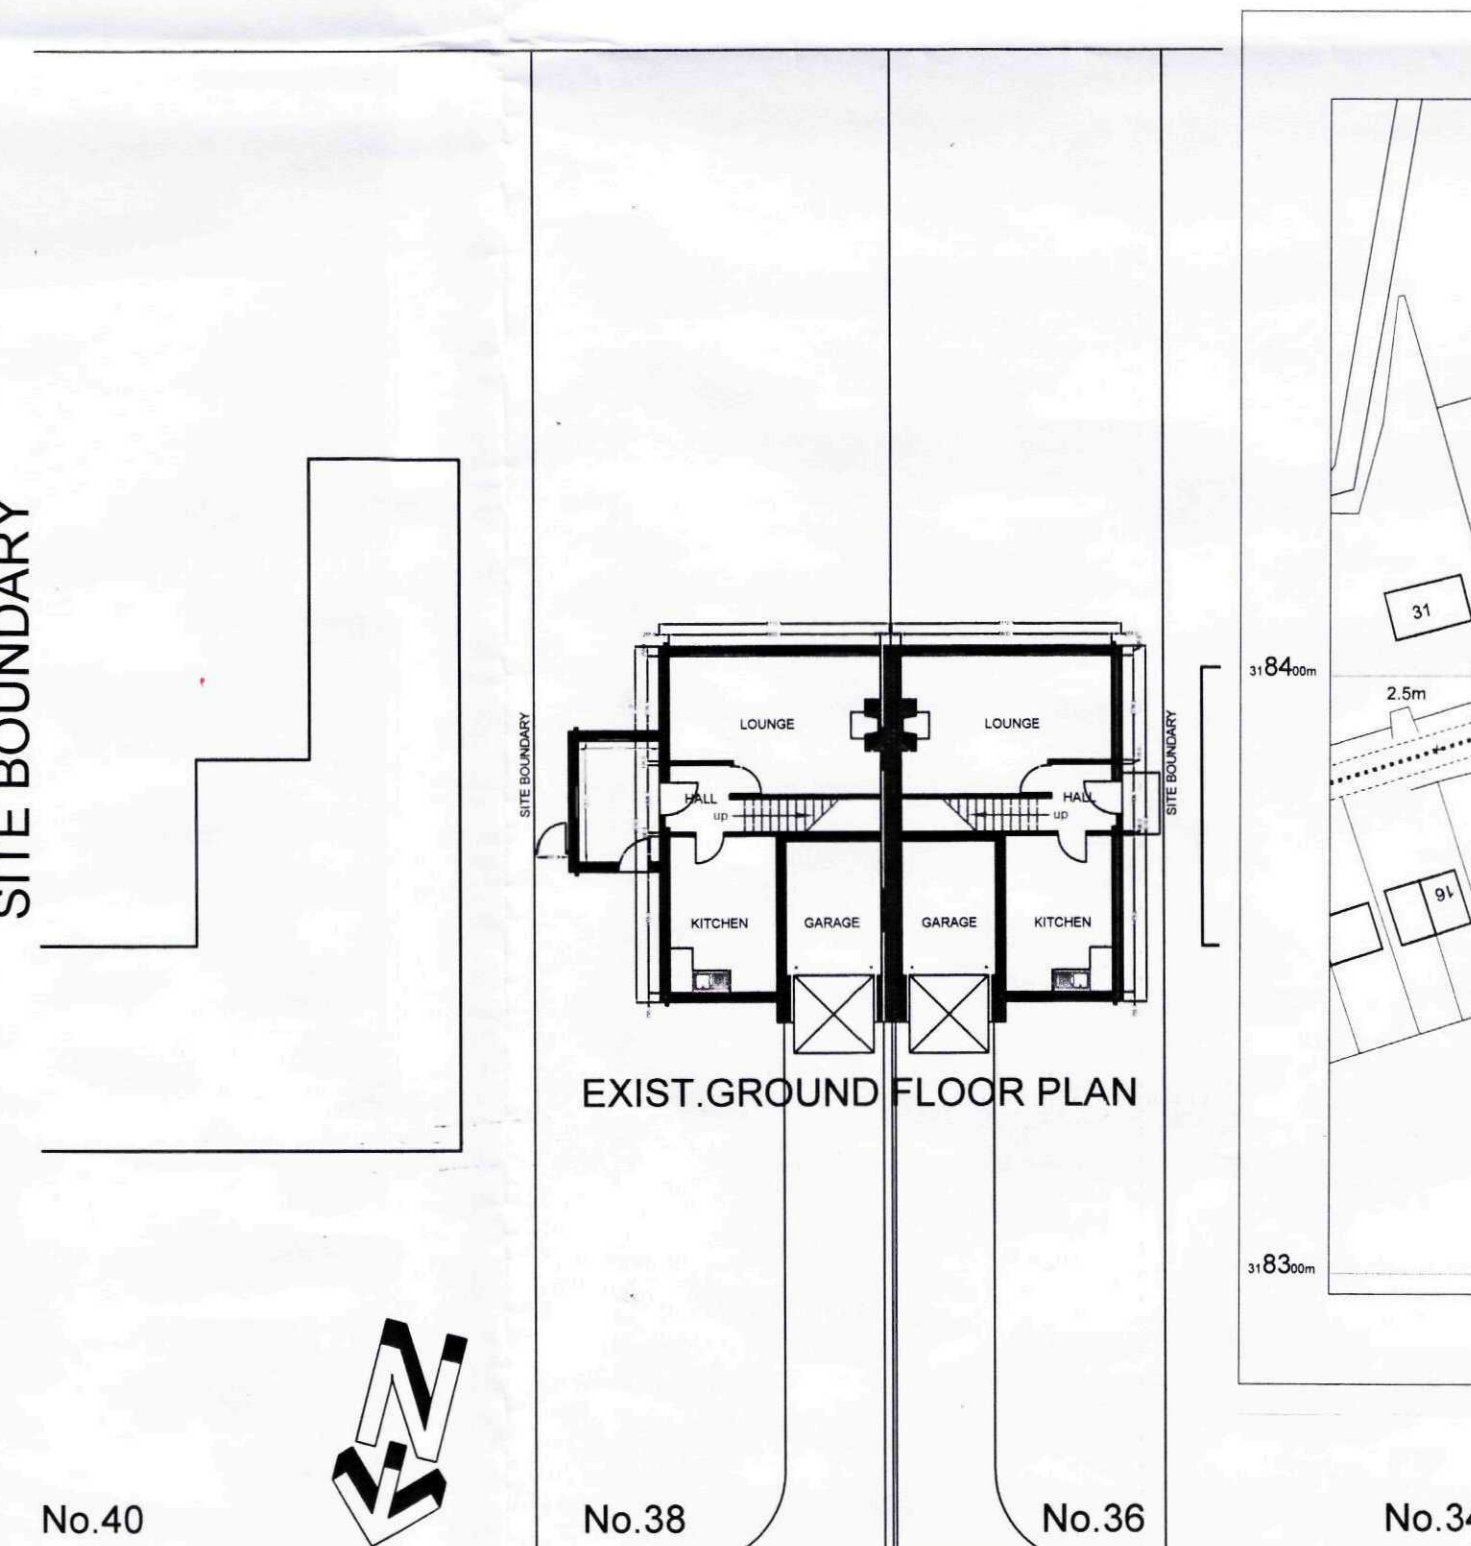


JOYS BANK, HOLBEACH ST JOHNS

SITE PLAN

38 Joys Bank

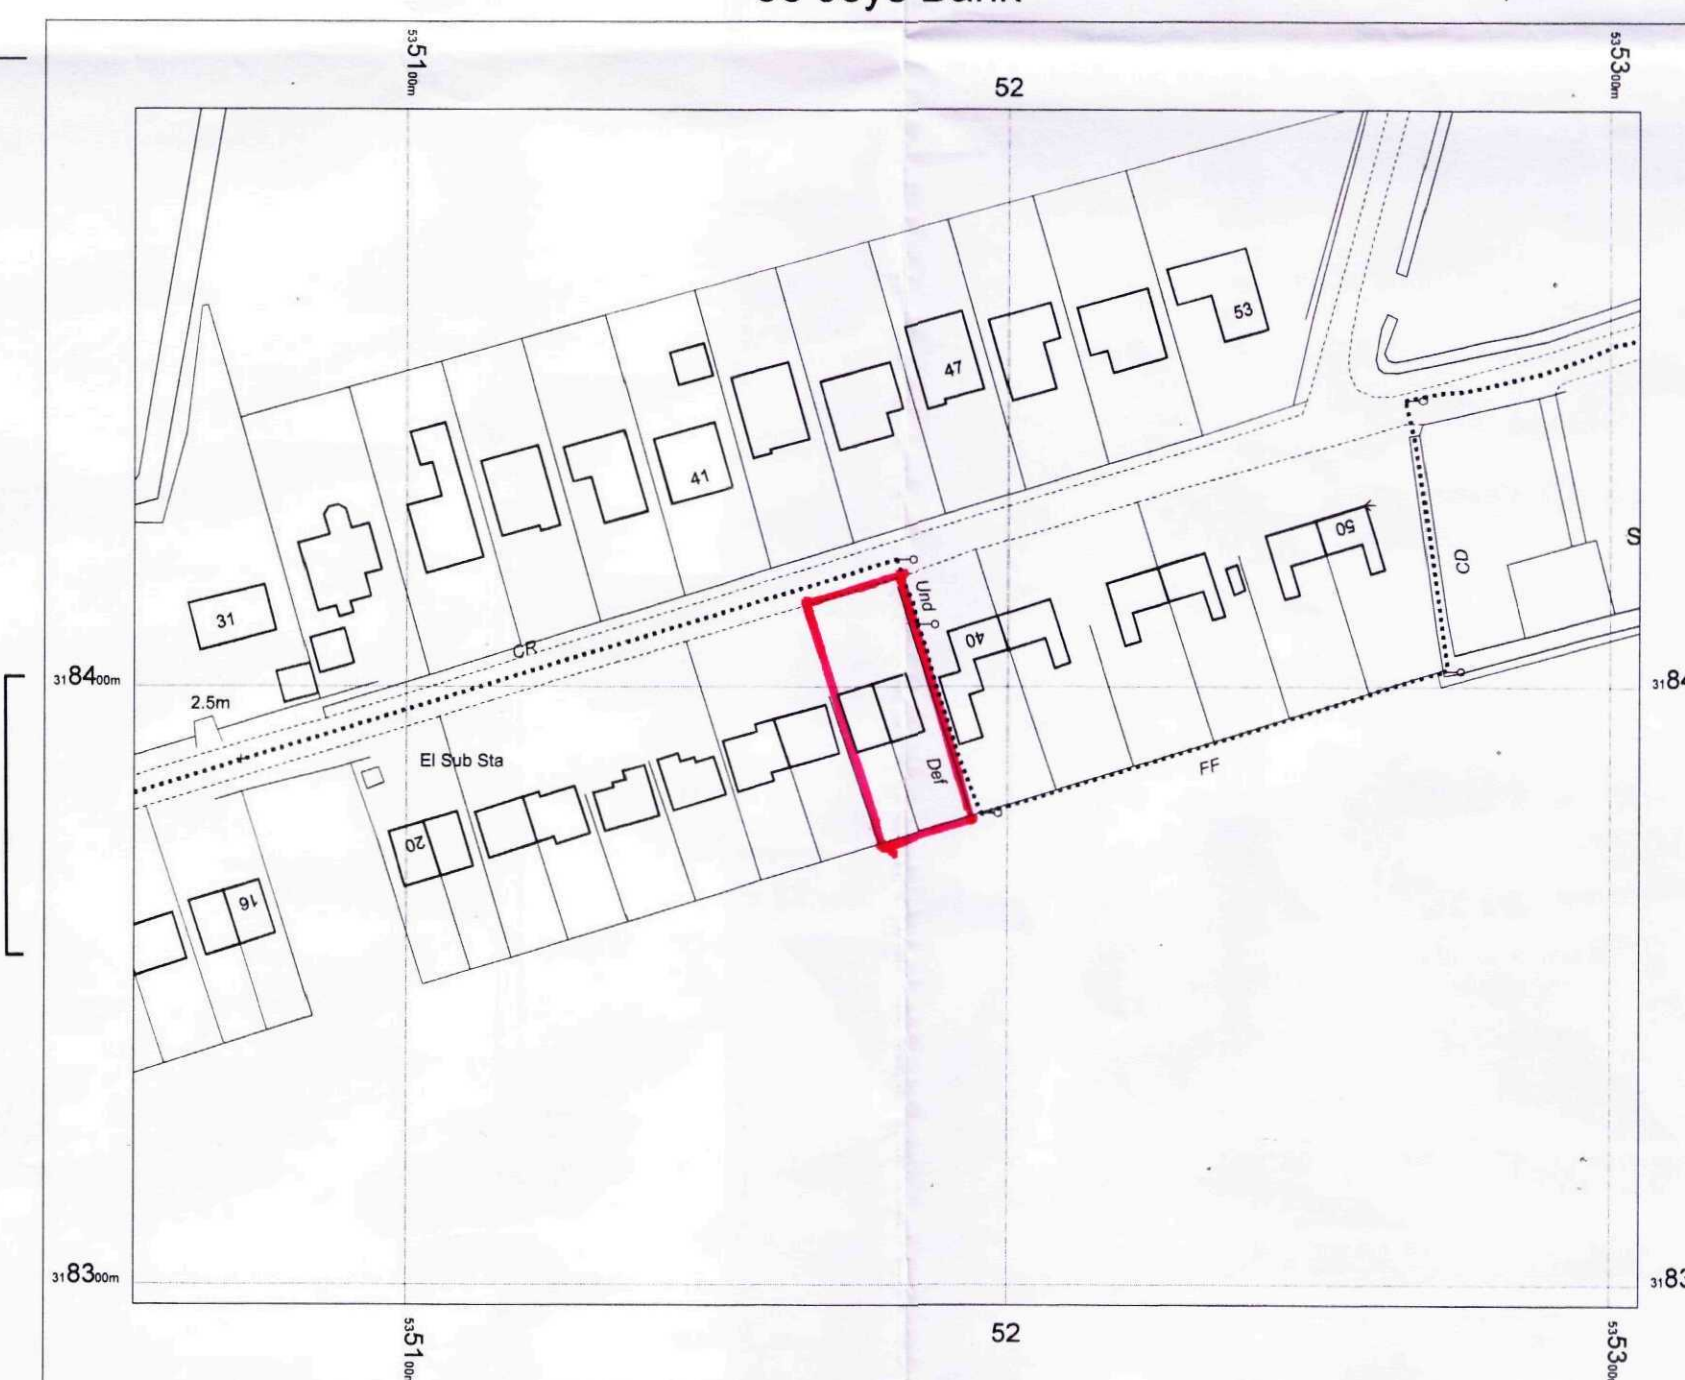

SHDC
Planning & Development
08 MAR 2012
Ref: 0199-12

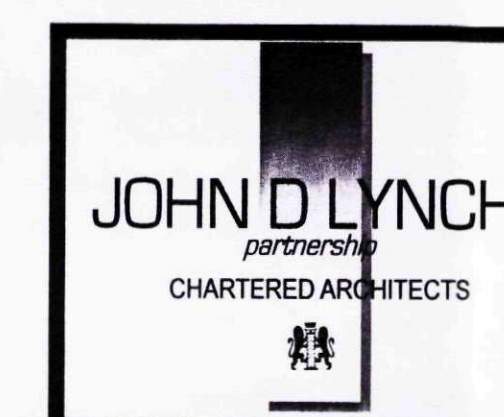

Client
Mr Clifford Stanley Berry

Project
Conversion of semi-detached dwellings to single House

Drawing
Plans & elevations of Existing dwelling2

Date
FEB 2012

Job No.
1715

Scale
1:50, 1:100, 1:200, 1:1250,

Revisions

John D Lynch Dip. Arch. (Dundee) ARIBA, A/ABC
28 Havelock Street, Spalding, Lincs. PE11 1QF
Tel: 01775 724187, Fax: 01775 724187
Mobile: 07506749642