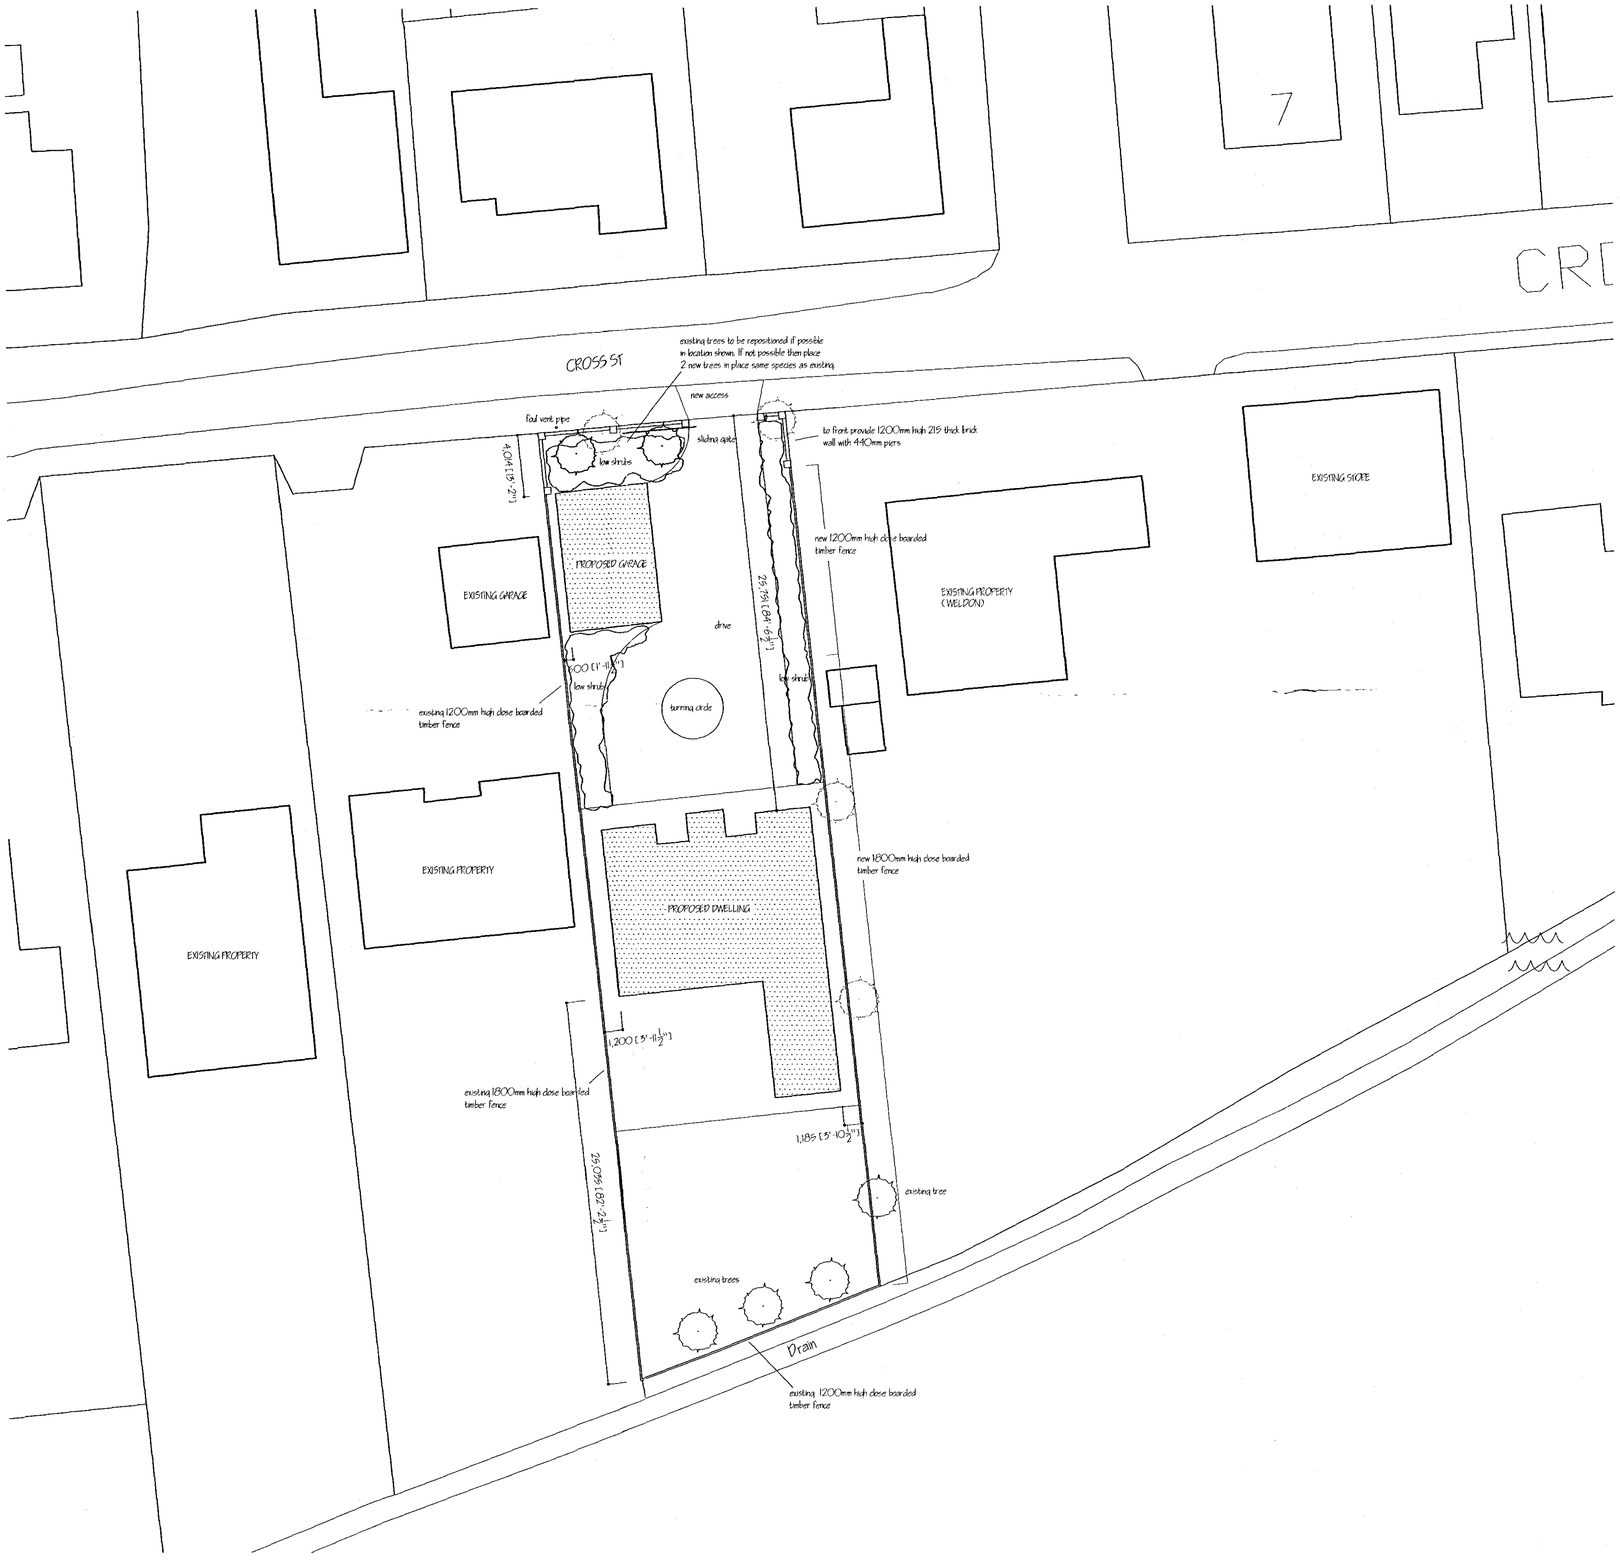

LANDSCAPING, TREE AND SHRUB PLANTING

all planting to be in accordance with BS 4428: 1989 and ammendment no. 1 (1991)
all trees to be planted with minimum 600mm plastic mulch mat and to be staked, tied and tubed
1/3 to 1/2 bag of peat free and shrub planting compost to be incorporated into backfill for each tree hole

SOFT LANDSCAPING (SHRUBBERY) AREAS

PLANT NAME & SPECIFICATION (for planting season) Oct-Mar only

Berberis Thunbergii - Transplant 1+2 450-600mm high
Cotoneaster Franchettii - transplant 1+1 450-600mm high
Hedera Helix 'Hibernica' - 300-450mm spread. 9cm pot. minimum of 5 no. breaks
Ligustrum Ovalifolium 'Aureum - 300-450mm high. 3L pot
Lonicera Pileata - 300-450mm spread. 3L pot
Prunus Lusitanica - 450-600mm high. 3L pot
Prunus 'Otto Luyken' - 300-450mm spread. 3L pot
Puracantha 'Soleil D'Or' - 450-600mm high. 3L. pot
Rosa Rugosa 'Frau Dagmar Hastrup' - 300-450mm high. Bare root
Rubus Cockburnianus - 600-900mm high. 3L. pot
Rubus Tridel Benenden - 450-600mm high. 3L. pot

N.B: AFTER PLANTING 65MM DEEP LAYER OF MEDIUM GRADE BARK MULCH TO BE APPLIED.

DETERMINED PLAN

SHDC
Planning & Development
15 FEB 2008
Ref: 0801/08

ref:	revision	date

G. R. MERCHANT LTD.
I.ENG AMICE FIWO
ARCHITECTURAL, STRUCTURAL AND LAND DRAINAGE CONSULTANTS
4 Wrights Mews
12A Park Road, Holbeach,
Spalding, Lincs. PE12 7EE
Tel: 01406 490800
Fax: 01406 425744
E-Mail: gr.merchant@btconnect.com

Project
PROPOSED BUNGALOW WITH FIRST FLOOR BEDROOM AND SEPERATE GARAGE BLOCK AT CROSS STREET HOLBEACH LINCS

Client
MR & MRS T GREEN

Drawing
BLOCK AND LOCATION PLANS

Job Ref.	Drawing No.
1695/07	04
Date: JAN 08	Drawn: JPW

Scales
1/2500 & 1/500

DO NOT SCALE FROM THIS DRAWING
This drawing is copyright and may not be altered, traced, photographed or used for any other purposes other than that for which it is issued. The General Contractor is to check all dimensions on site and report any discrepancies to the Architect. All details shown on this drawing including foundations are based upon typical site conditions related to the area. No responsibility can be accepted for abnormal conditions which may be discovered during construction unless reported to the Architect so that design amendments may be considered. Site soil surveys are recommended in respect of foundations to establish specific site conditions before foundation work is undertaken. This drawing is limited in the amount of information contained and does not purport to contain a full specification of the works. It is solely for the purpose of obtaining Planning / Building Regulation approval. This drawing must not be used as a contract document alone. The works will not be supervised or inspected on site by G.R. Merchant or any representative thereof. It is the client or their appointed agents responsibility to control workmanship, substitution of materials, adherance to specification, variations to contract etc.All materials to be new unless otherwise stated and all components and materials etc. to be used fitted and installed etc. in strict accordance with manufacturers instruction and relevant code of practice. Materials shall conform to appropriate British standard specification or BBA certificate or Euroncen code equivalent. The Employer / Client shall aware that the selected contractor is conversant with and adopts all measures necessary to achieve compliance with Health and Safety legislation for Building sites and Work places. The Employer / Client is advised that should the works need to comply with the Construction Design and Management Regulations an Independent Planning Supervisor will be required. The works shall comprise of all that is shown on the drawing and details. Work that may not specifically be shown but may be reasonably learned as necessary to carry out the works shall be deemed to be included. It is the plot / land owners responsibility to be aware of the Party Wall etc. Act 1996. where building is close proximity to adjoining neighbors boundaries.