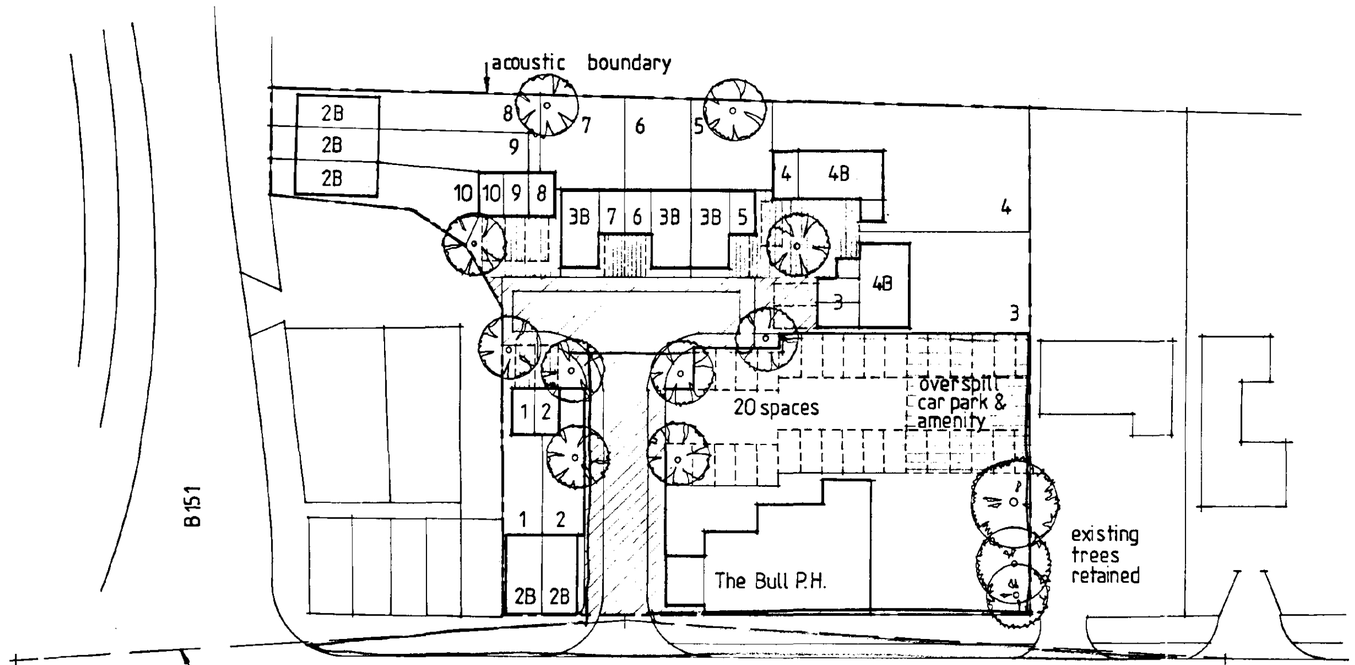

SITE PLAN 1:500

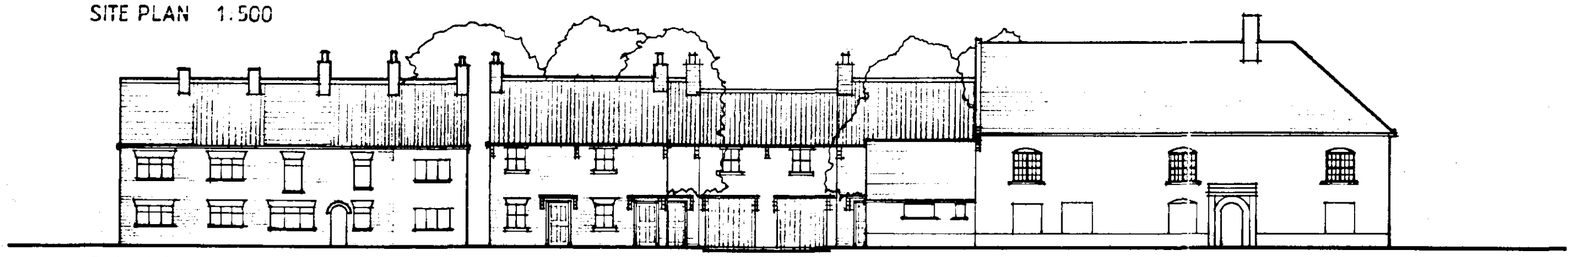



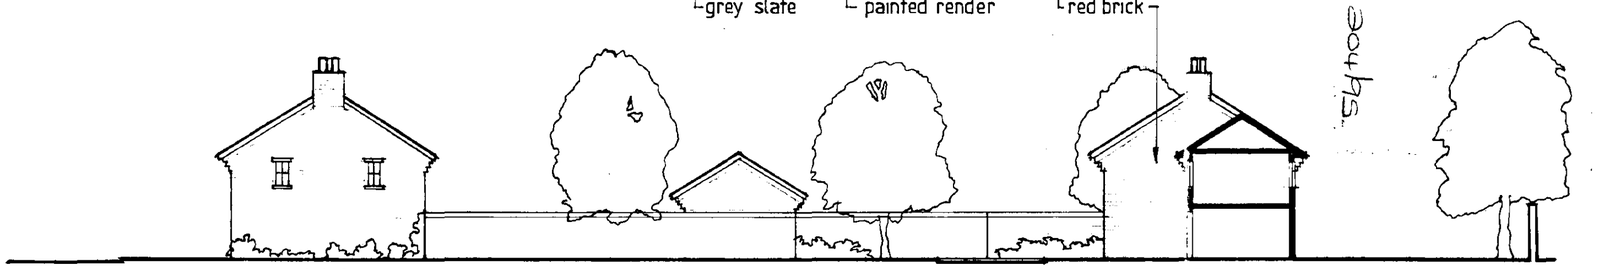

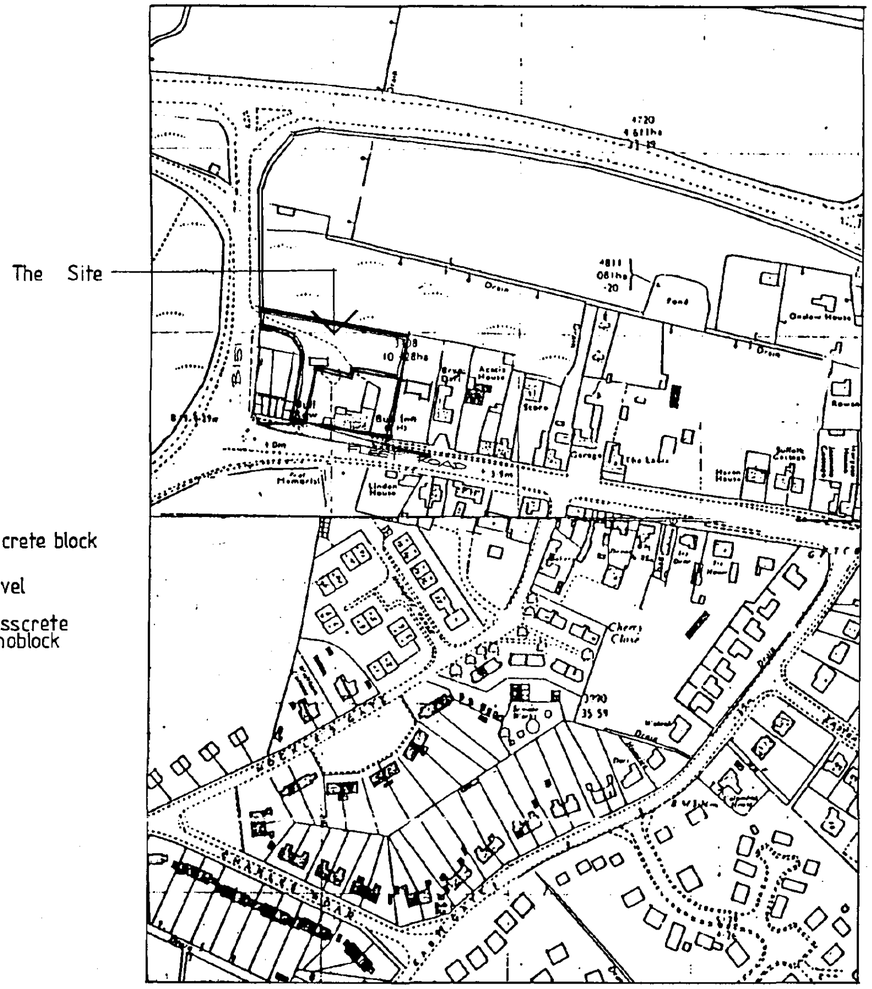

Location Plan 1:2500

REPRODUCED FROM THE ORDNANCE SURVEY'S 1:2500 MAP OF 1989 WITH THE PERMISSION OF HER MAJESTY'S STATIONERY OFFICE © CROWN COPYRIGHT

DETERMINED PLAN

Rev.	Date

Project/Client:
The Bull P.H., Fleet Hargate, Lincolnshire.
Pubmaster Ltd.

Drawing:
PLAN & ELEVATIONS AS PROPOSED for 5no 2bed dwellings, 3no 3bed dwellings & 2no 4bed dwellings

THE CHARTER PARTNERSHIP
ARCHITECTS AND DESIGNERS
32 Fore Street, Ipswich IP4 1JU
Telephone: (0473) 219402 Fax: (0473) 230347
Offices at Bedford, Bournemouth, Cambridge, Cheltenham and Ipswich

© The Charter Partnership Ltd. Contractors must work only to figured dimensions which are to be checked on site. Any discrepancies must be reported to the architect immediately.

	Drawn	Checked
Project No: 08416		
Drawing No: 11	Revision:	
Scale: 1:2500, 1:500, 1:200		
Drawn By: AW	Date: 3·2·95	
Checked By: AW	Date: 3·2·95	
North:		