


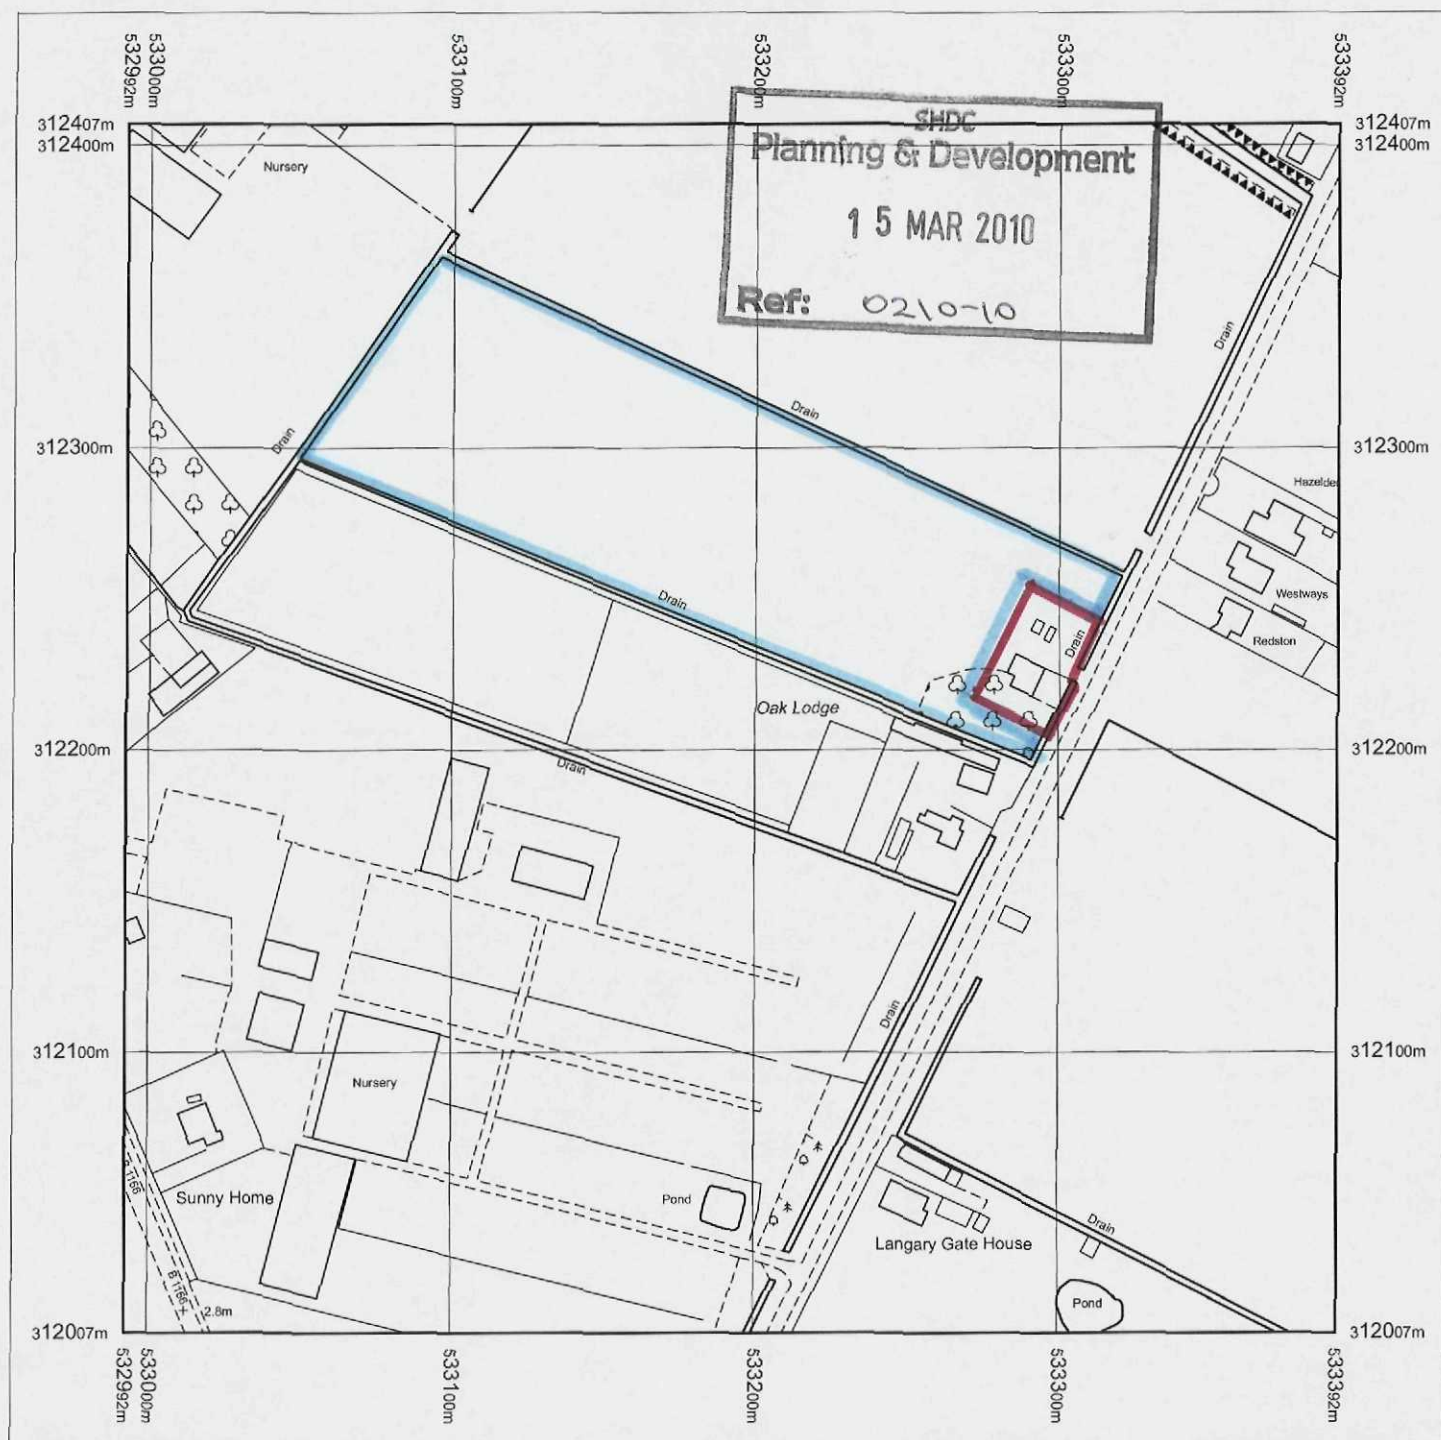

Produced 01.03.2010 from the Ordnance Survey National Geographic Database and incorporating surveyed revision available at this date. © Crown Copyright 2010.


Reproduction in whole or part is prohibited without the prior permission of Ordnance Survey.

Ordnance Survey, the OS Symbol and OS Sitemap are registered trademarks of Ordnance Survey, the national mapping agency of Great Britain.

The representation of a road, track or path is no evidence of a right of way.

The representation of features as lines is no evidence of a property boundary.

LOCATION PLAN
DRWG No. 286/LPI

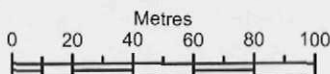

Scale 1:2500

Supplied by: **Bookmark Spalding Ltd**

Serial number: 00096100

Centre coordinates: 533192.5 312207

Further information can be found on the OS Sitemap Information leaflet or the Ordnance Survey web site:
www.ordnancesurvey.co.uk



architectural/detailing services


RESIDENTIAL COMMERCIAL INDUSTRIAL & AGRICULTURAL
PLANNING & BUILDING REGULATIONS SUBMISSIONS



INDICATIVE OUTLINE & POSITION
OF PROPOSED

EXISTING BUILDINGS

EXISTING

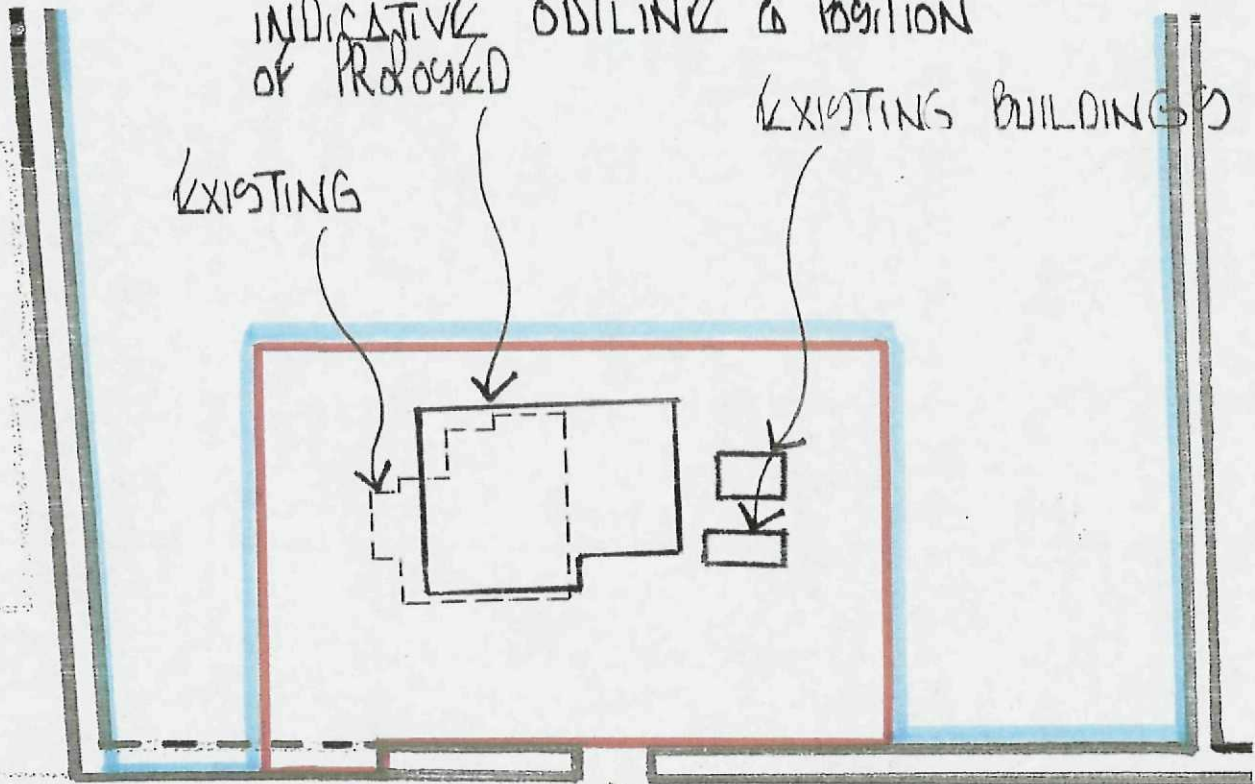

LANGARY GATE

EXISTING ACCESS

BLOCK PLAN (SHOWING INDICATIVE LAYOUT)

SITE AREA APPROX 0.1 ha

SCALE 1/500

PREPARED FOR:-


MRS. HAWHITK

'RED LODGE'

LANGARY GATE


FLEET COY

GEDNEY HILL, SPALDING, Lincs. PE12 0RU

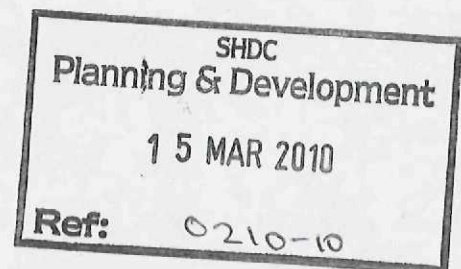


13 Wimberley Way, Pinchbeck, Spalding, Lincs. PE11 3RY.
Tel/Fax: 01775 767650 Mobile: 07957 627167
email: mjlw.13@btinternet.com

DRWG No 286/BP1.

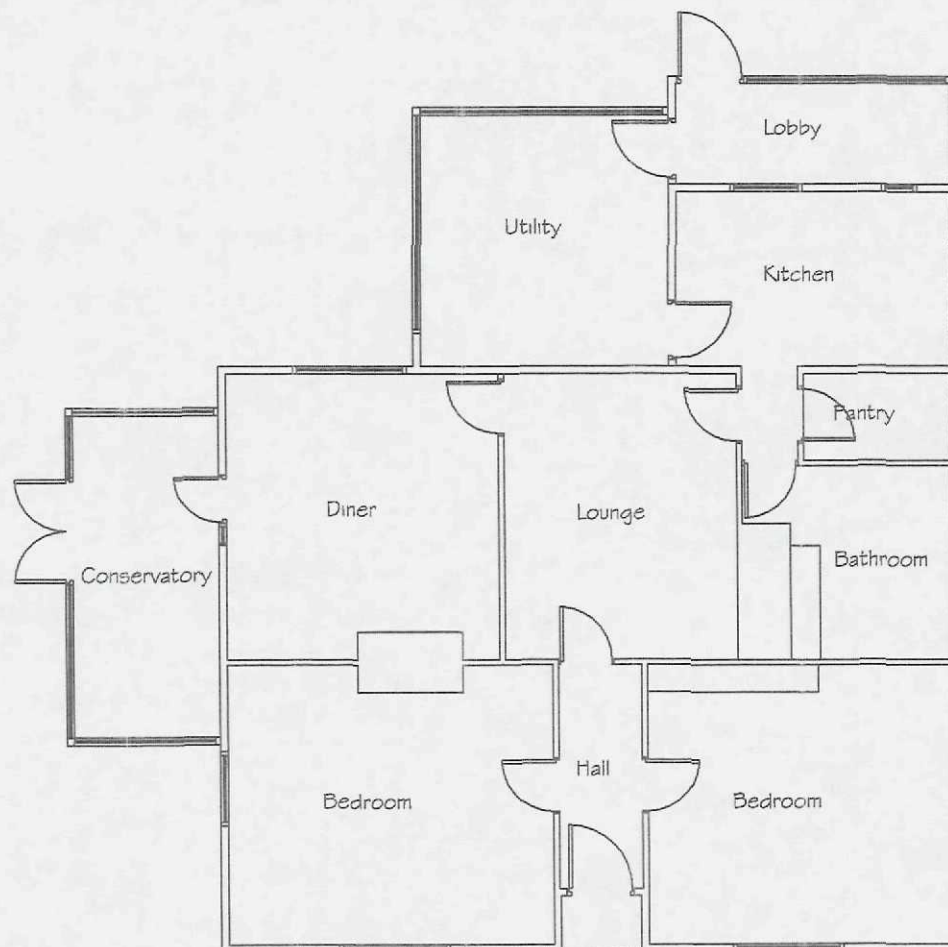

Existing Ground Floor Plan

scale 1/100
total external floor area = 114m²

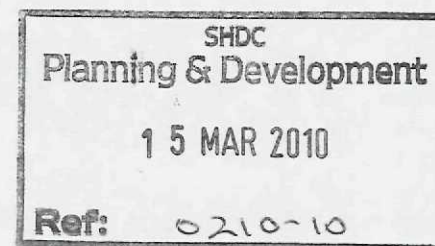

Mrs H. A. White
'Red Lodge'
Langary Gate
Fleet Coy
Spalding
Lincs
PE12 0RU

Proposed Replacement Dwelling

DRWG No. 286/1/2010