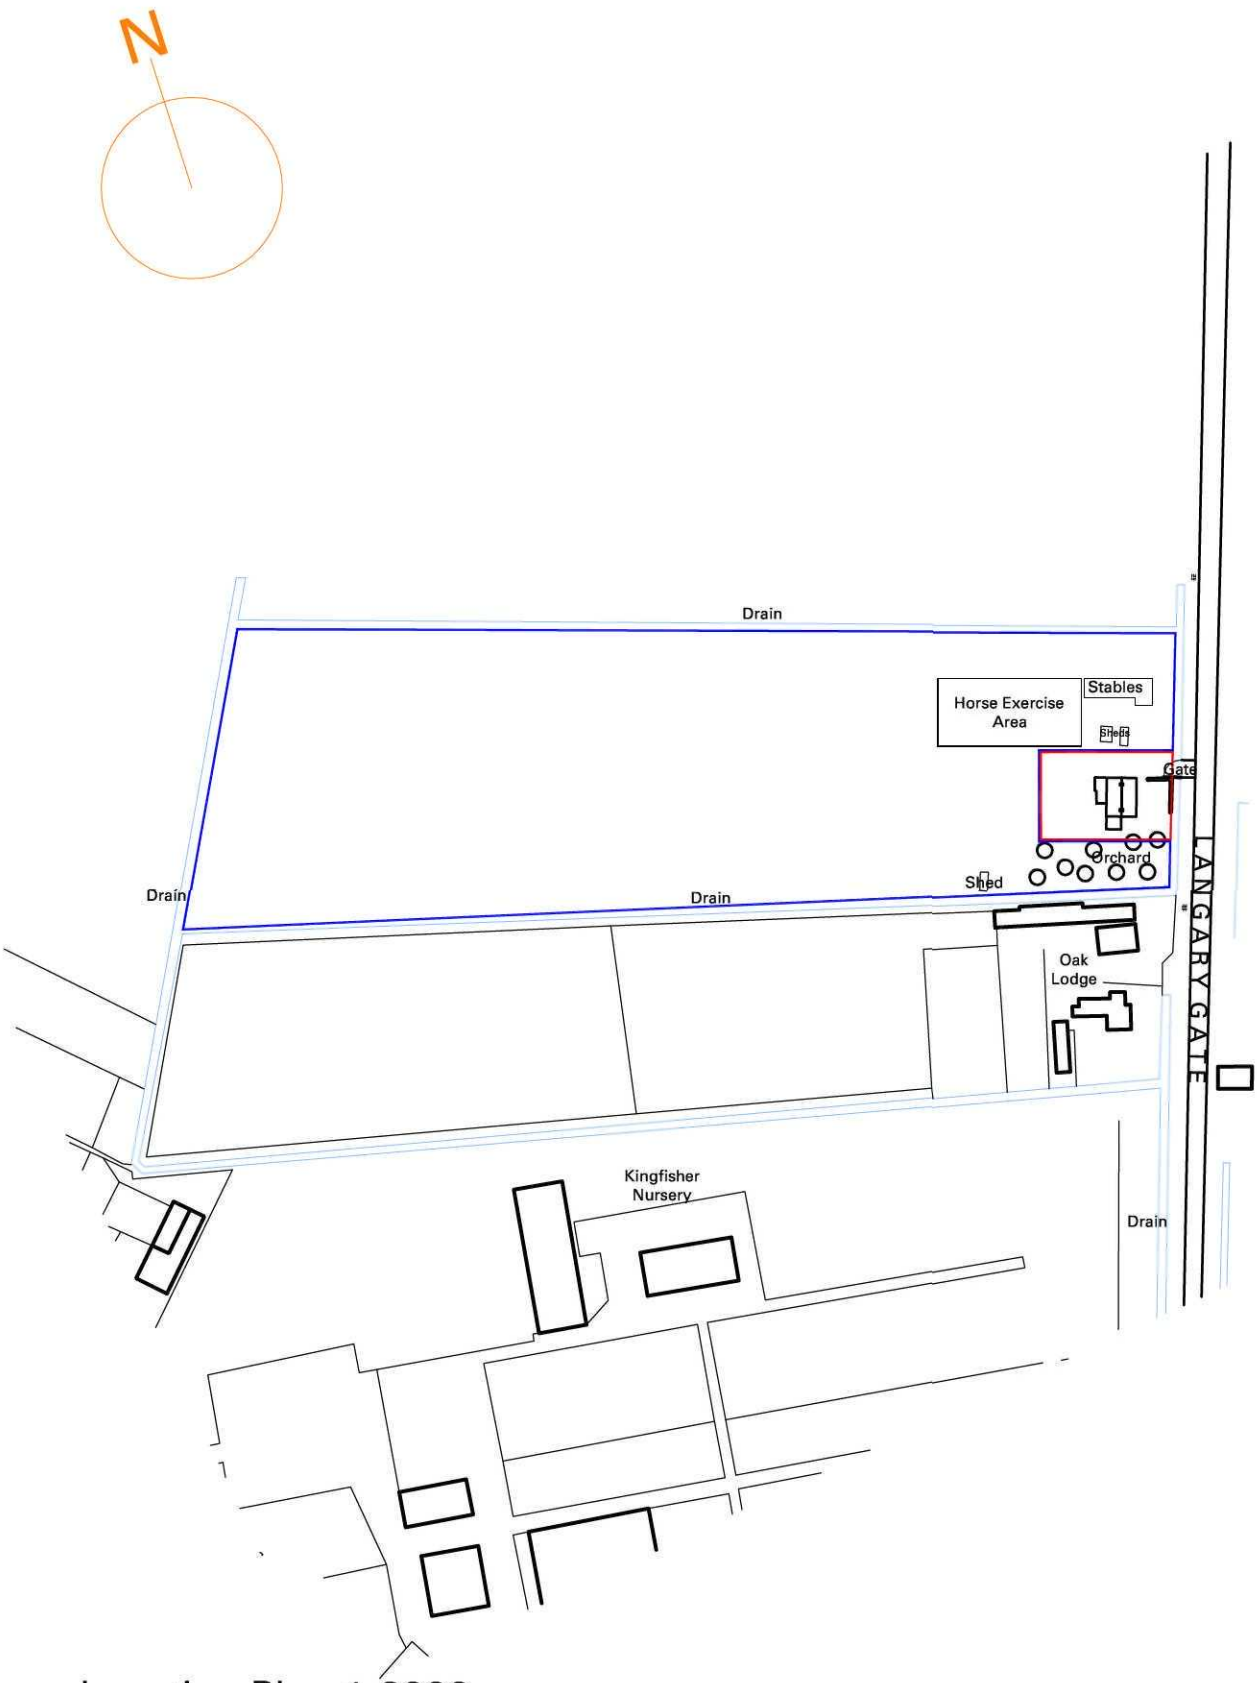


Location Plan 1:2000

0 50m

revision notes

English Brothers
BESPOKE TIMBER FRAME
Salts Road, Walton Highway, Wisbech, Cambridgeshire, PE14 7DU
Tel: 01945 587500 Fax: 01945 582576
customerservices@englishbrothers.co.uk
www.englishbrothers.co.uk

project
Replacement Dwelling
Red Lodge
Langary Gate
Gedney Hill

drawing title
PLANNING
Location Plan

client
Mr & Mrs Cummings

© English Brothers Ltd.
"No reproduction or publication of this drawing may be made and no article may be manufactured or assembled in accordance with this drawing without prior consent. Rights reserved under the Copyright Act 1956 as amended by The Design Copyright Act 1968"
The general contractor is to check all dimensions on site and report discrepancies to English Brothers Ltd

paper size	date
A4	Nov '11
scale	drawn
1:2000	WNS
job no.	dr'ng no. rev
B572	010