
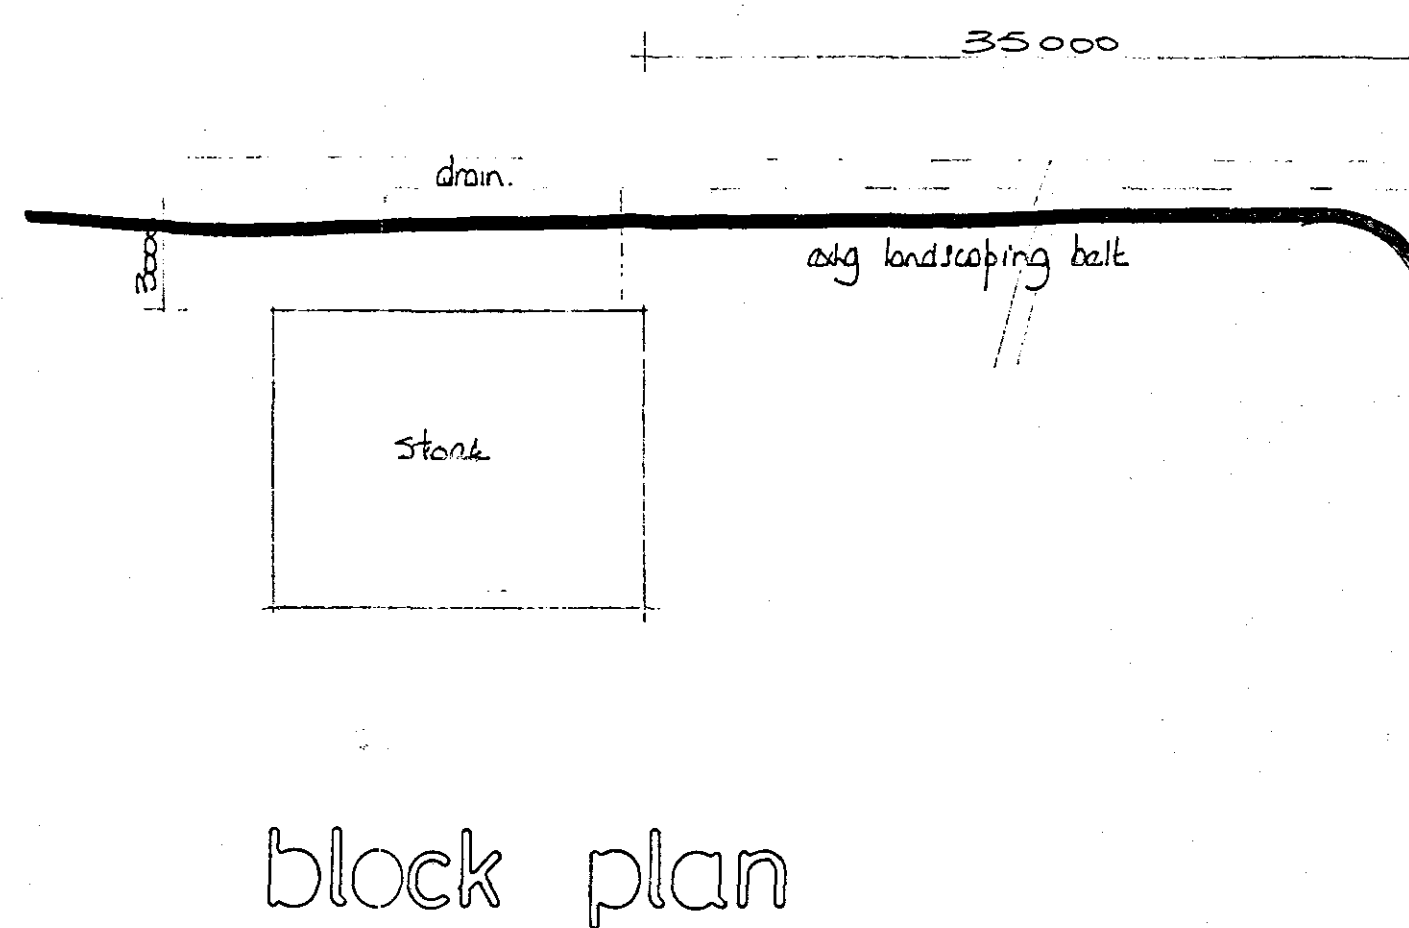
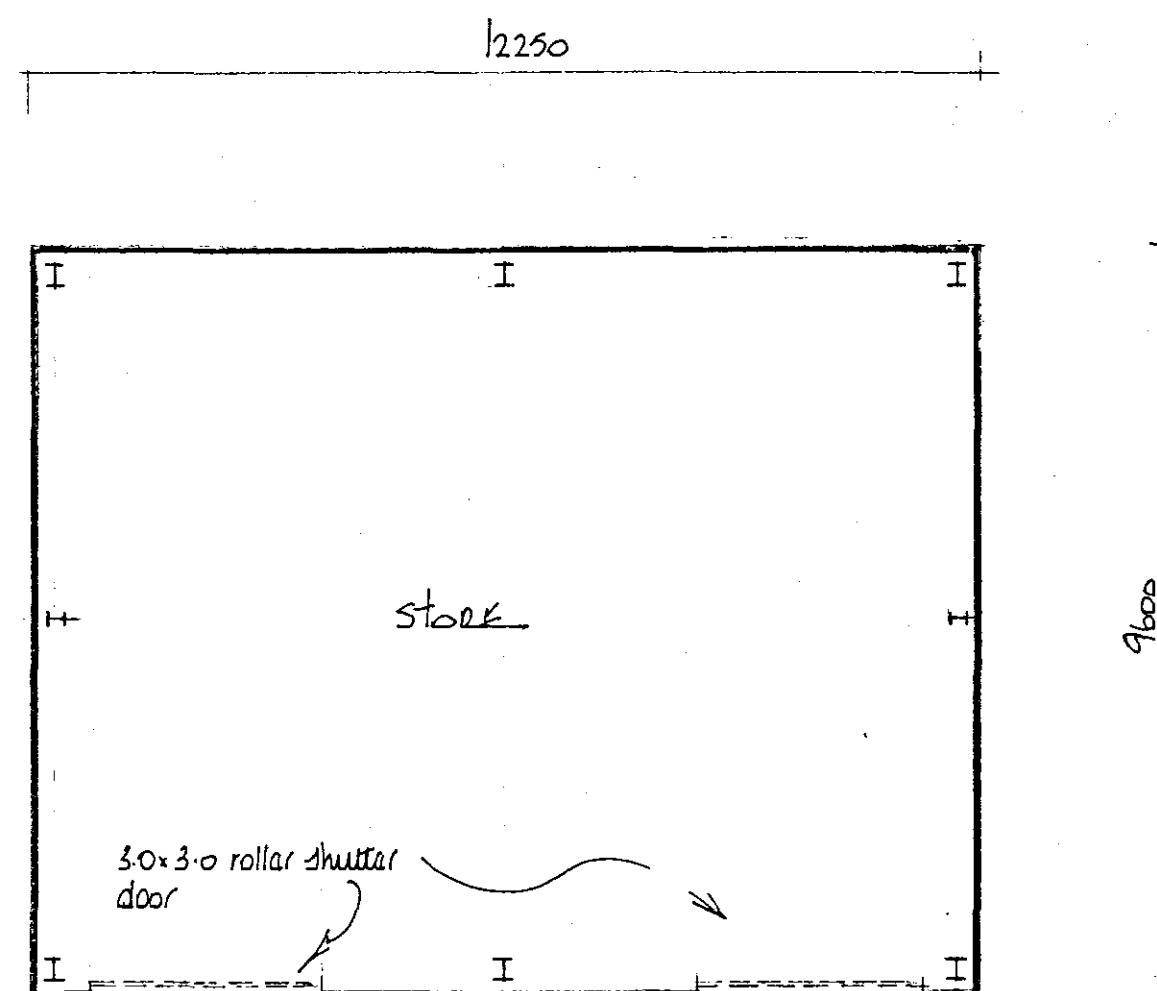
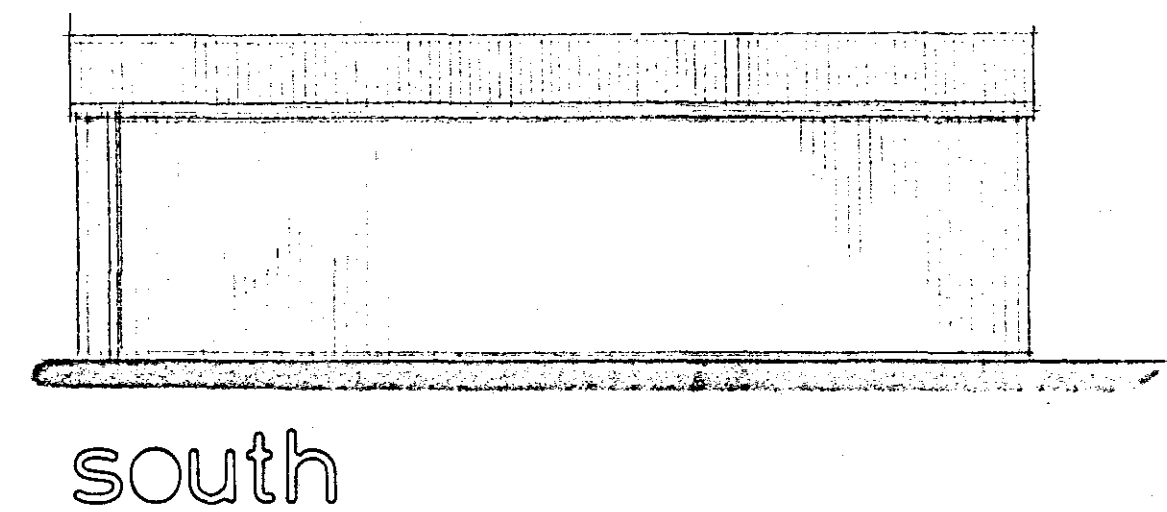
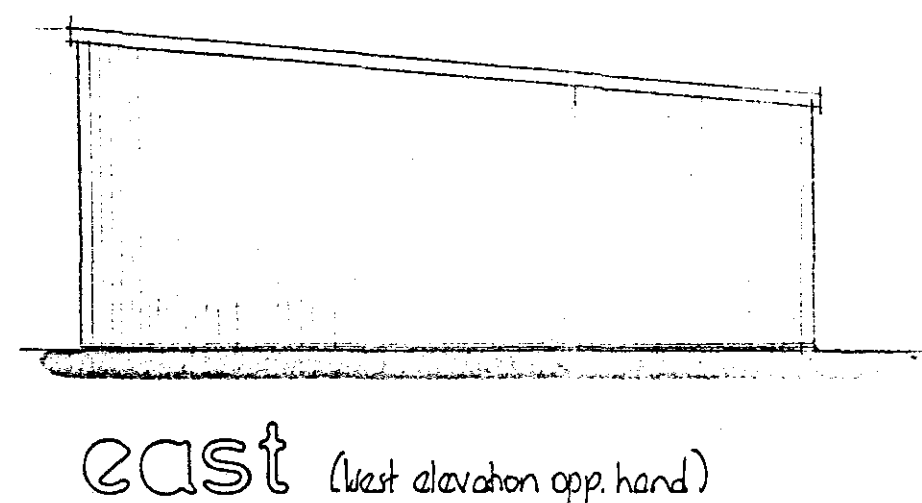


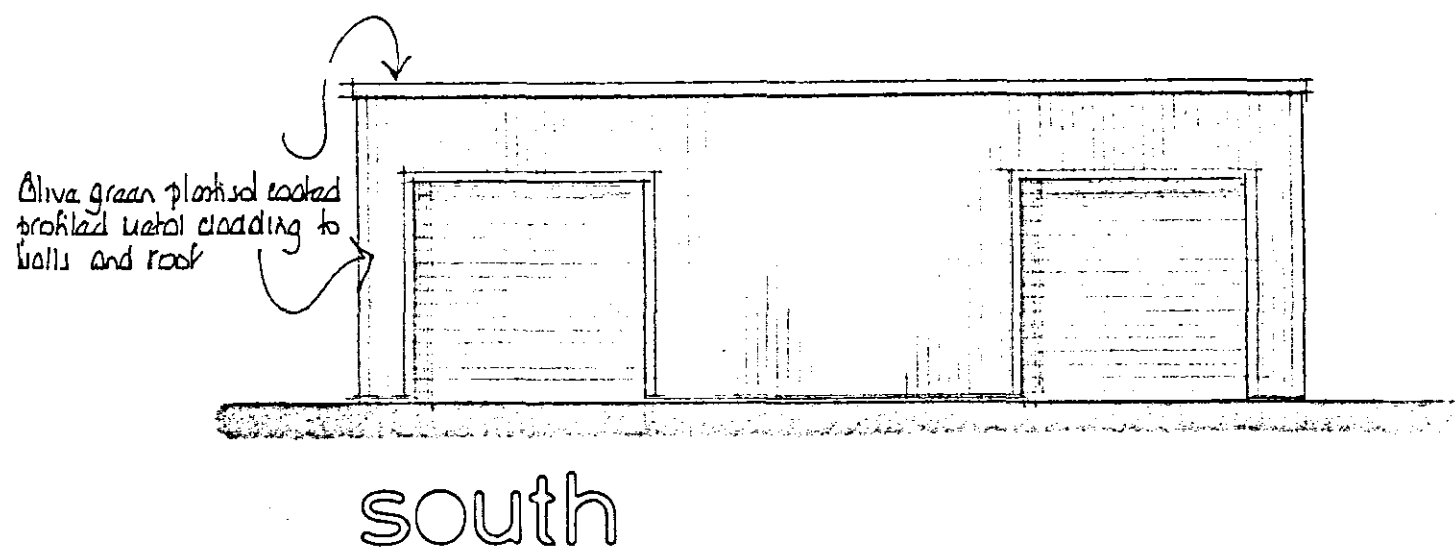

EAST MIDLANDS DESIGN ASSOC.

Architectural Consultants

Willow Lodge
Horseshoe Road
Spalding
Lincs
PE11 3JA

Tel/fax: 01775 767893
E-mail: willowlodge@zoom.co.uk
Mobile phone: 07710 215244

Client
MR H. HILL + PARTNERS

Project
Proposed Agricultural Storage
Building at Field No. 3465
Low Gate
Fleet.

Drawing
Plans & Elevations

Scale
1:50, 1:100 & 1:250

Date
Feb 08

Dwg No.
Rev.

07/04/01

DETERMINED
PLAN

