



South Elevation.

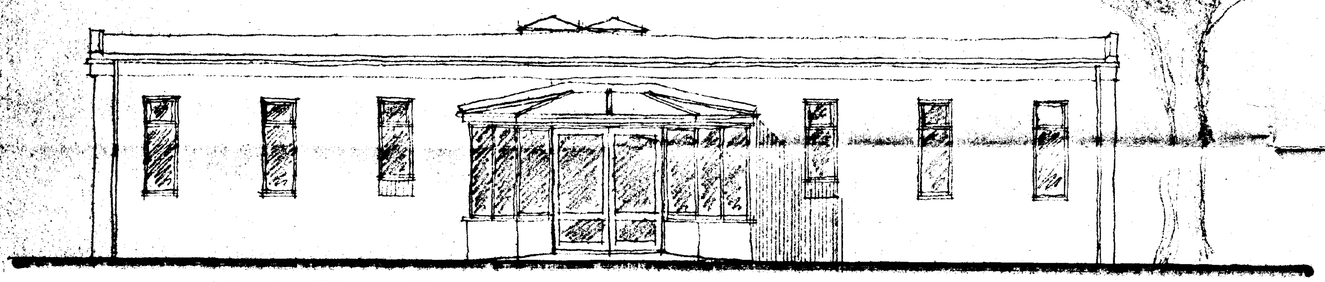

West Elevation.

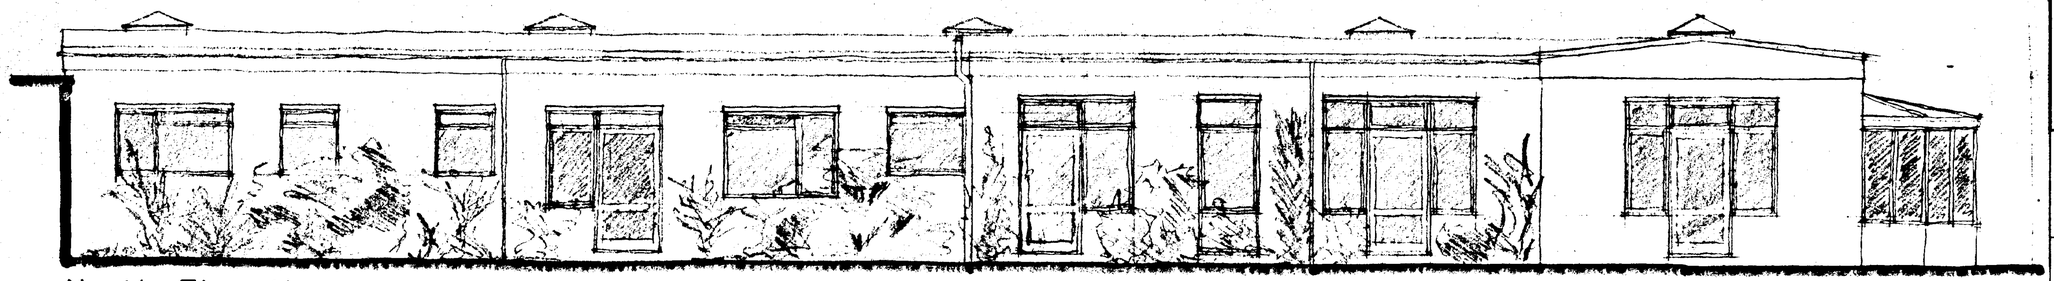

North Elevation.

HOVENDEN HOUSE, FLEET, SPALDING, LINCS.

Notes.

1. The copyright of this drawing is the property of Russen & Turner and must not be copied without their written consent.

2. All materials and workmanship must comply with British Standards Institution, Codes of practices, the Building Regulations and Manufacturers Instructions as appropriate.

3. This drawing has been prepared for Planning and Building Regulations purposes only.

4. Any Contractor must not assume from this drawing that all details relevant to the works are either shown or correct e.g. Electrical, Central Heating, Plumbing, Services etc.

5. The Contractor must make his own assumptions relating to pricing and quantities of materials for the works.

6. No measurements to be scaled off the drawings but measurements to be checked on site by the Contractors prior to commencement of works, and any discrepancies brought to the attention of the Designers.

7. It is the Contractors responsibility to properly supervise his own staff and operatives and also the staff and operatives of all Sub-Contractors.

8. Where a Specification, Schedule or Bill of Quantities has been prepared, these Drawings must be read in conjunction with that Document.

Revisions

A	24/2/95	Notes added

SOUTH HOLLAND D.C.
PLANNING
01 MAR 1995
REF ... 02276/95

RUSSEN + TURNER
CHARTERED BUILDING SURVEYORS
17 High Street,
King's Lynn,
Norfolk. PE30 1BP. Tel: (0553) 768187

Project Title.
Extension and Refurbishment of Meadow Wing, Hovenden House, Fleet, Spalding, Lincs.
Leonard Cheshire Foundation.

Drawing Title.
Proposed Elevations - Scheme C

Scale.	1:50
Date.	jan 95
Drawn.	mg.

02541-208A

New facing brick wall along line of new boundary

Sycamore tree to remain.

Remove Oak (Fagaceae)

Extend tence through to new new wall.

Former boundary wall

bedroom

en suite

wc

bedroom

bedroom

ensuite

bedroom

wc

wc

bathroom

lobby area

bedroom

bedroom

bedroom

bedroom

bedroom

en suite

bedroom

Widen path

Borehole 1

Reposition rose bushes

Remove Lime (Tiliaceae) tree

SOUTH HOLLAND D.C.
PLAN DEPT.
01 MAR 1995
REF ...0226/95

Ground Floor Layout.

HOVENDEN HOUSE, FLEET, SPALDING, LINCS.

Revisions

A	20/2/95	Spread of Lime tree amended and Sycamore indicated to remain.
B	24/2/95	Internal layout amended, new wall indicated to new North boundary and Lime tree shown to be removed.

Notes.

1. The copyright of this drawing is the property of Russen & Turner and must not be copied without their written consent.

2. All materials and workmanship must comply with British Standards Institution, Codes of practices, the Building Regulations and Manufacturers Instructions as appropriate.

3. This drawing has been prepared for Planning and Building Regulations purposes only.

4. Any Contractor must not assume from this drawing that all details relevant to the works are either shown or correct e.g. Electrical, Central Heating, Plumbing, Services etc.

5. The Contractor must make his own assumptions relating to pricing and quantities of materials for the works.

6. No measurements to be scaled off the drawings but measurements to be checked on site by the Contractors prior to commencement of works, and any discrepancies brought to the attention of the Designers.

7. It is the Contractors responsibility to properly supervise his own staff and operatives and also the staff and operatives of all Sub-Contractors.

8. Where a Specification, Schedule or Bill of Quantities has been prepared, these Drawings must be read in conjunction with that Document.


RUSSEN + TURNER
CHARTERED BUILDING SURVEYORS
17 High Street,
King's Lynn,
Norfolk. PE30 1BP. Tel: (0553) 768187

Project Title.
Extension and Refurbishment of Meadow Wing, Hovenden House, Fleet, Spalding, Lincs.
Leonard Cheshire Foundation.

Drawing Title.
Proposed Plan - Scheme C.

Scale.	1:50
Date.	jan '95
Drawn.	mg.

02541-207B

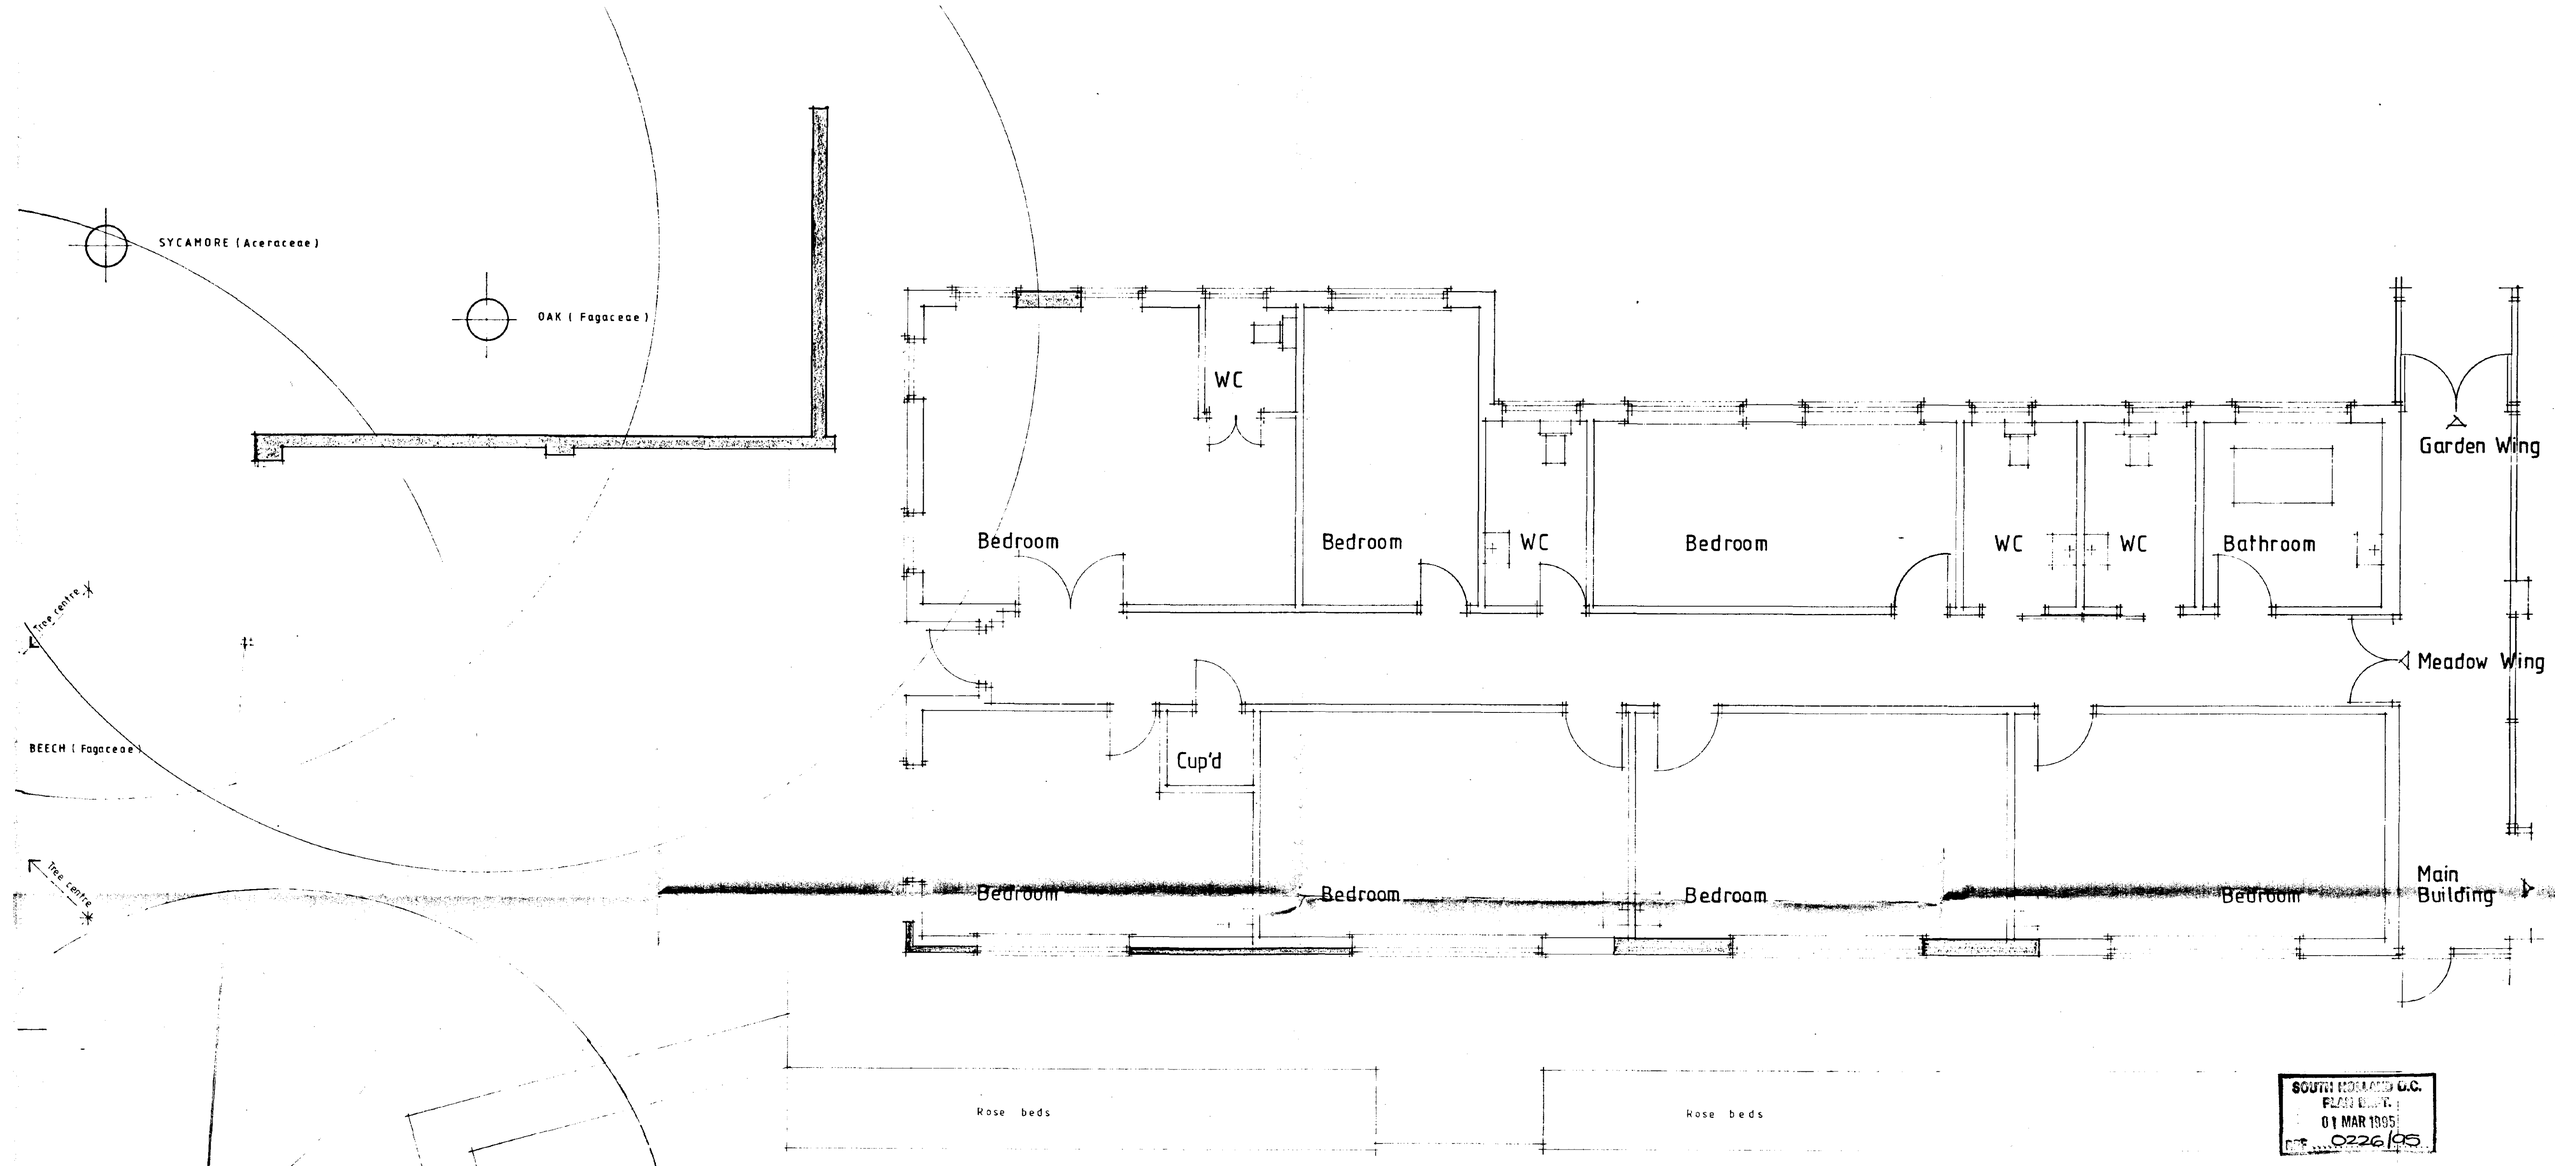

Ground Floor Plan. 1:50

SOUTH HOLLAND D.C.
PLANNING
01 MAR 1995
Ref. 0226/95

Revisions.

A	20/2/95	Spread of Lime tree amended

Notes.

1. The copyright of this drawing is the property of Russen & Turner and must not be copied without their written consent.

2. All materials and workmanship must comply with British Standards Institution, Codes of practices, the Building Regulations and Manufacturers Instructions as appropriate.

3. This drawing has been prepared for Planning and Building Regulations purposes only.

4. Any Contractor must not assume from this drawing that all details relevant to the works are either shown or correct e.g. Electrical, Central Heating, Plumbing, Services etc.

5. The Contractor must make his own assumptions relating to pricing and quantities of materials for the works.

6. No measurements to be scaled off the drawings but measurements to be checked on site by the Contractors prior to commencement of works, and any discrepancies brought to the attention of the Designers.

7. It is the Contractors responsibility to properly supervise his own staff and operatives and also the staff and operatives of all Sub-Contractors.


8. Where a Specification, Schedule or Bill of Quantities has been prepared, these Drawings must be read in

RUSSEN + TURNER
CHARTERED BUILDING SURVEYORS
17 High Street,
King's Lynn,
Norfolk. PE30 1BP. Tel: (0553) 768187


Project Title.
Extension and Refurbishment of Meadow Wing, Hovenden House, Fleet, Spalding Lincs.
Leonard Cheshire Foundation.

Drawing Title.
Existing Plan and Part Site


Scale.	1:50
Date.	aug '9'
Drawn.	mg
	0254,

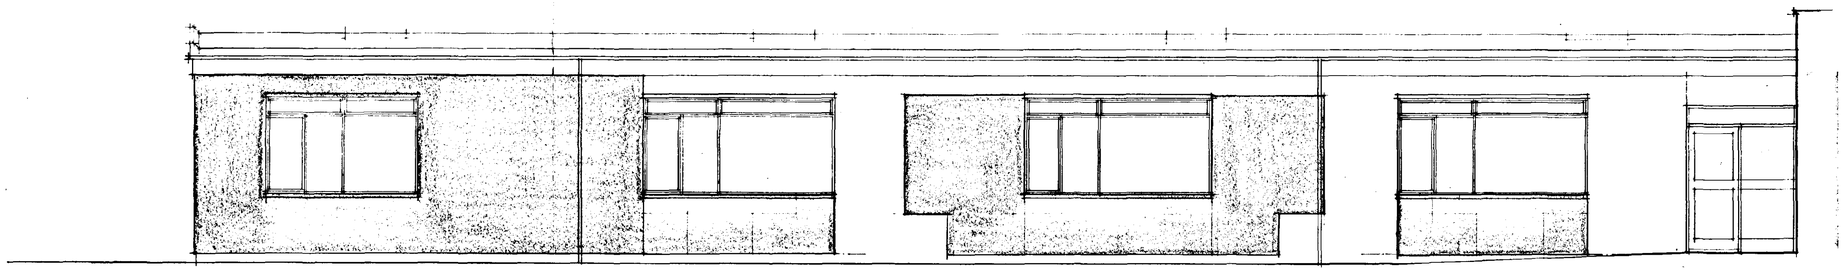

South Elevation. 1:50

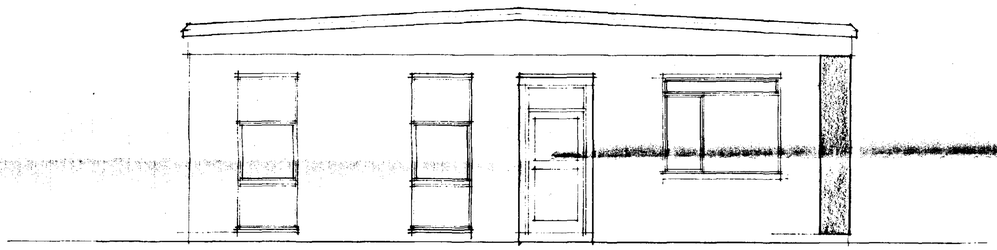

West Elevation. 1:50

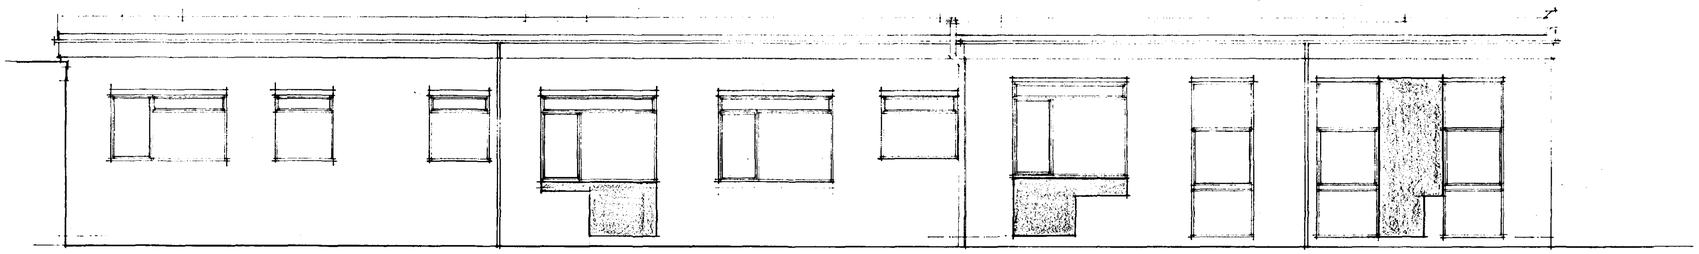

North Elevation. 1:50

Notes.

1. The copyright of this drawing is the property of Russen & Turner and must not be copied without their written consent.

2. All materials and workmanship must comply with British Standards Institution, Codes of practices, the Building Regulations and Manufacturers Instructions as appropriate.

3. This drawing has been prepared for Planning and Building Regulations purposes only.

4. Any Contractor must not assume from this drawing that all details relevant to the works are either shown or correct e.g. Electrical, Central Heating, Plumbing, Services etc.

5. The Contractor must make his own assumptions relating to pricing and quantities of materials for the works.

6. No measurements to be scaled off the drawings but measurements to be checked on site by the Contractors prior to commencement of works, and any discrepancies brought to the attention of the Designers.

7. It is the Contractors responsibility to properly supervise his own staff and operatives and also the staff and operatives of all Sub-Contractors.

8. Where a Specification, Schedule or Bill of Quantities has been prepared, these Drawings must be read in conjunction with that Document.

SOUTH HOLLAND D.C.
PLANNING
01 MAR 1995
Ref. 0226/95


Revisions


RUSSEN + TURNER
CHARTERED BUILDING SURVEYORS
17 High Street,
King's Lynn,
Norfolk. PE30 1BP. Tel: (0553) 768187

Project Title.
Extension and Refurbishment of Meadow Wing, Hovenden House, Fleet, Spalding, Lincs.
Leonard Cheshire Foundation.

Drawing Title.
Existing Elevations.

Scale.	1: 50
Date.	aug '94
Drawn.	mg.
	02541-204

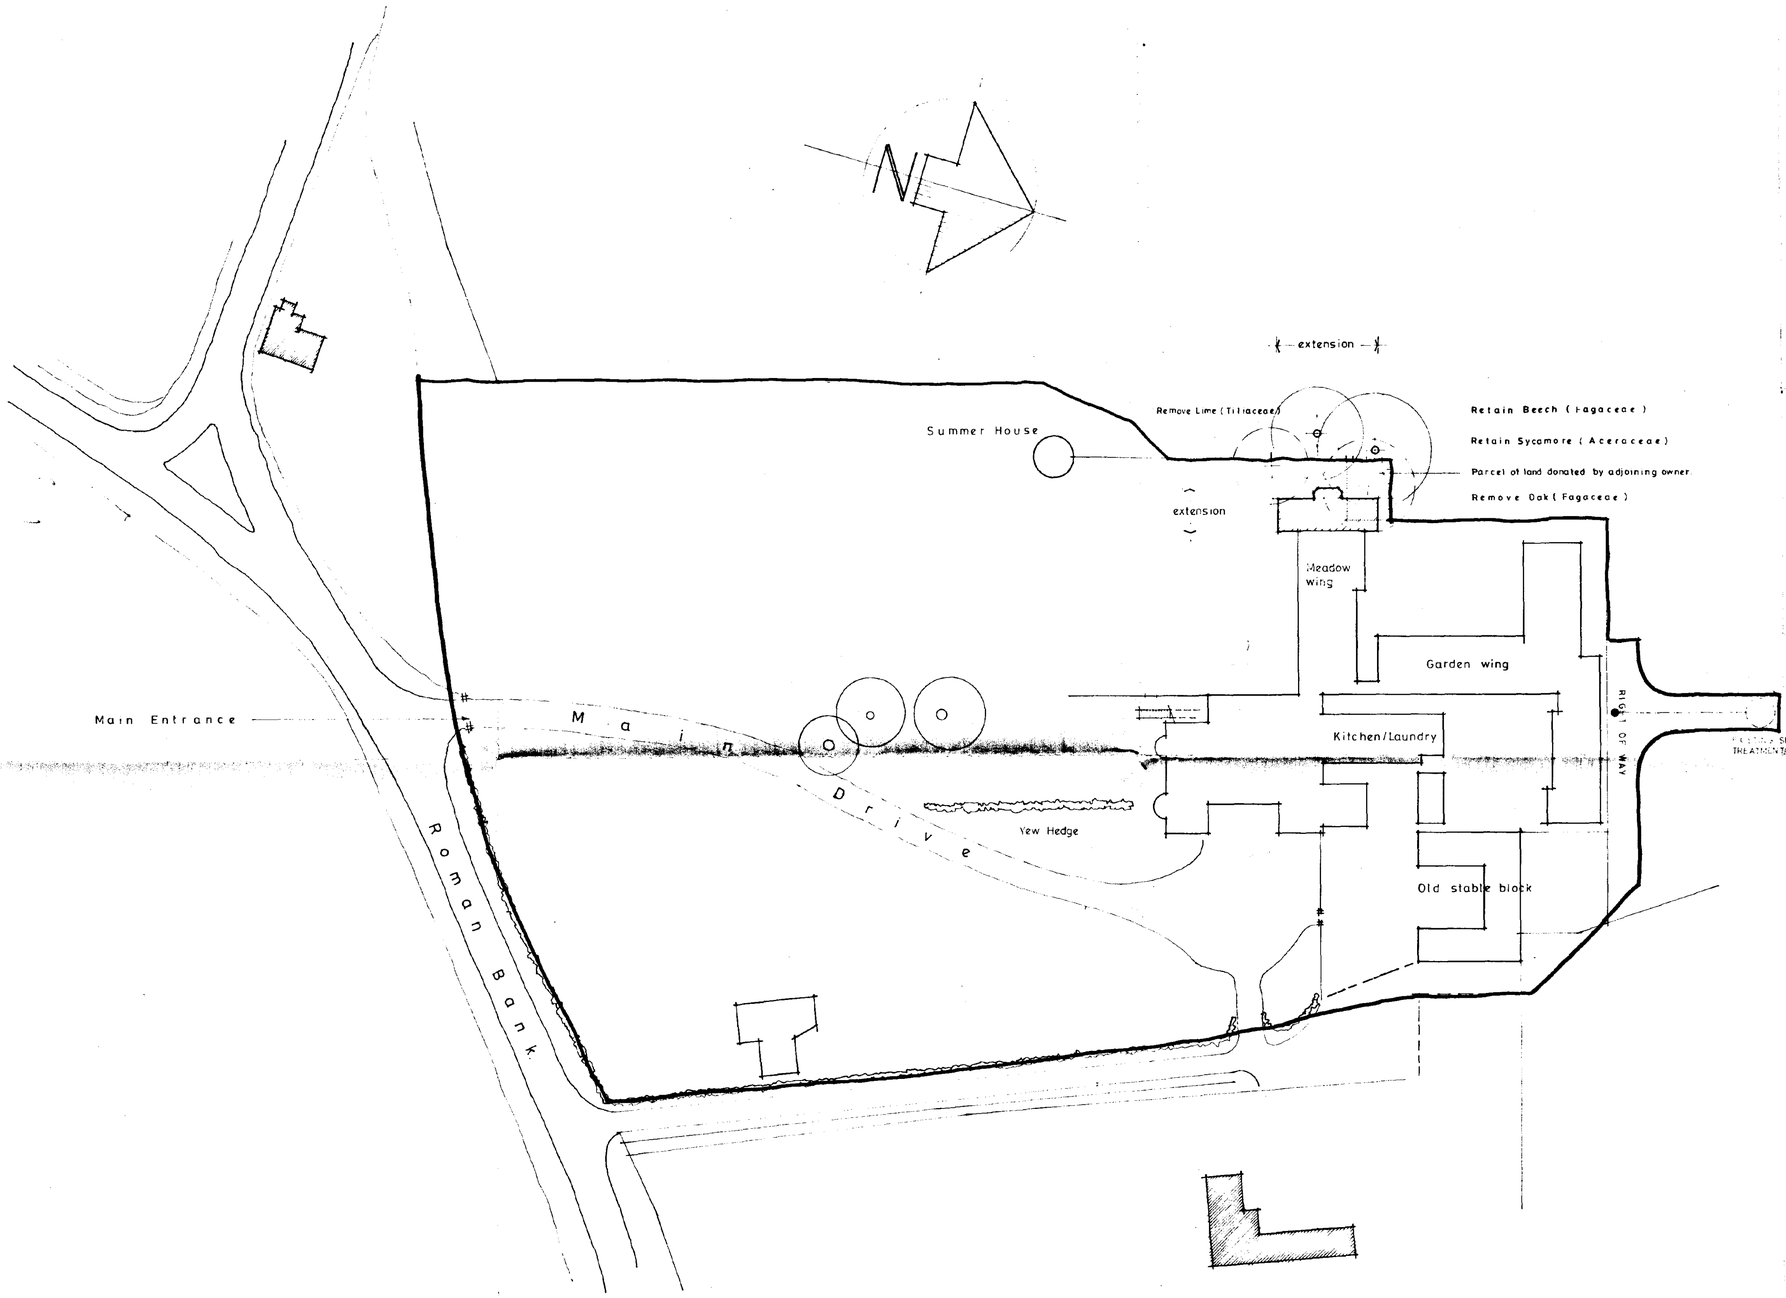

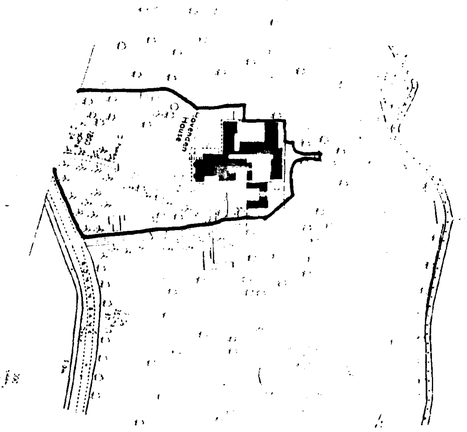

Proposed Site Plan.

SOUTH HOLLAND D.C.
PLAN DEPT.
01 MAR 1995
REF 0226/95

RUSSEN + TURNER
CHARTERED BUILDING SURVEYORS
17 High Street,
King's Lynn,
Norfolk. PE30 1BP. Tel: (0553) 768187

Project Title.
Extension and Refurbishment of Meadow Wing, Hovenden House, Fleet, Spalding, Lincs.
Leonard Cheshire Foundation.

Drawing Title.
Proposed Site Plan and Location Map.

Scale.	1: 500, 1:1250
Date.	feb'95
Drawn.	mg.

02541-209