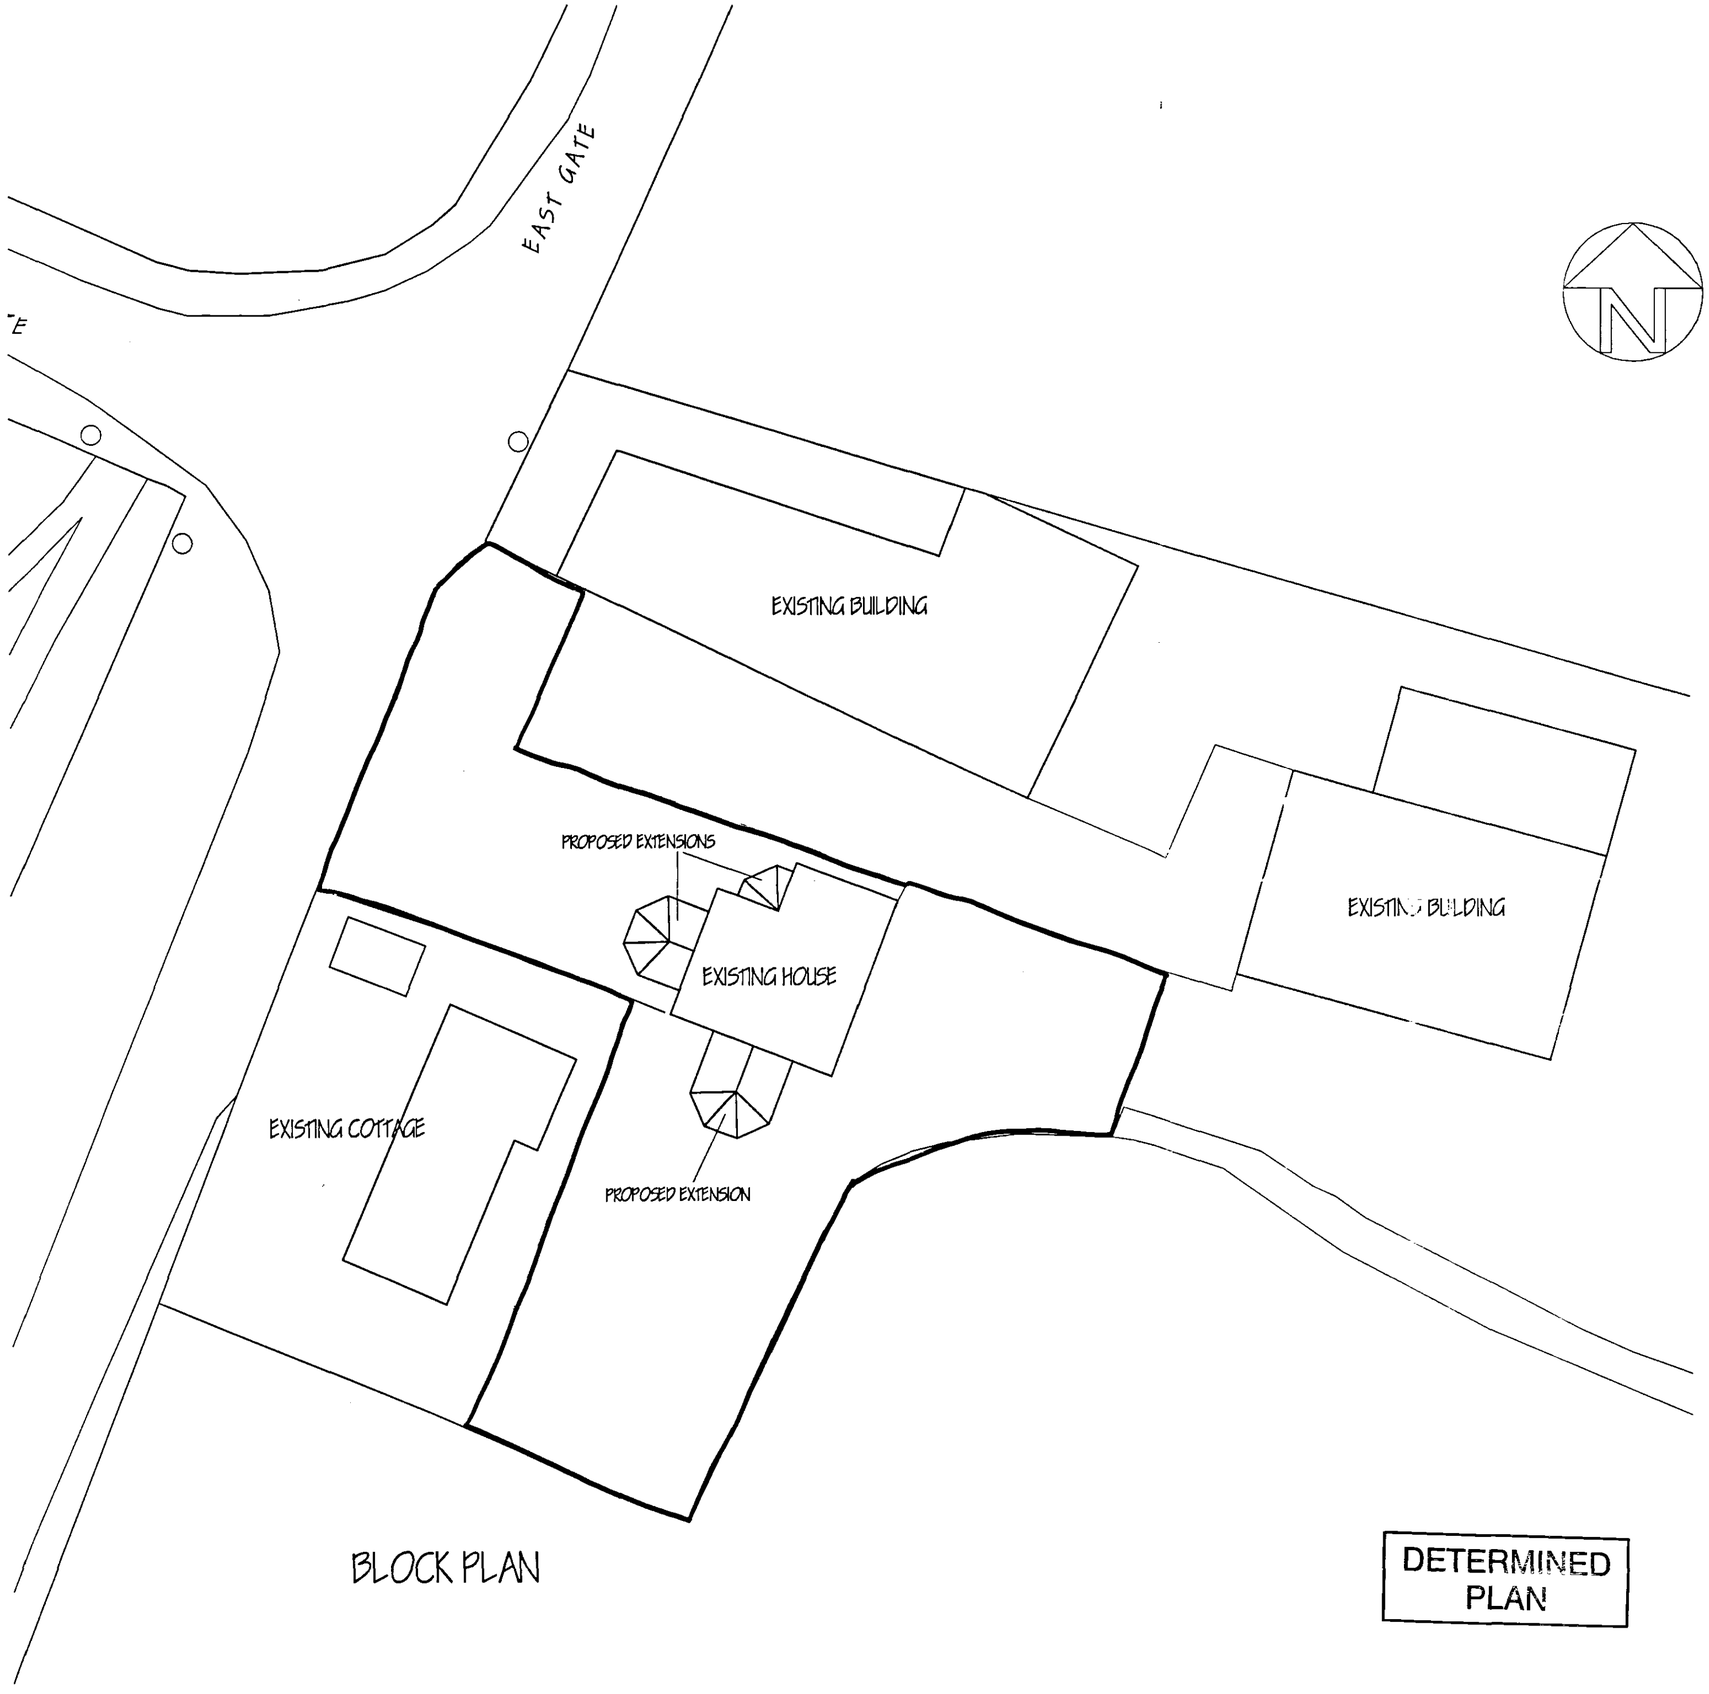

BLOCK PLAN

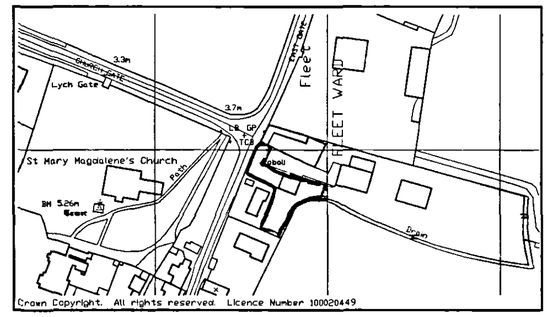

LOCATION PLAN

DETERMINED PLAN

SHDC
Planning & Development
2 1 FEB 2005
Ref: 0235/05

ref: | exists: | date:

G. R. MERCHANT
I.ENG AMICE FIWO
ARCHITECTURAL, STRUCTURAL AND LAND DRAINAGE CONSULTANTS
Unit 4, Wrights Mews
12A Park Road, Holbeach,
Spalding, Lincs. PE12 7EE
Tel: 01406 490800
Fax: 01406 425744
E-Mail: G. R. Merchant @ Merchant. Fsnet. Co. UK

Project
EXTENSION & ALTERATIONS
THE WHEELHOUSE
EASTGATE
FLEET

Client
MR M SETH

Drawing
BLOCK AND LOCATION PLANS

Job Ref.	Drawing No.
738/03	04
Date: FEB 2005	Drawn: JPW

Scales
1/250 1/2500

DO NOT SCALE FROM THIS DRAWING
This drawing is copyright and may not be altered, traced, photographed or used for any other purpose other than that for which it is issued. The Domestic Contractor is to check all dimensions on site and report any discrepancies to the Architect. All details shown on this drawing including boundaries are based upon typical site conditions believed to this issue. No responsibility can be accepted for abnormal conditions which may be discovered during construction unless reported to the Architect so that design recommendations may be established. Site soil surveys are recommended in respect of foundations to substantiate specific site conditions before foundation work is undertaken. This drawing is limited in the amount of information contained and does not purport to include a full specification of the works. It is solely for the purpose of submission of Planning / Building Regulations approval. This drawing must not be used as a contract document unless. The works will not be supervised or inspected as able by G R Merchant or any representative thereof. It is the client or their appointed agents responsibility to control workmanship, substitution of materials, adherence to specification, variations to approved site.
All materials to be new unless otherwise stated and all components and materials etc. to be used fitted and installed etc. to strict accordance with manufacturers instructions and relevant code of practice, Materials shall conform to appropriate British standard specifications or EEA certificate or European code equivalent. The Employer / Client shall ensure that the contractor undertakes in accordance with and adopts all measures necessary to achieve compliance with Health and Safety legislation for Building sites and Work places. The Employer / Client is advised that should the worker need to comply with the Construction Design and Management Regulations an Independent Planning Supervisor will be required. The works shall comprehend all that is shown on the drawings and details. Work that may not specifically shown but may be reasonably inferred as necessary to carry out the works shall be deemed to be included.