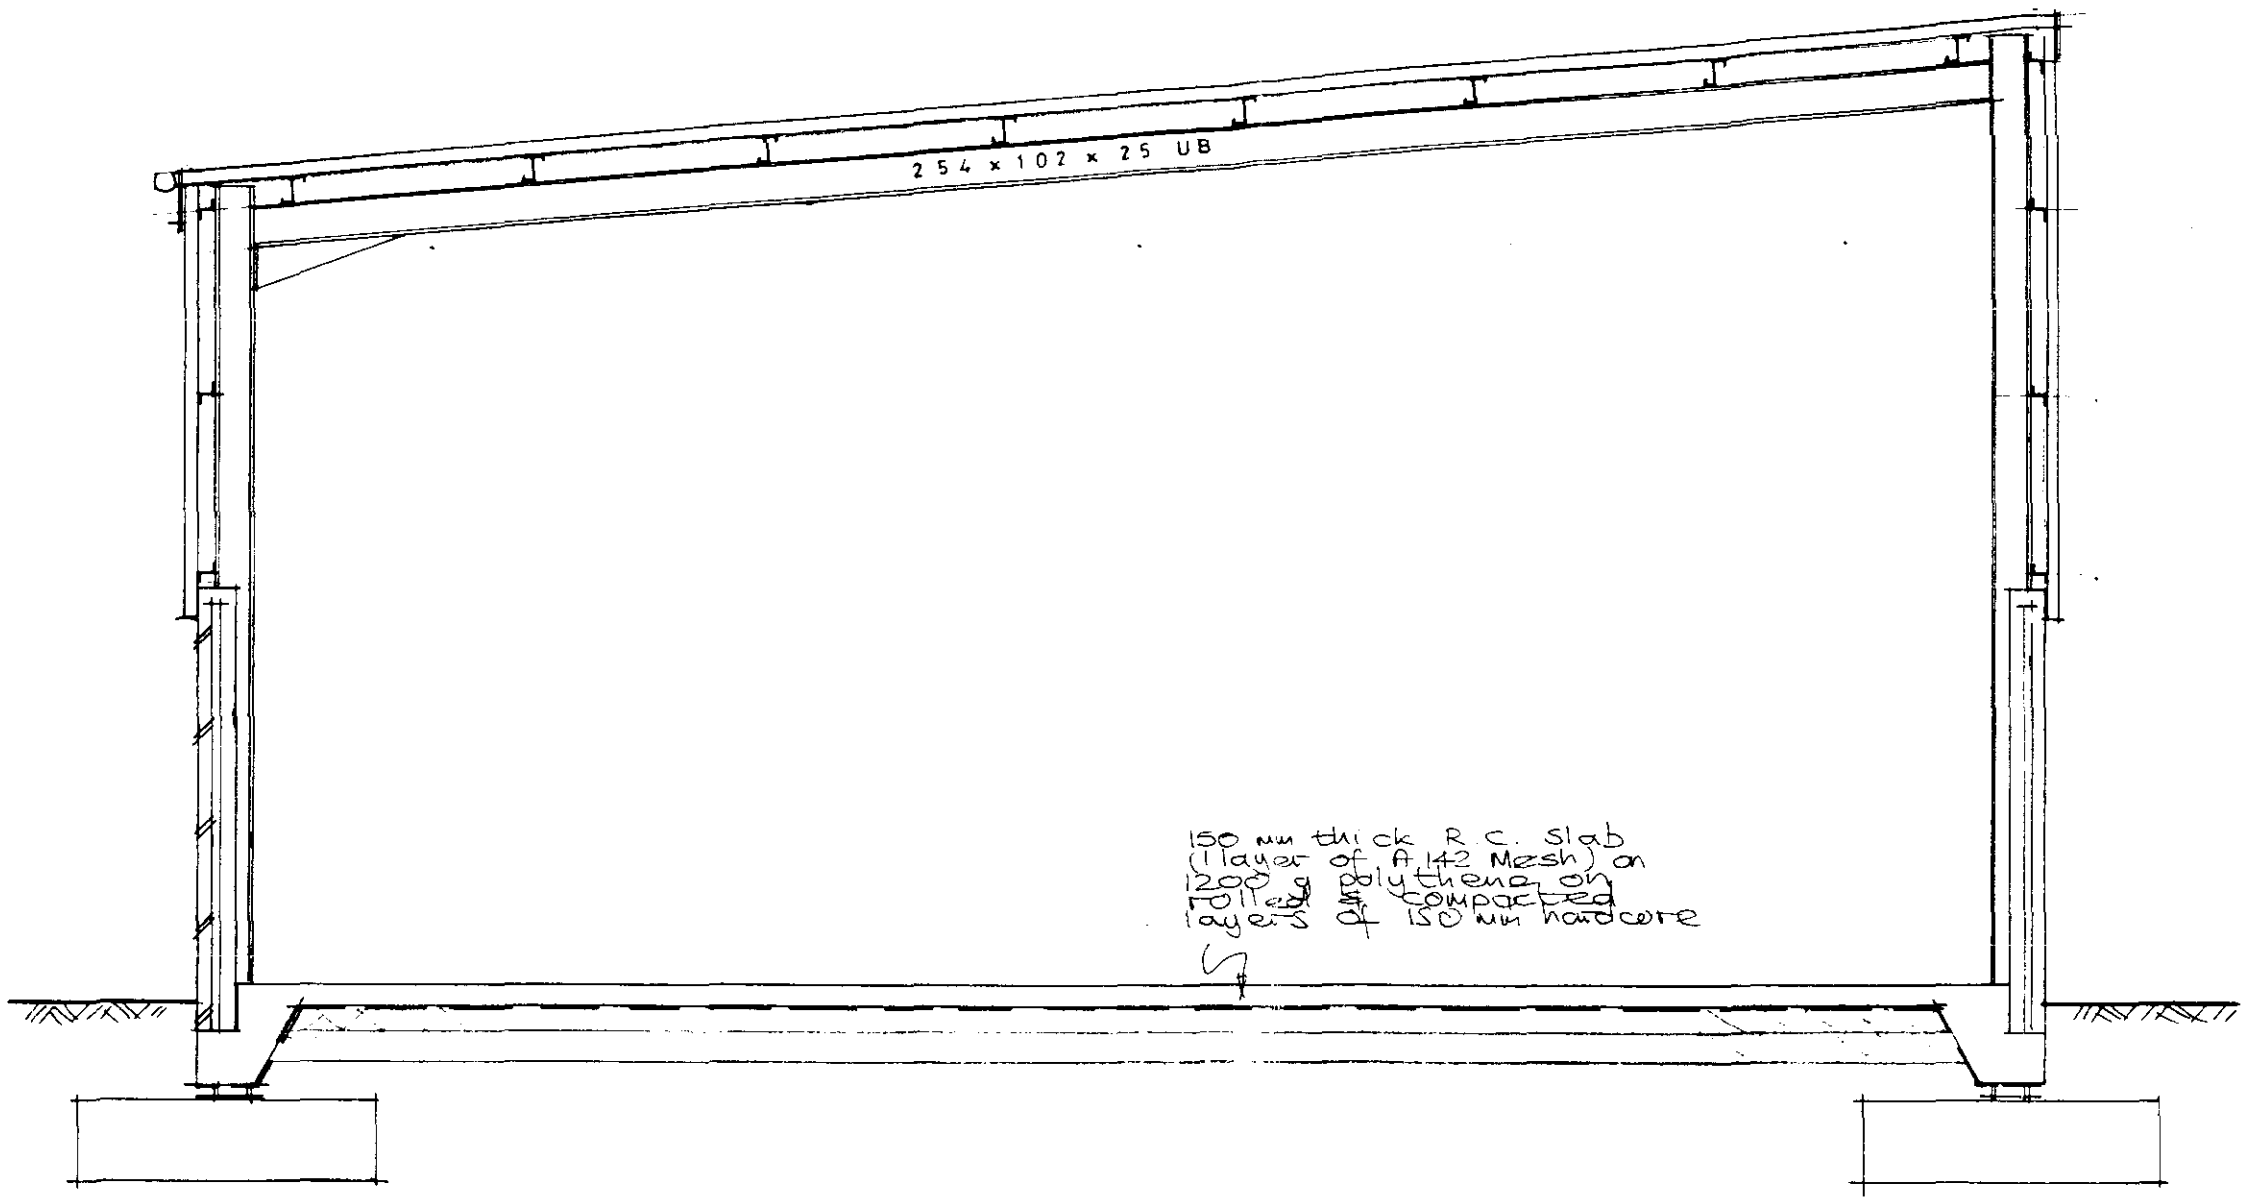

S E C T I O N

(1 : 50)

ROSEDALE
DESIGN SERVICES
ARCHITECTURAL & SURVEYING
CONSULTANTS

SECTION THRO' GARAGE

RD / 651 / 05

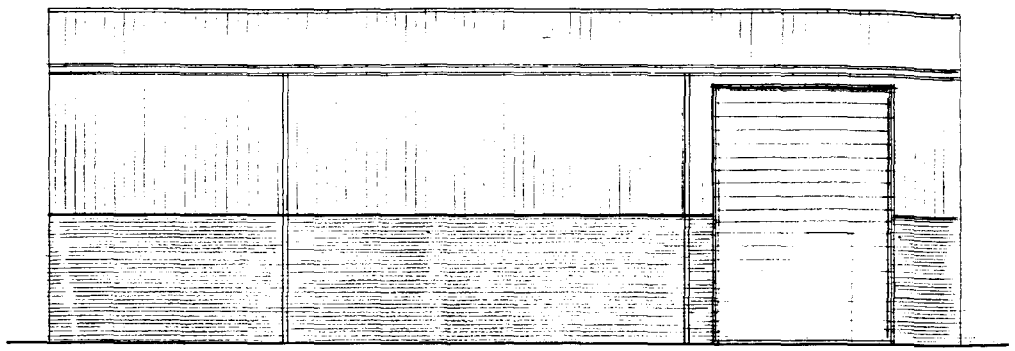

FRONT (NORTH EAST)

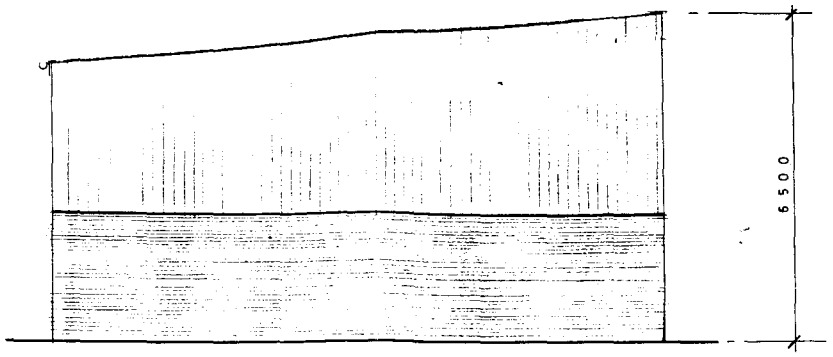

SIDE (NORTH WEST)

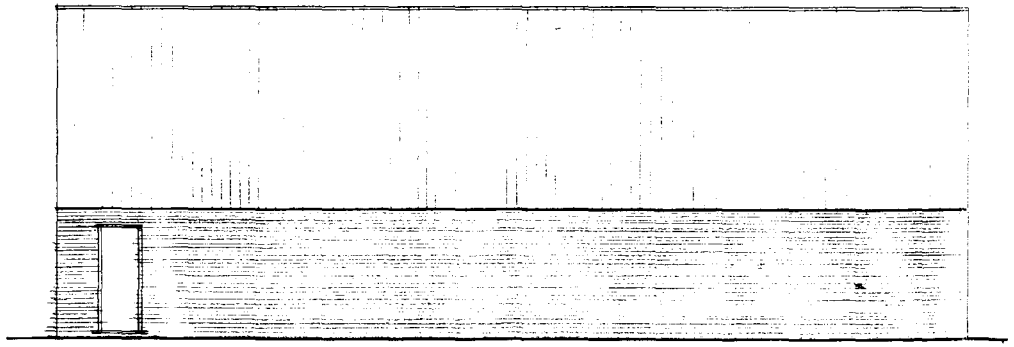

REAR (SOUTH WEST)

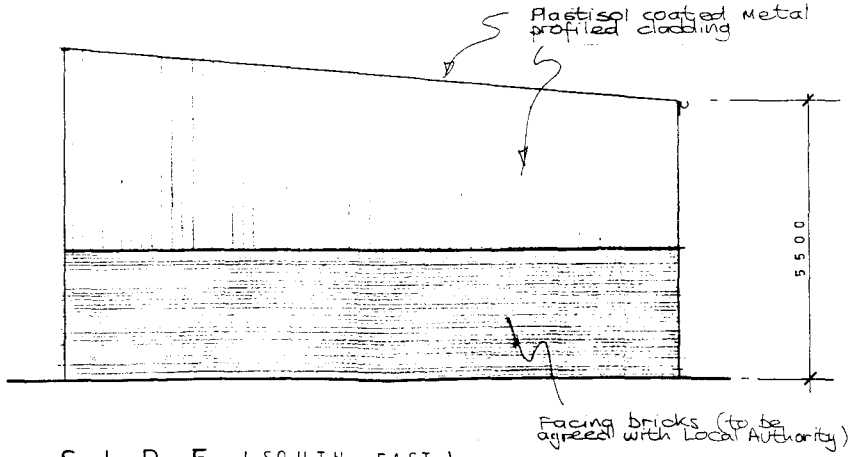

SIDE (SOUTH EAST)

PROPOSED ELEVATIONS

(1:100)

PROPOSED ELEVATIONS

RD / 651 / 04

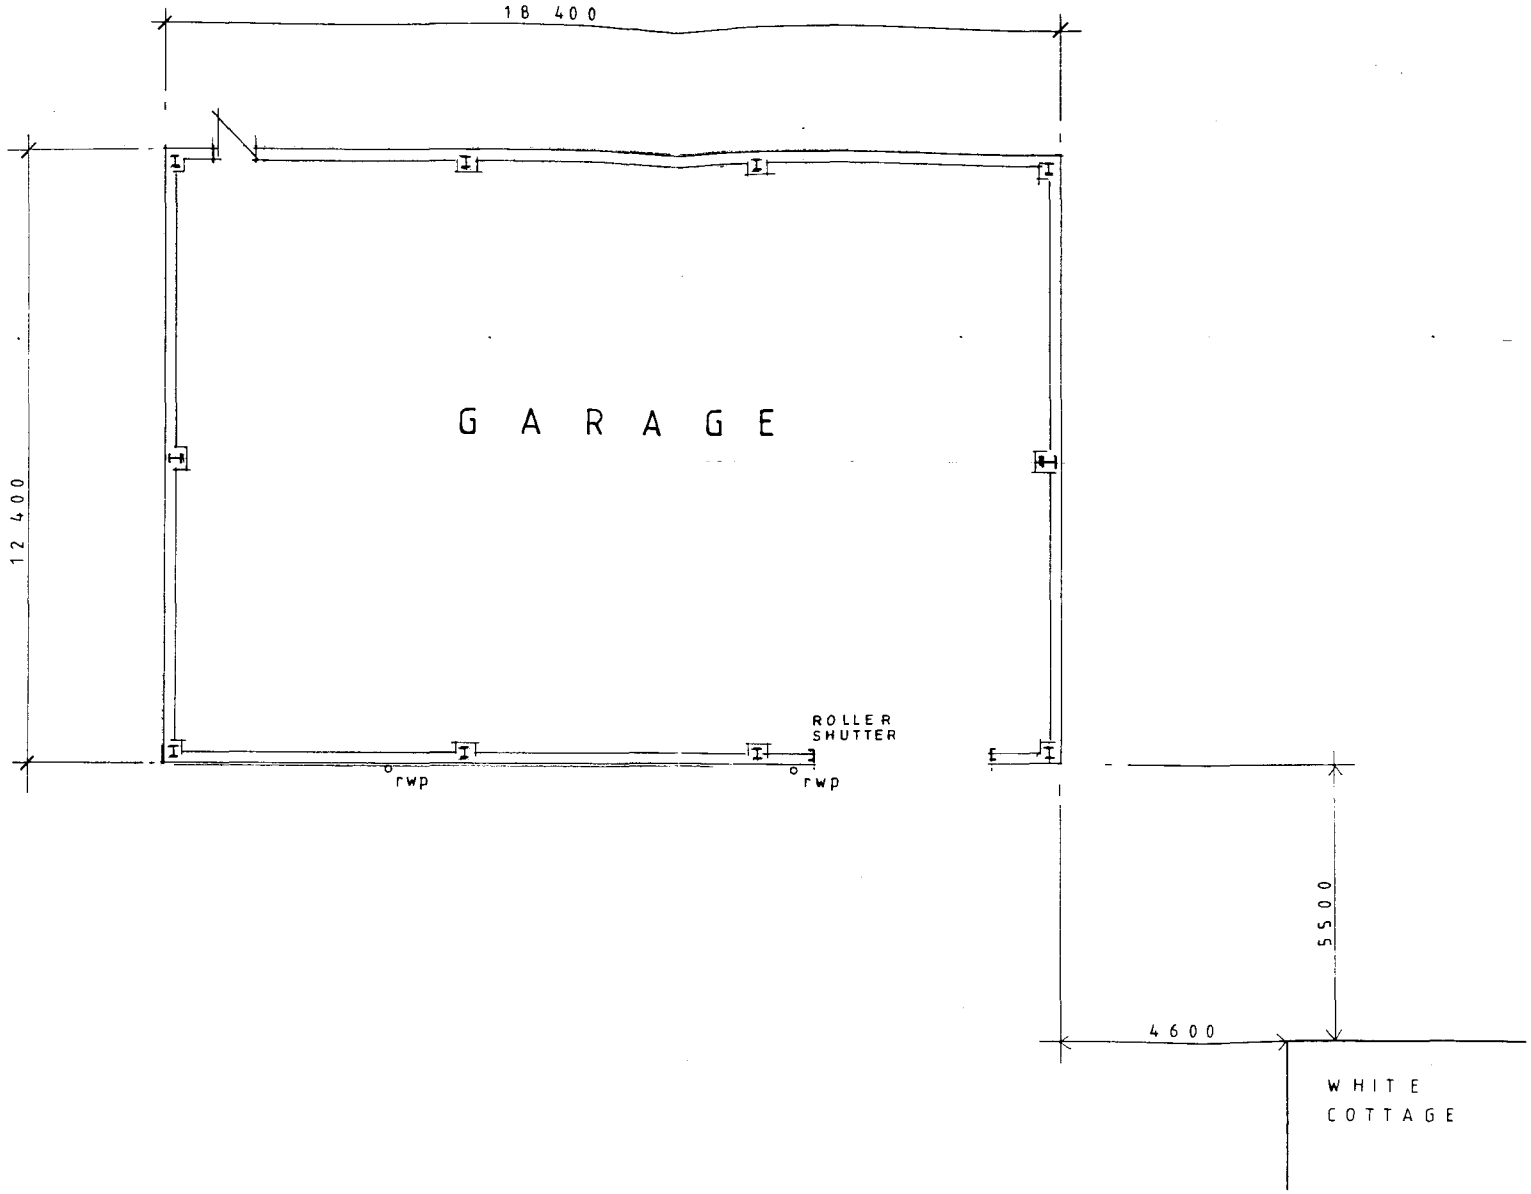

PROPOSED LAYOUT

PROPOSED SITE LAYOUT

(1:100)

RD / 651 / 03

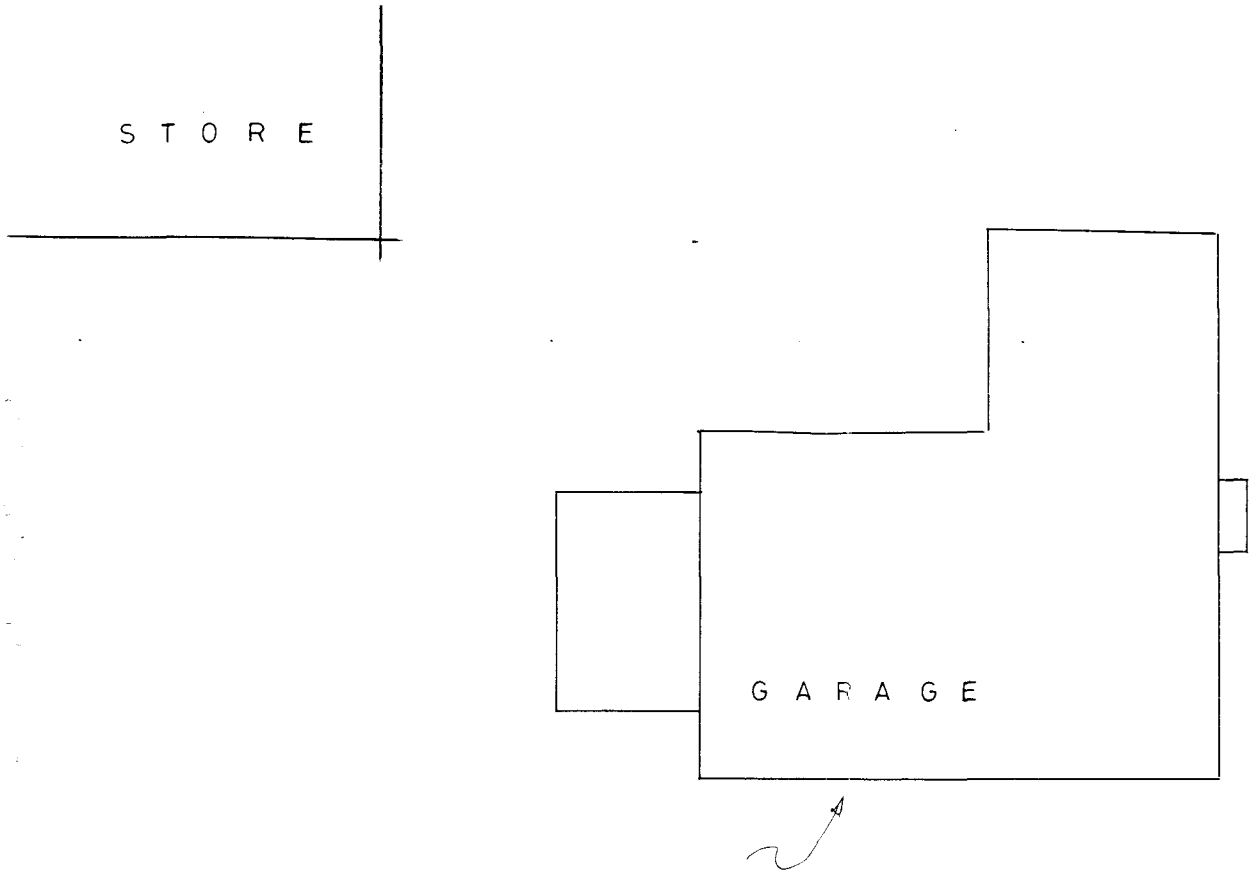

ROSEDALE
DESIGN SERVICES
ARCHITECTURAL & SURVEYING CONSULTANTS

WHITE COTTAGE

EXISTING SITE LAYOUT
(1:100)

EXISTING LAYOUT

RD / 651 / 02

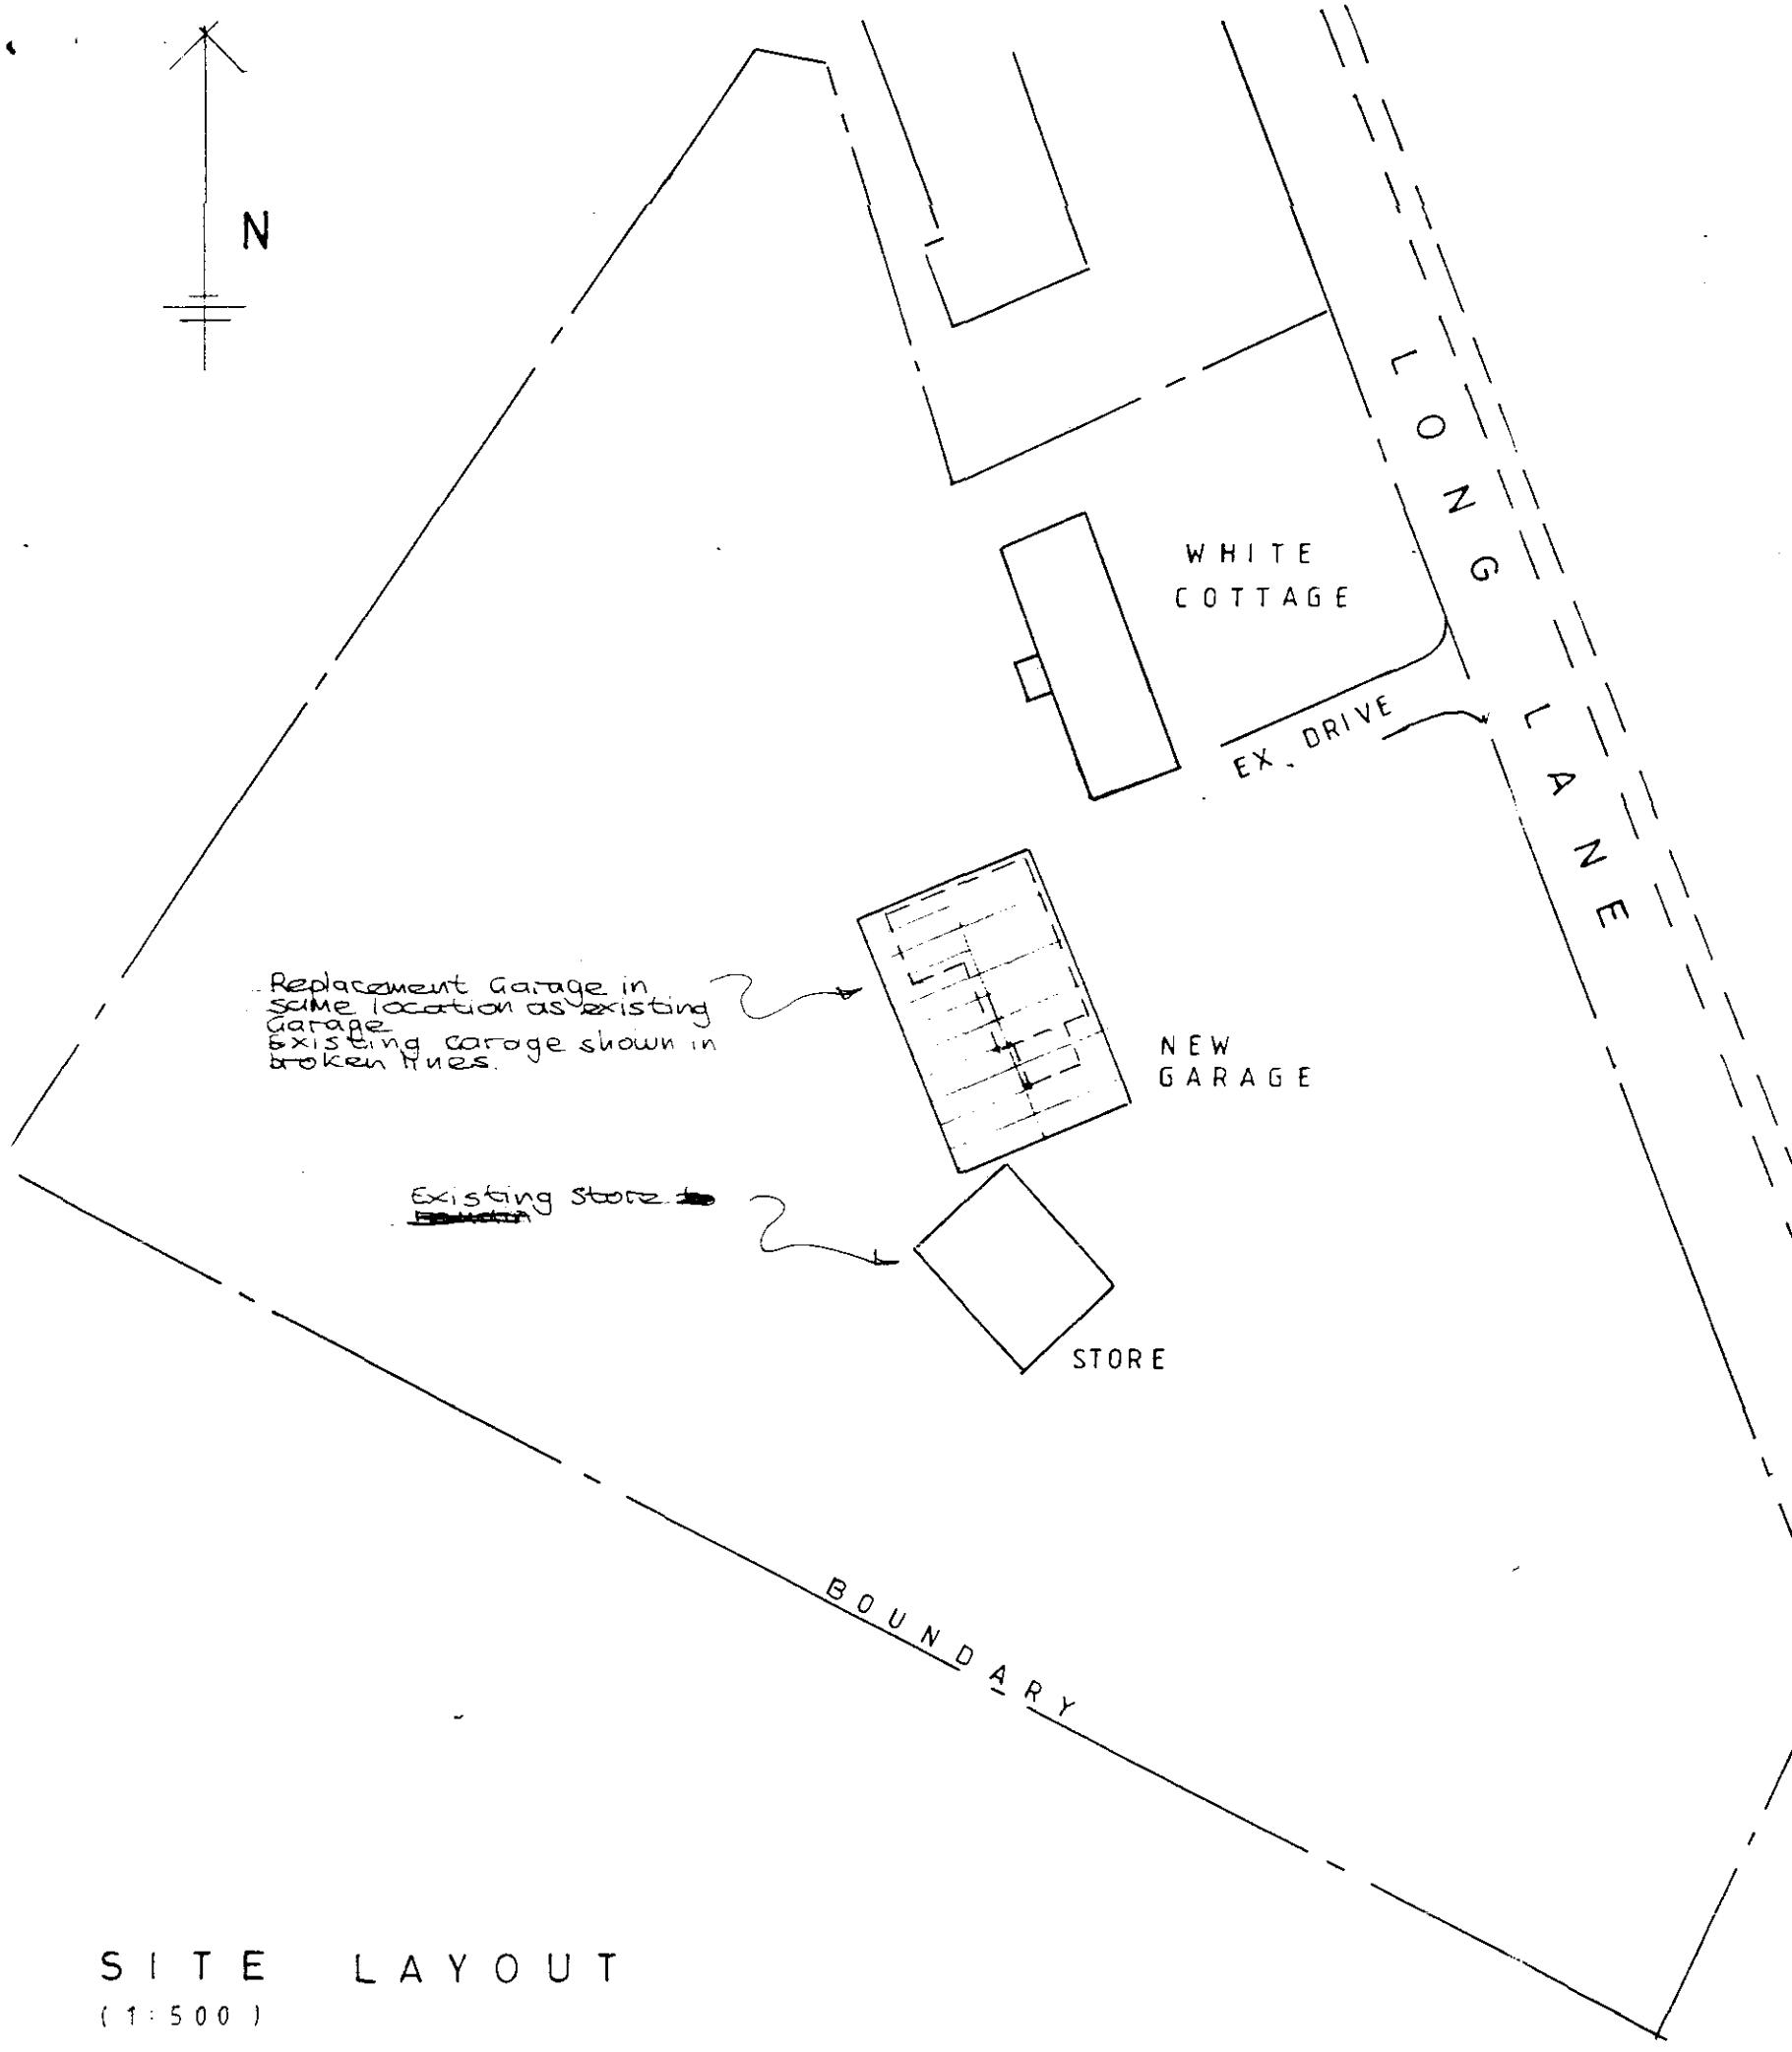

SITE LAYOUT
(1:500)

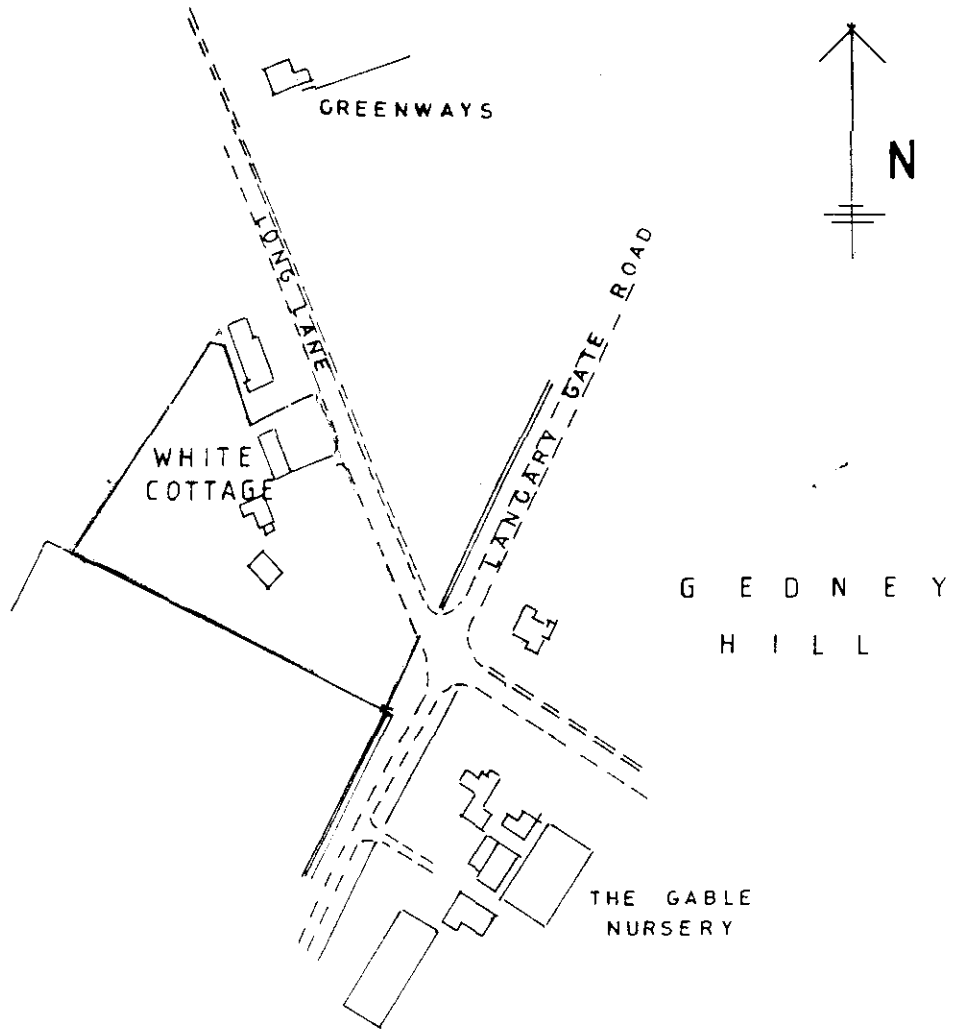

SITE LOCATION PLAN
(1:2500)

ROSEDALE
DESIGN SERVICES
ARCHITECTURAL & SURVEYING CONSULTANTS

PROPOSED REPLACEMENT GARAGE AT

WHITE COTTAGE
LONG LANE
GEDNEY HILL
LINCS
PE12 0PP

SITE PLAN

RD / 651 / 01

SHDC
Planning & Development
- 1 MAR 2002
Ref 0245/02