




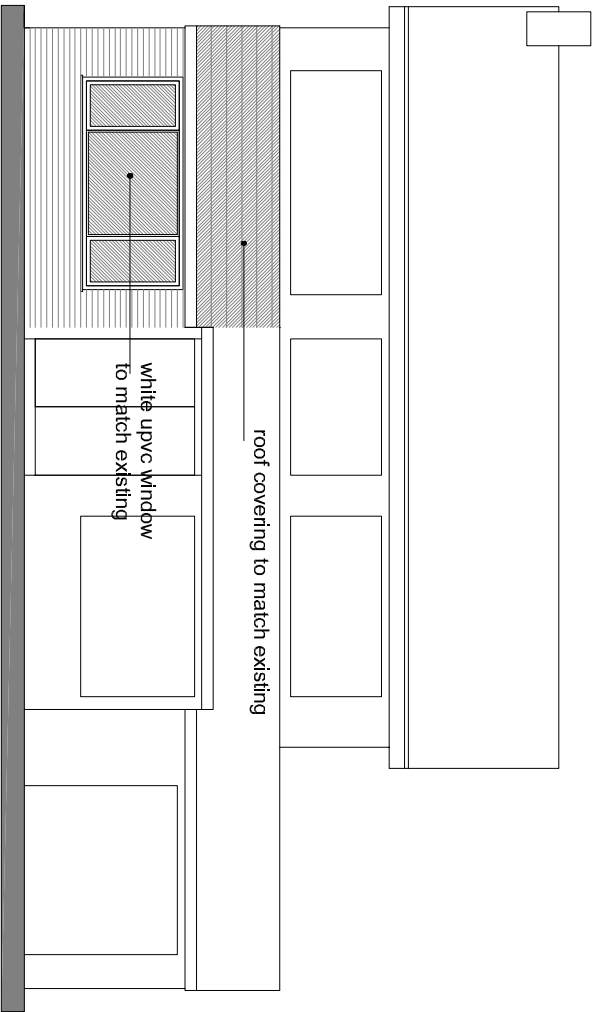


PROPOSED FRONT ELEVATION (garage omitted)

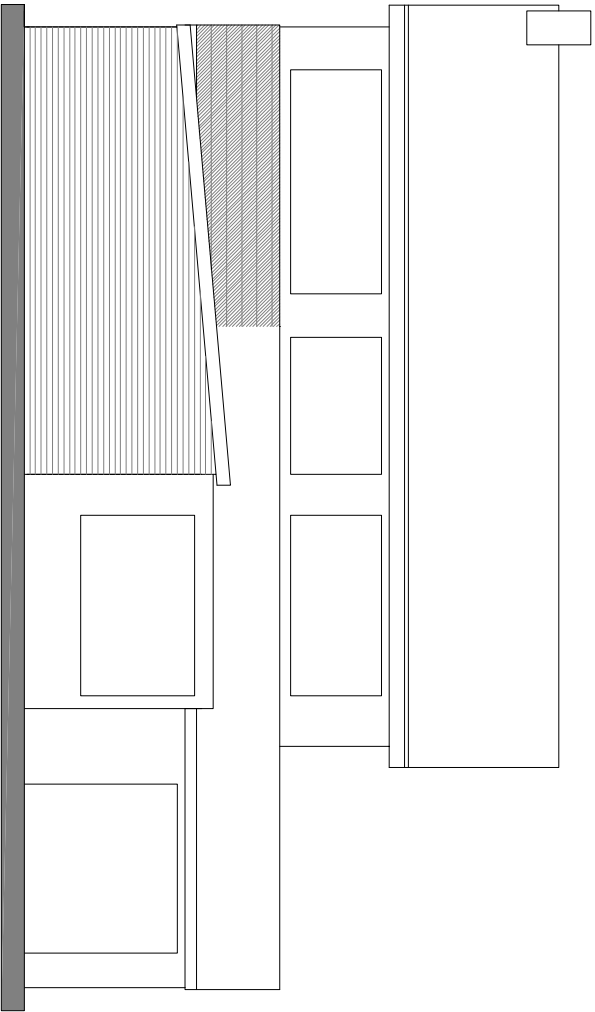


PROPOSED FRONT ELEVATION

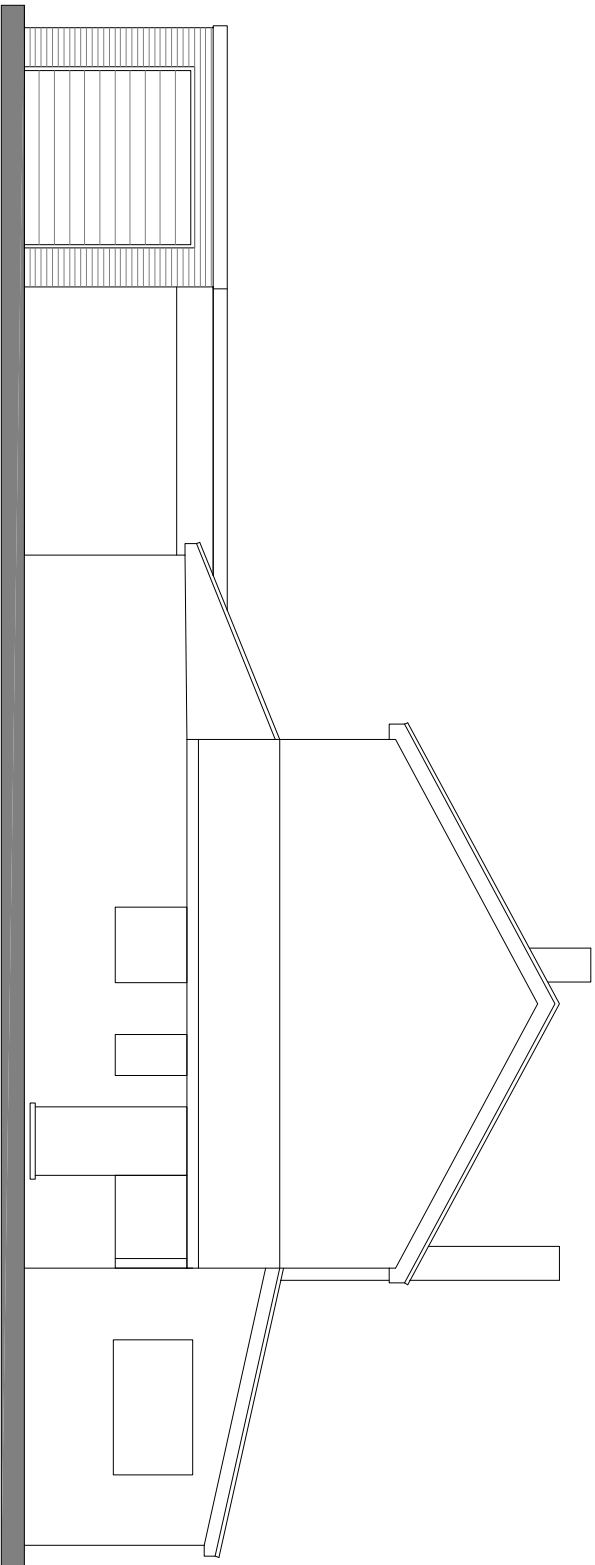

PROPOSED SIDE ELEVATION (north)

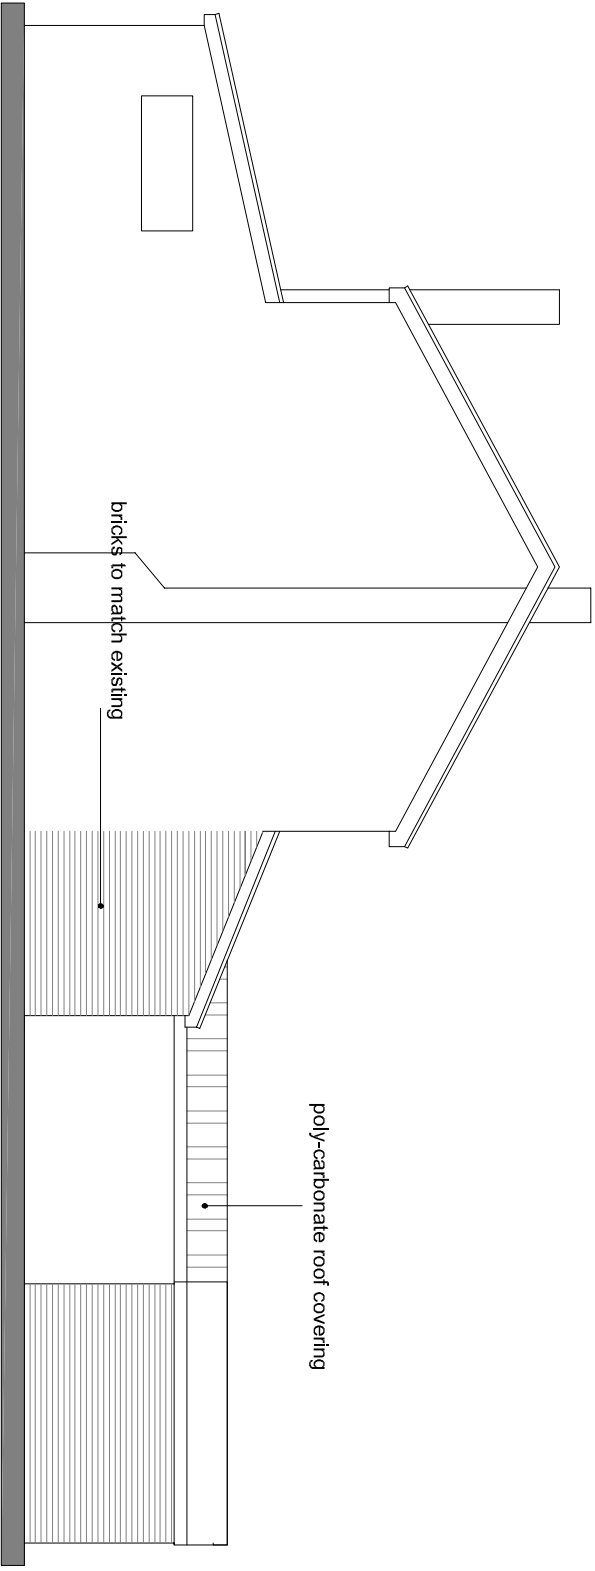


PROPOSED SIDE ELEVATION (south)

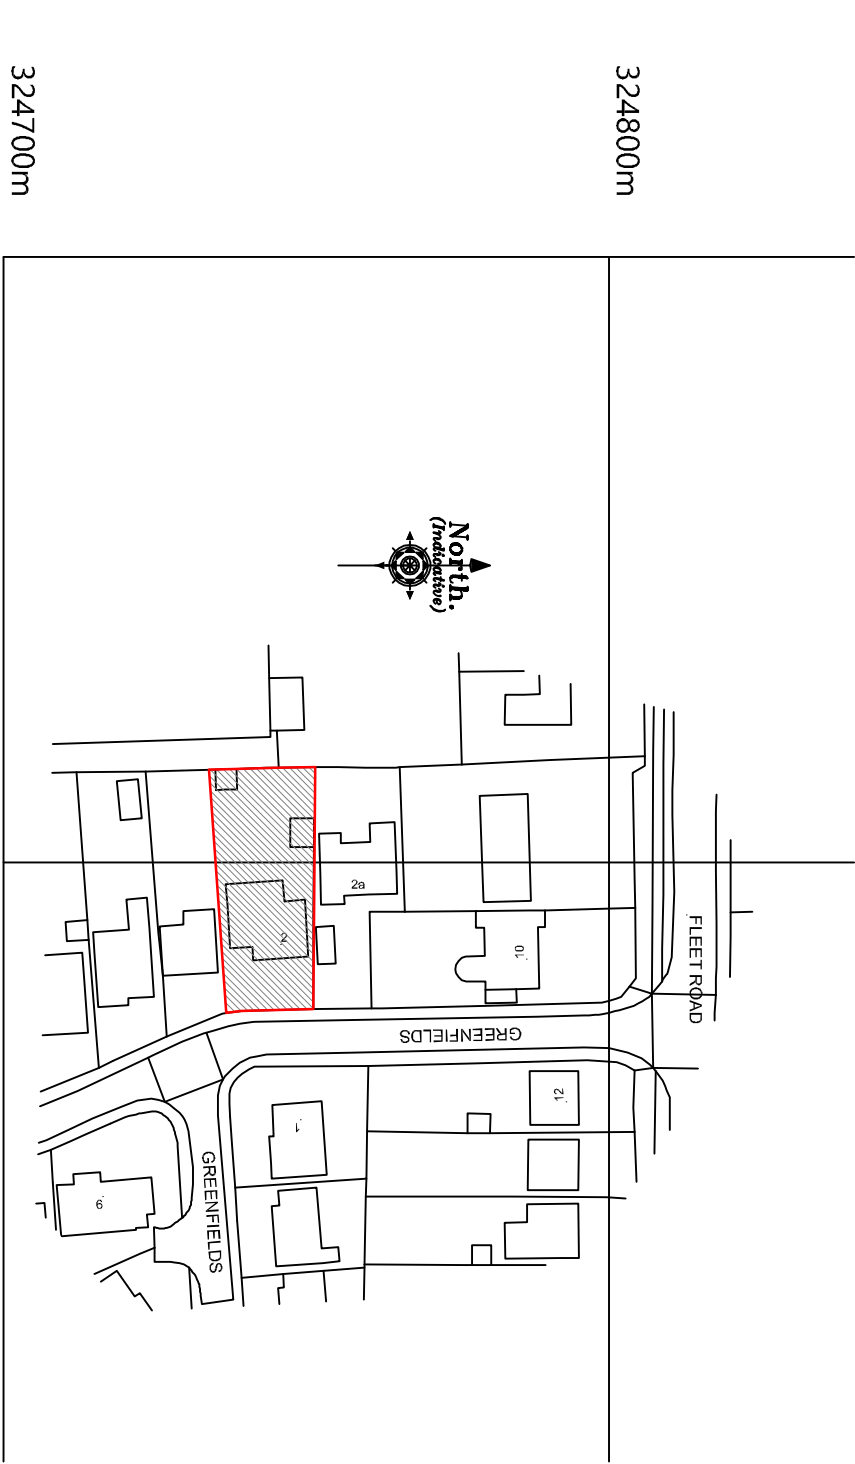


© Crown Copyright and database rights 2021 OS licence no. 100019980


LOCATION PLAN

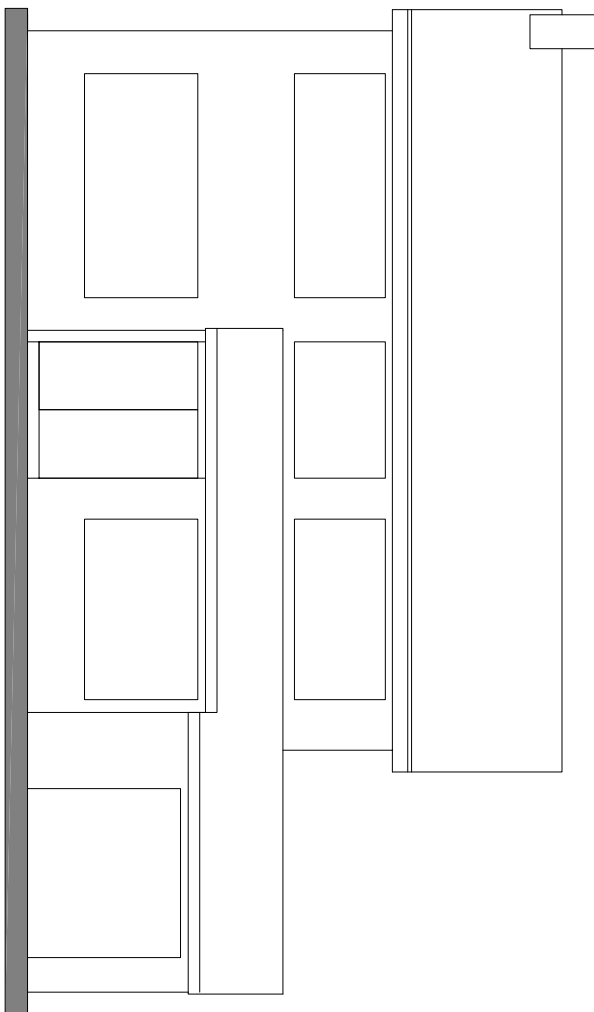





EXISTING FRONT ELEVATION

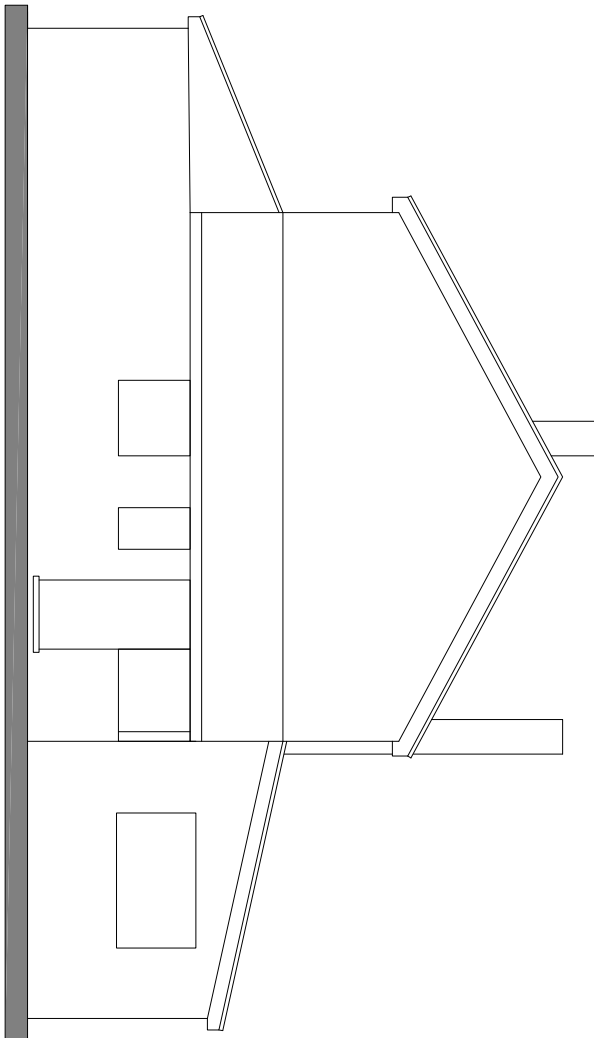

EXISTING SIDE ELEVATION (north)

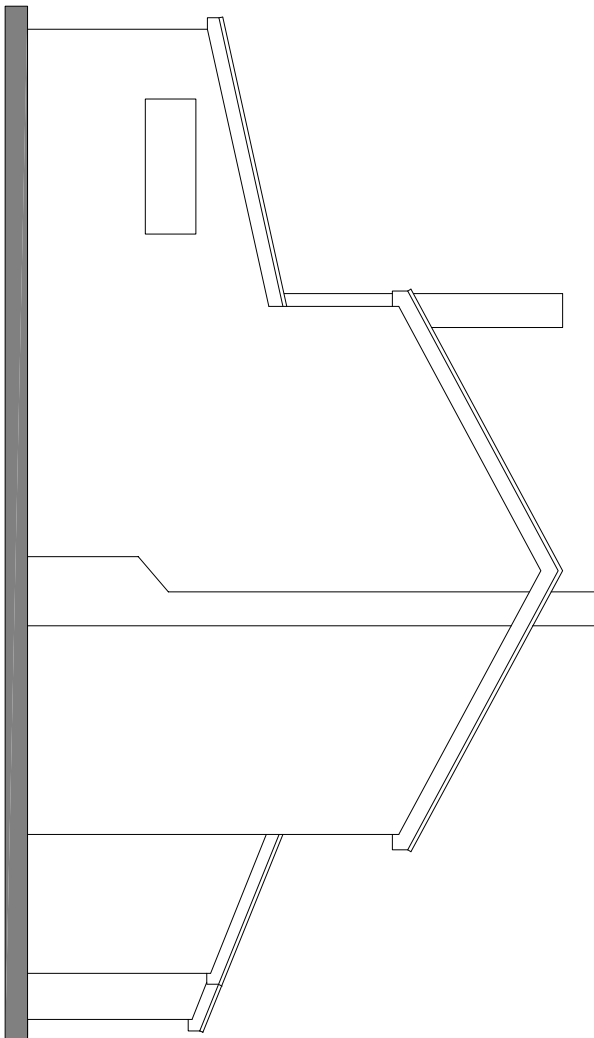



EXISTING SIDE ELEVATION (south)

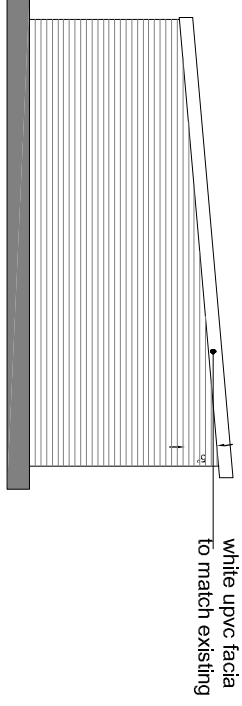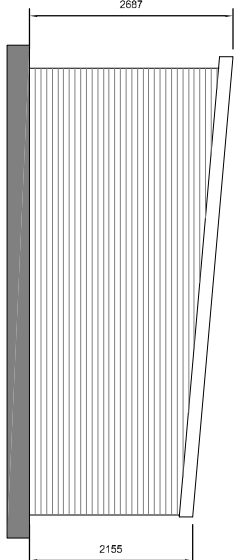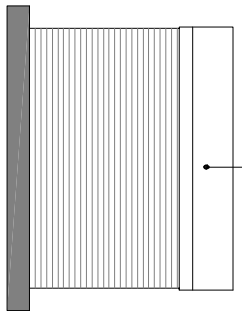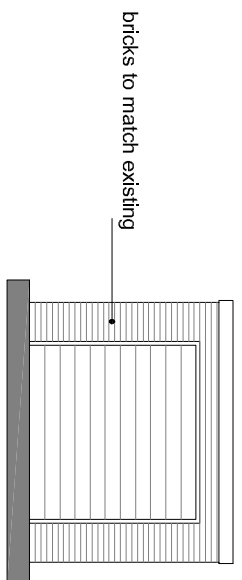

PROPOSED GARAGE ELEVATIONS



PROPOSED GARAGE

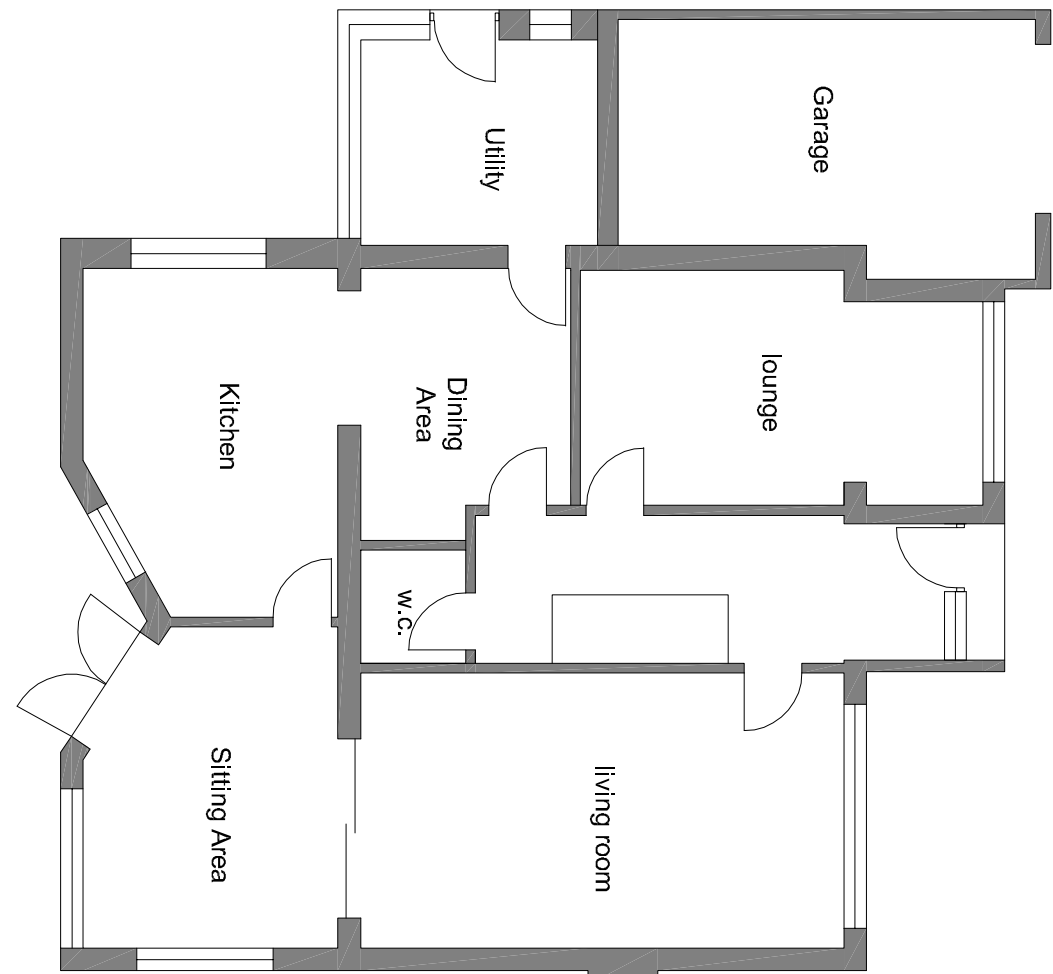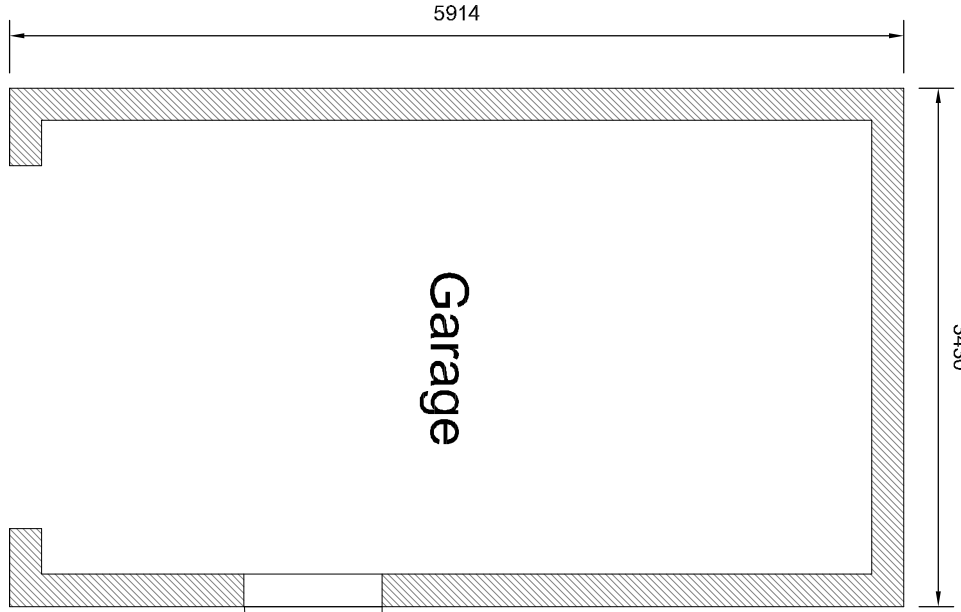

EXISTING FLOOR PLAN



PROPOSED BLOCK PLAN