


REAR


LEFT

RIGHT

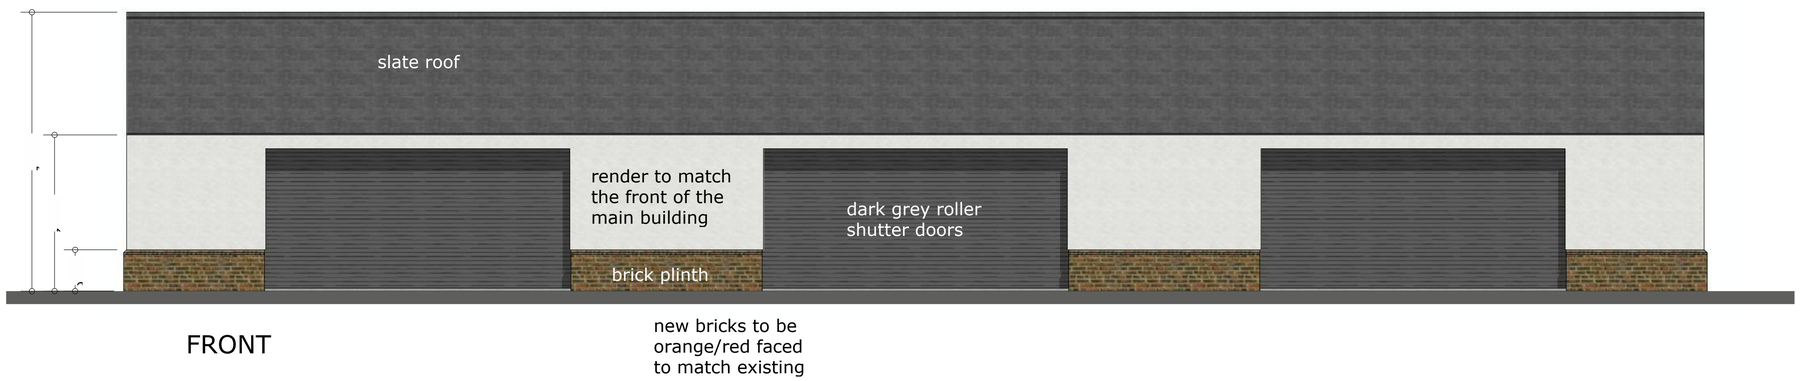

FRONT

new bricks to be
orange/red faced
to match existing

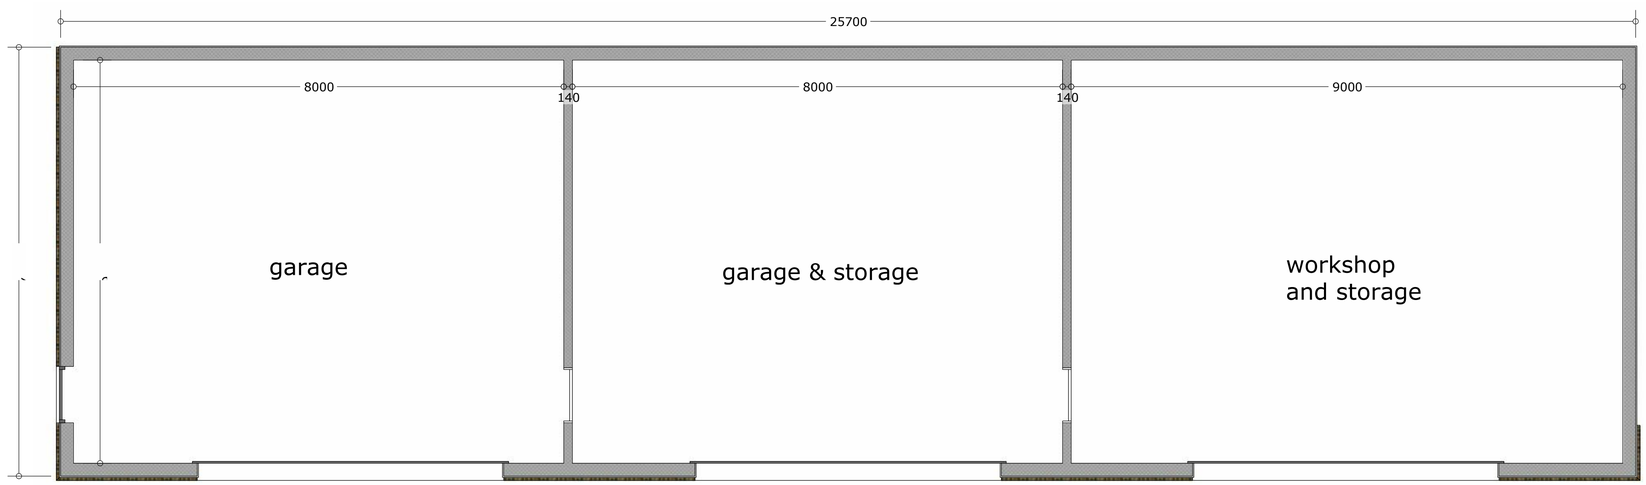

PLAN

PROPOSED GARAGE PLAN & ELEVATIONS

MAR 20 | 1/50 1/100

J122-PL 5B

Julian Warrick
Architectural Design Consultant

Email: julian@jwarrick-design-cons.com
Tel: 01775 820123
Mob: 07849 652067
Houzz.co.uk

8 Beech Grove
Donington
Spalding
Lincs
PE11 4XQ