

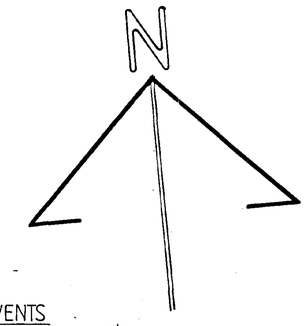


ACOUSTIC VENTS

"PASSIVENTS" ACOUSTIC VENTS WITH SOUND BAFFLES FITTED TO ALL NORTH FACING WINDOWS (FIRST FLOOR ONLY) TO PLOTS 3. 4. 5 AND 6

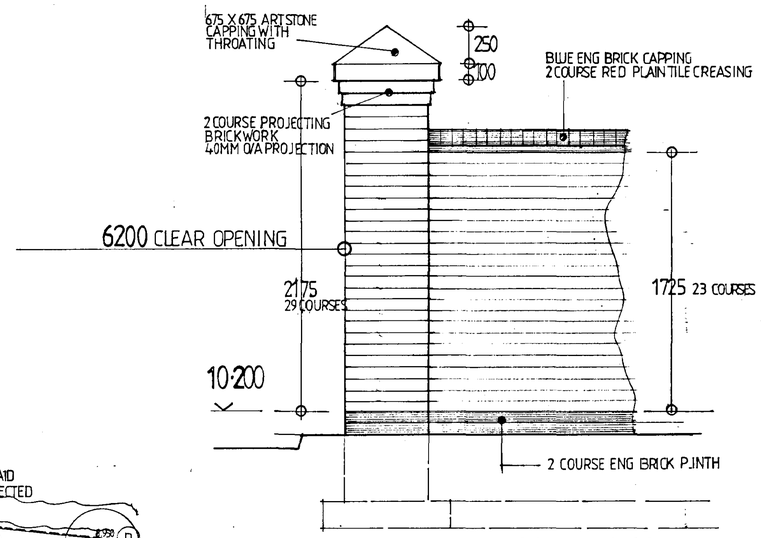

ENTRANCE PIER / WALL DETAIL 1.20

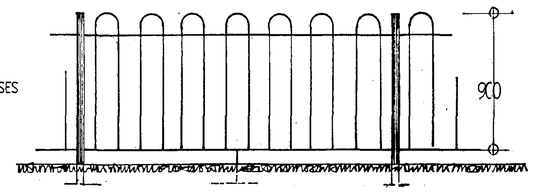

METAL RAILING STEEL HAIRPIN FENCING WITH MATCHING GATES FINISHED BLACK
REQUIRED AT FRONTAGES TO PLOTS 1. 4 AND 5 REFER TO PLAN FOR LOCATION

ACOUSTIC FENCE ALONG BOUNDARIES A_B B_C C_D D_E

125 x 25 MM SAWN FEATHER-EDGED PALES
ON 50 x 175 MM CAMP RAILS BETWEEN 100 x 100
POSTS AT 1800 CENTRES. POSTS LET INTO
PROPRIETARY GALV SHOES SET IN CONCRETE
FOUNDATION SIZE 450x450x450 600 DEEP

BOLLARD LIGHTING

bl INDICATES POSITIONS OF BOLLARD LIGHTS ALL AS DETAIL SHOWN ON APPROVED SITE LAYOUT PLAN (AMENDED)

BLOCK PAVING

TURNING AREA 1 and ACCESS
MARSHALS KEYBLOK COLOUR CHARCOAL

INNER ACCESS and TURNING AREA 2
FORMPAVE AQUAFLOW BLOCK COLOUR RED BRINDLE

PRIVATE DRIVES
FORMPAVE AQUAFLOW BLOCK COLOUR _CHARCOAL

LANDSCAPING

TREES

a Field Maple ACER CAMPESTRE
b Crab Apple MALUS PROFUSION
c Whitebeam BETULA ALBA

PLANTING BEDS

Viburnum Davidii 30%
Senecio Sunshine 35%
Lavendula Augustifolia 35%

REFER TO DRAWING 1676.01.12A FOR SETTING OUT DRAINAGE ETC

10.000+ EXISTING LEVELS
10.000+ PROPOSED LEVELS

SITE LAYOUT 1:200

SHDC
Planning & Development
05 MAR 2002
Ref 02/01/02

DETERMINED
PLANNING

Client: CASTLE BUILDING LTD

Job Title: PROPOSED RESIDENTIAL DEVELOPMENT FLEET ROAD FLEET HARGATE

Morley Newborn
architectural technicians
16a Portland Street Lincoln LN5 7JX Tel. Lincoln (0522) 542589
Fax. No. (0522) 530652

Date JANUARY 02 Scale 1:200
Drawing No. 1676.01.11