
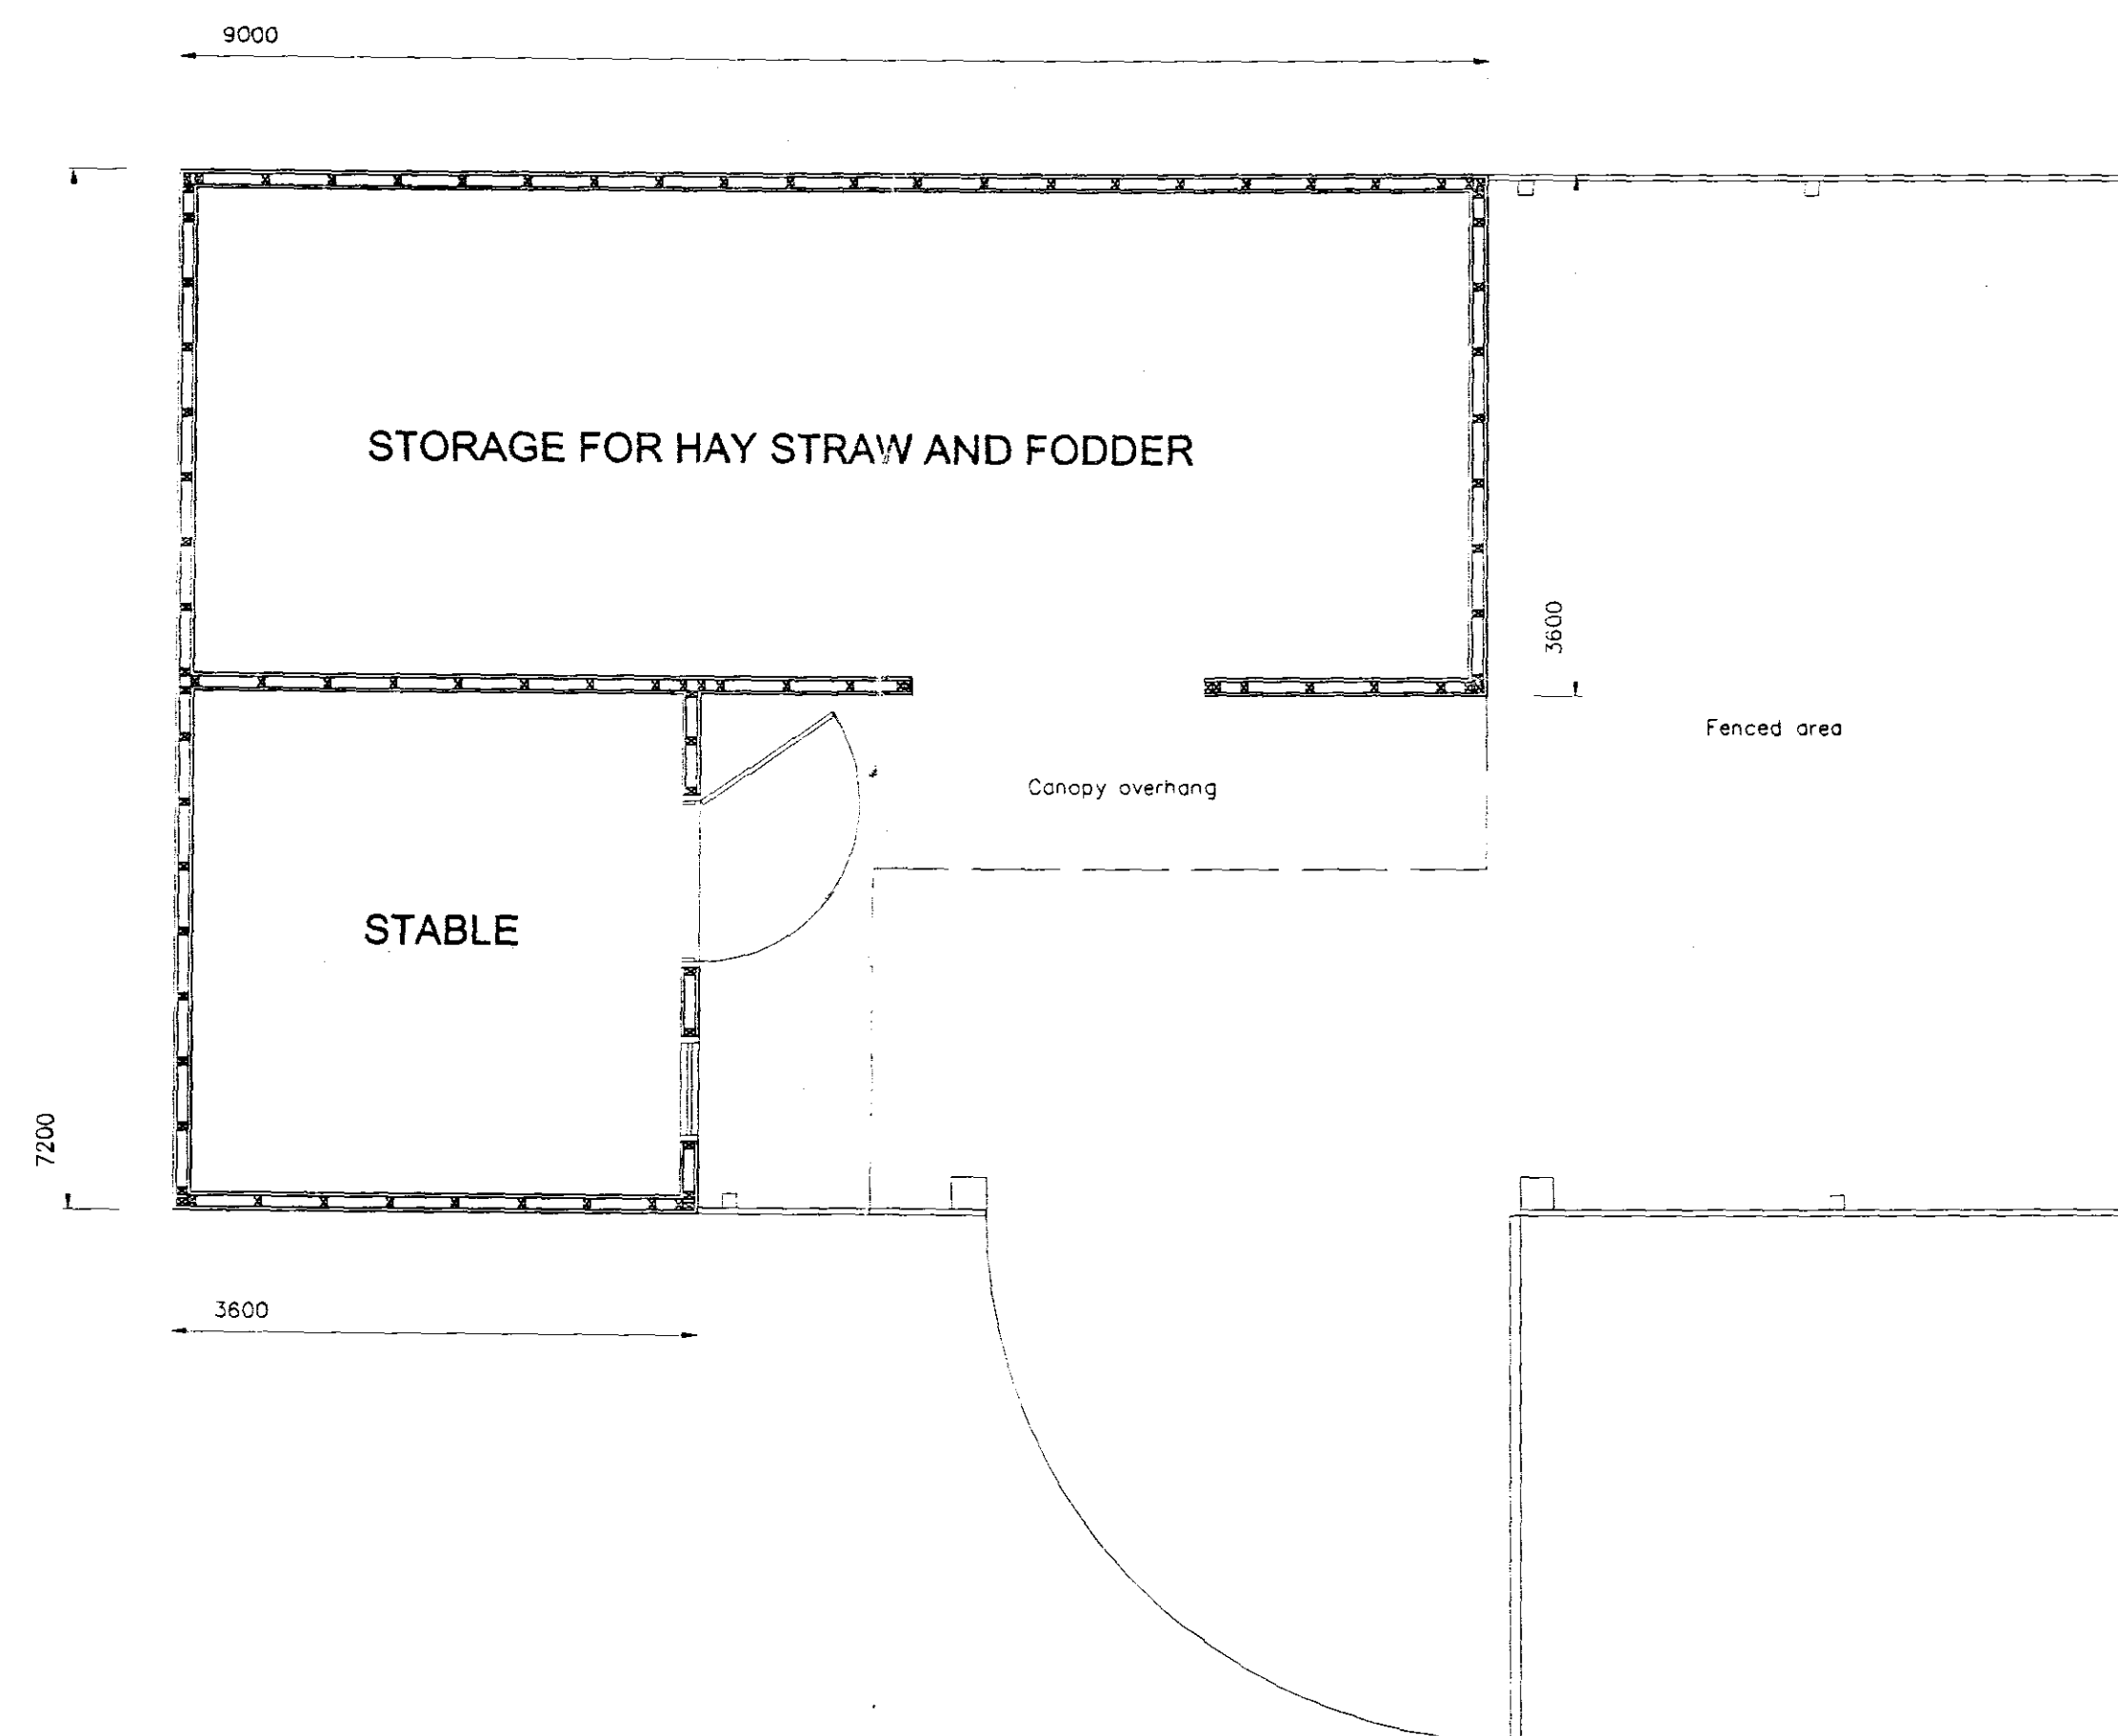


ELEVATIONS

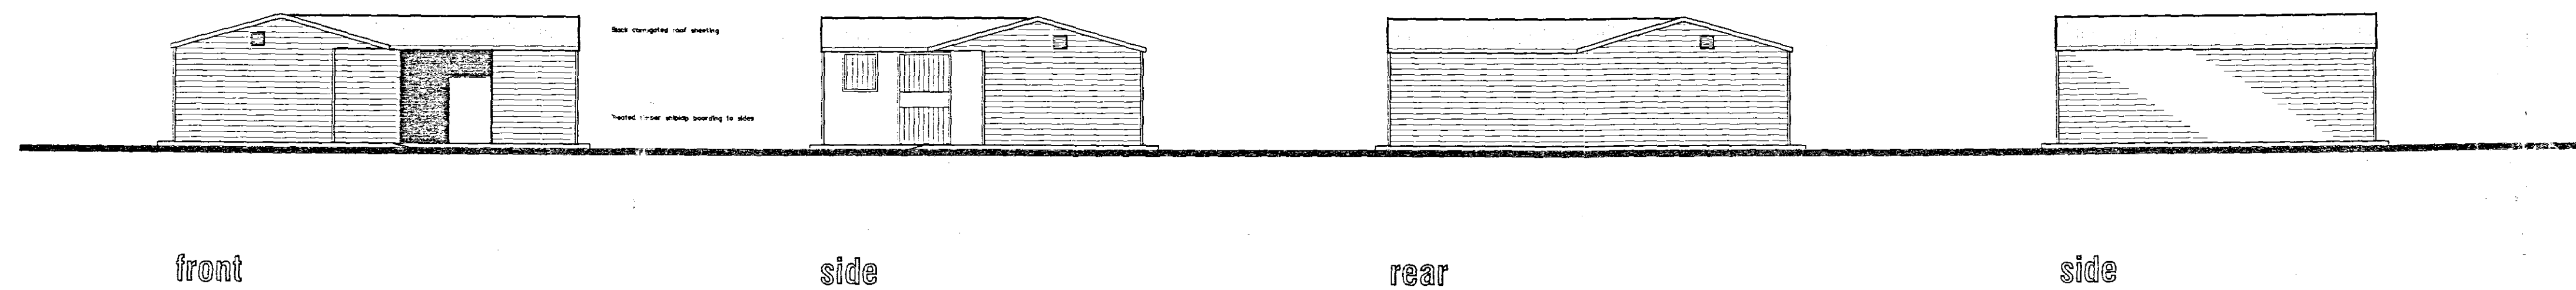

FLOOR LAYOUT PLAN

NOTE:

AMENDMENTS

A
01 MAR 2005
Ref: 280/05

L. A. Building Design
Architectural and Surveying Practice
55 Hannam Boulevard
Spalding
Lincolnshire PE11 1LB
Telephone/Fax: Spalding (01775) 711437

Peter S Lithgow MAIOB MBAT

Member of the Chartered Institute of Building and
Member of the British Institute of Architectural Technologists

project
Chapel House
Millbank, Fleet Fen, Spalding,
Lincolnshire, PE12 8QW

client
MRS JANET HORRY

**DETERMINED
PLAN**

drawing
GENERAL ARRANGEMENT
STABLE & STORE
Planning Drawing

date
DECEMBER 2004

scale(s)
1:100 1:50

drawn by
Peter Lithgow

job no
04/03

drawing no
07