


E L E V A T I O N S

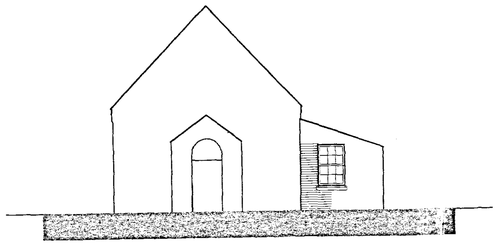


front

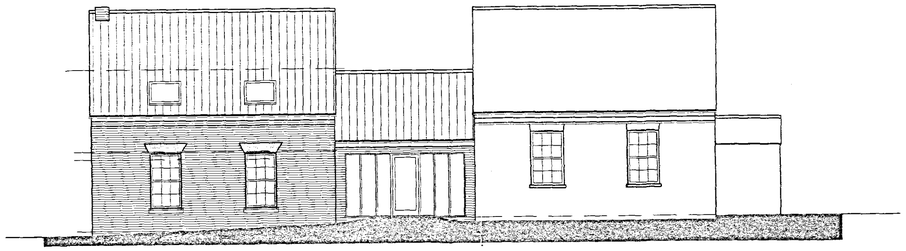


side

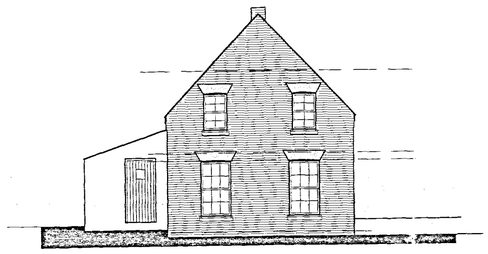

rear

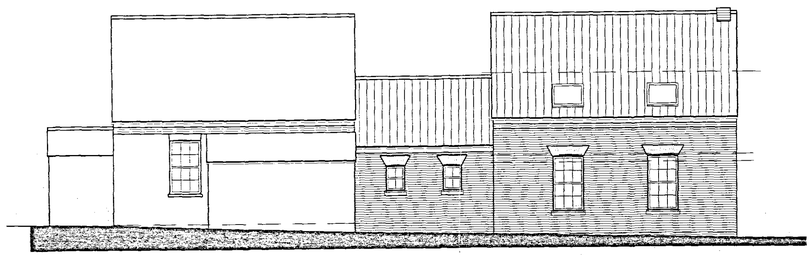

side

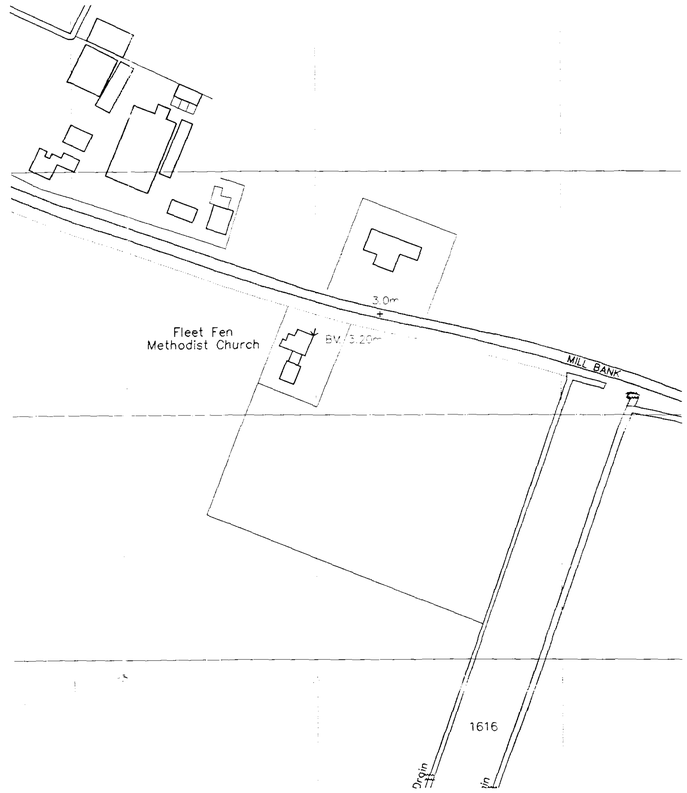

L O C A T I O N P L A N

Scale: 1:1250

REPRODUCED FROM THE ORDNANCE SURVEY 1/2500 SCALE MAP WITH THE PERMISSION OF THE CONTROLLER OF HER MAJESTY'S STATIONERY OFFICE CROWN COPYRIGHT RESERVED

AMENDMENTS

A

01 MAR 2005
2B1/05

L. A. Building Design
Architectural and Surveying Practice
55 Hannam Boulevard
Spalding
Lincolnshire PE11 1LB
Telephone/Fax: Spalding (01775) 711437

Peter S Lithgow MCIOB MBIAT
Member of the Chartered Institute of Building and
Member of the British Institute of Architectural Technologists

project
Chapel House
Millbank, Fleet Fen, Spalding,
Lincolnshire, PE12 8QW

client
MRS JANET HORRY

DETERMINED PLAN

drawing
ELEVATIONS, BLOCK AND LOCATION PLANS
Extension and Conversion of Existing Chapel to Form Dwelling
Planning Drawing

date	scale(s)
DECEMBER 2004	1:100 1:500 1:1250
drawn by	checked
Peter Lithgow	
job no	drawing no
04/03	05