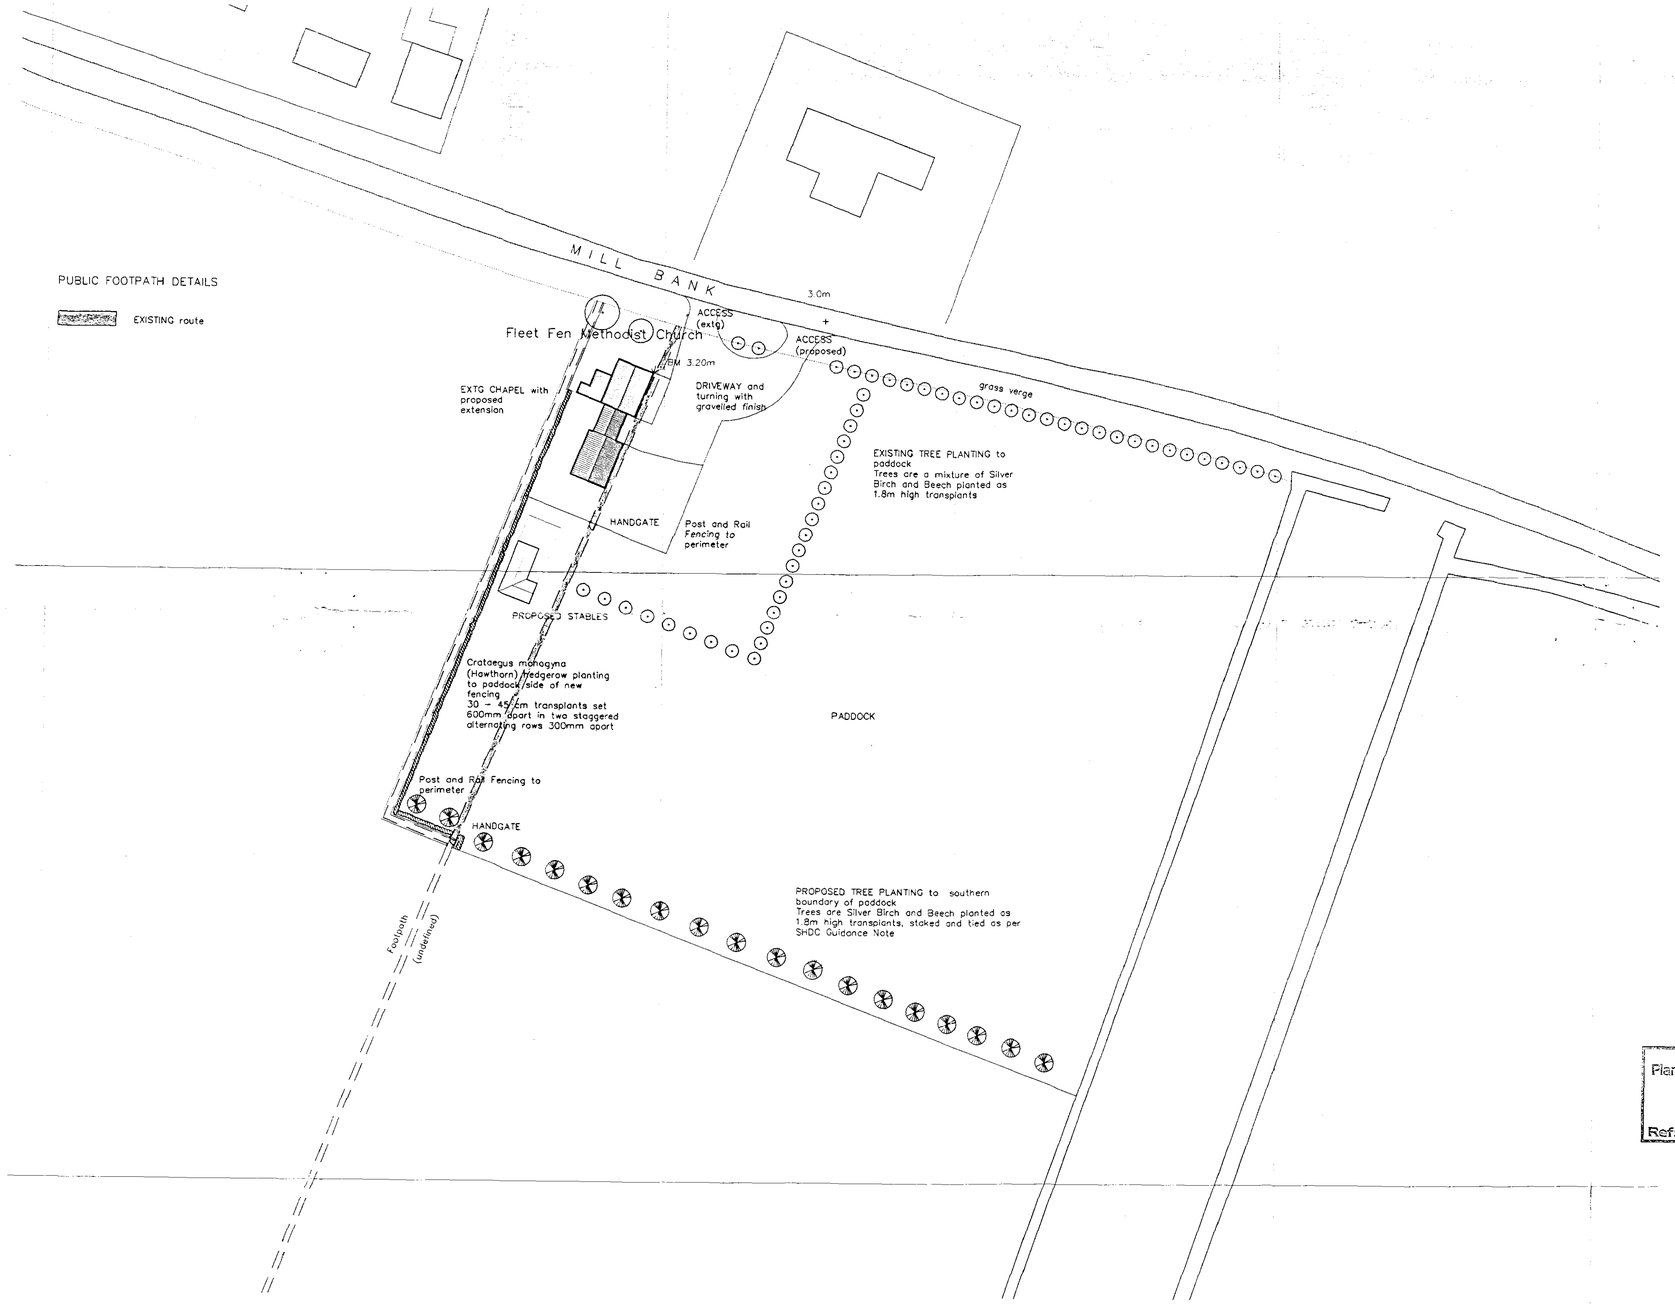


BLOCK PLAN Scale: 1:500

AMENDED PLAN
Ref. A1

AMENDMENTS

A 05.04.05 Block Plan amended to show extg Public Footpath
B 11.04.05 Public Footpath indicated in existing position with handgates where paddock fencing crosses

SHDC
Planning & Development
13 APR 2005
Ref: 0281/05

DETERMINED PLAN

L. A. Building Design
Architectural and Surveying Practice
55 Hannam Boulevard
Spalding
Lincolnshire PE11 1LB
Telephone/Fax: Spalding (01775) 711437

Peter S Lithgow MCIOB MBIAT
Member of the Chartered Institute of Building and
Member of the British Institute of Architectural Technologists

project
Chapel House
Millbank, Fleet Fen, Spalding,
Lincolnshire, PE12 8QW

client
MRS JANET HORRY

drawing
BLOCK PLAN
Extension and Conversion of Existing Chapel to Form Dwelling
Planning Drawing

date	scale(s)
DECEMBER 2004	1:500
drawn by	checked
Peter Lithgow	
job no	drawing no
04/03	06B