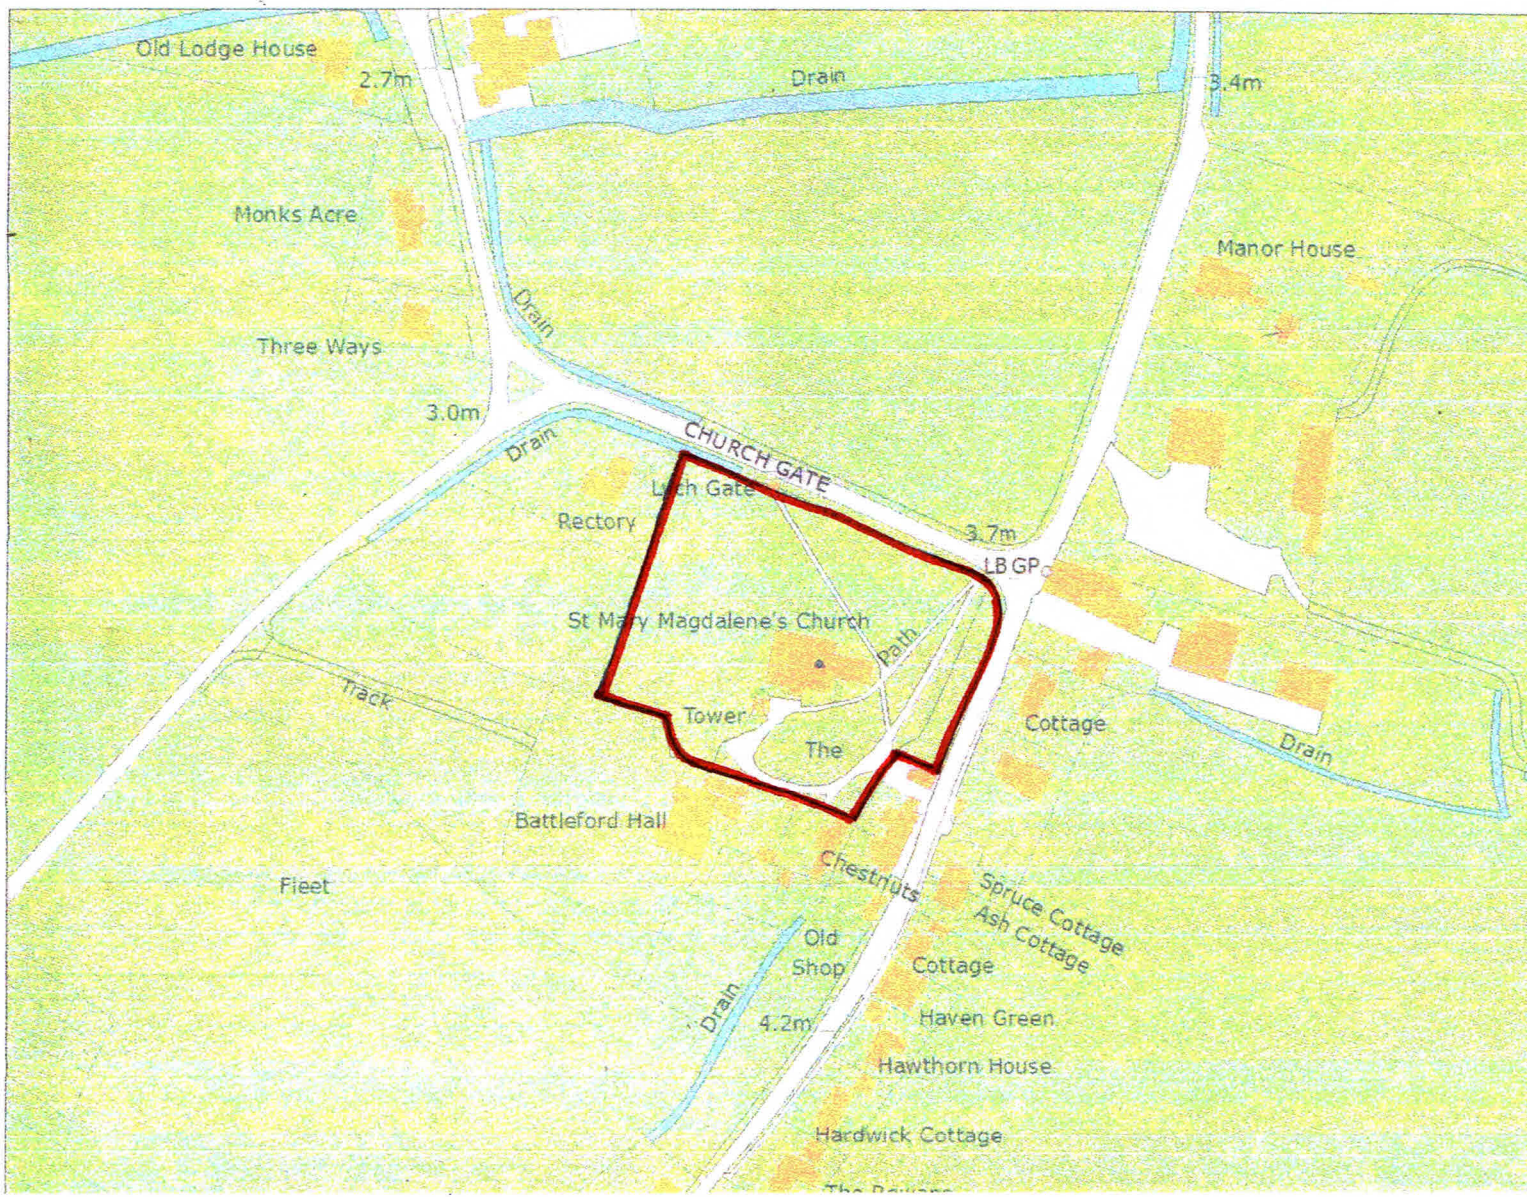


N

CHURCH OF SAINT MARY MAGDALENE FLEET

LOCATION PLAN SCALE 1:2500