
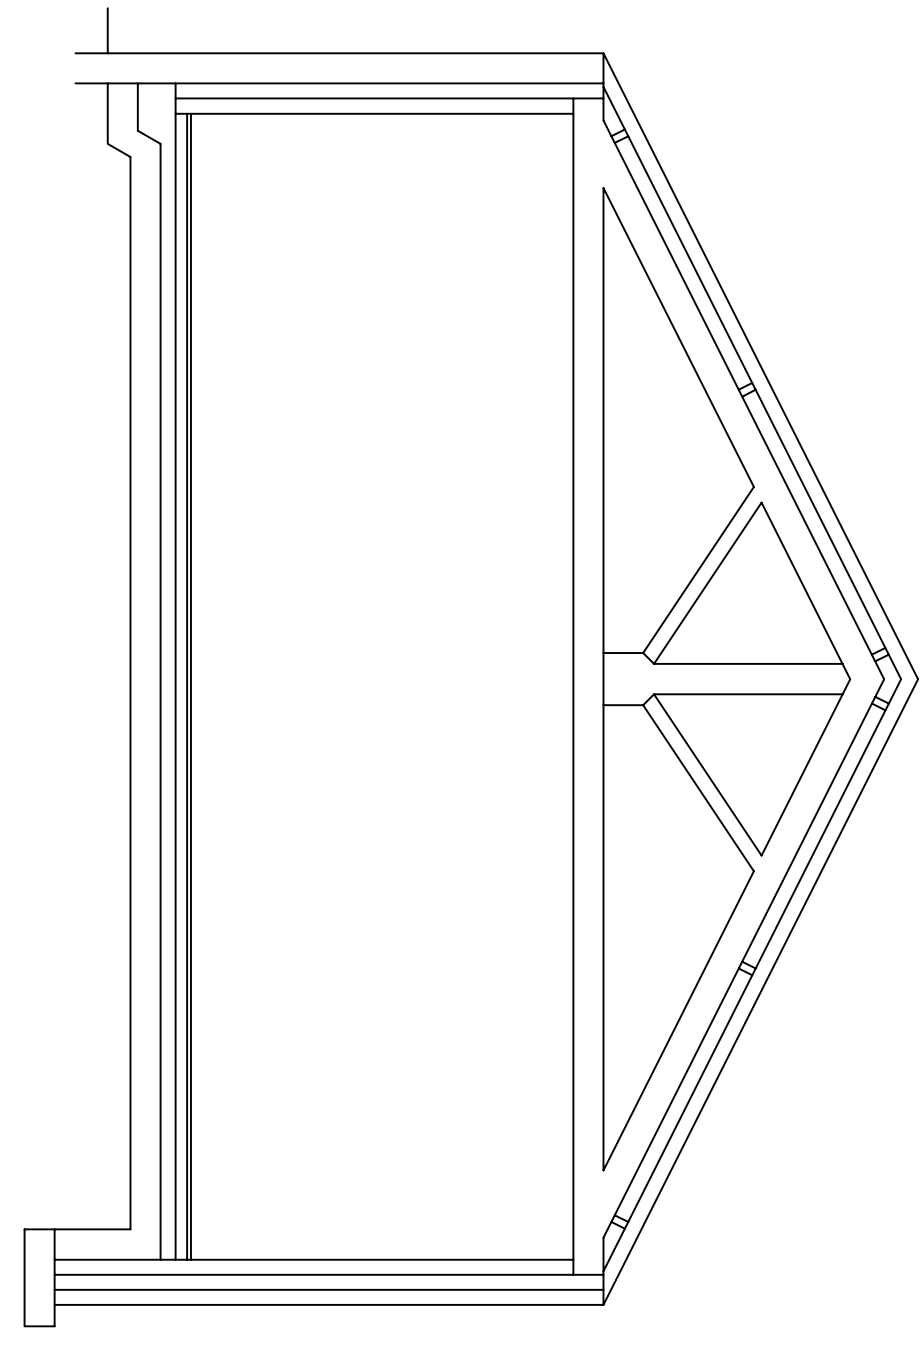
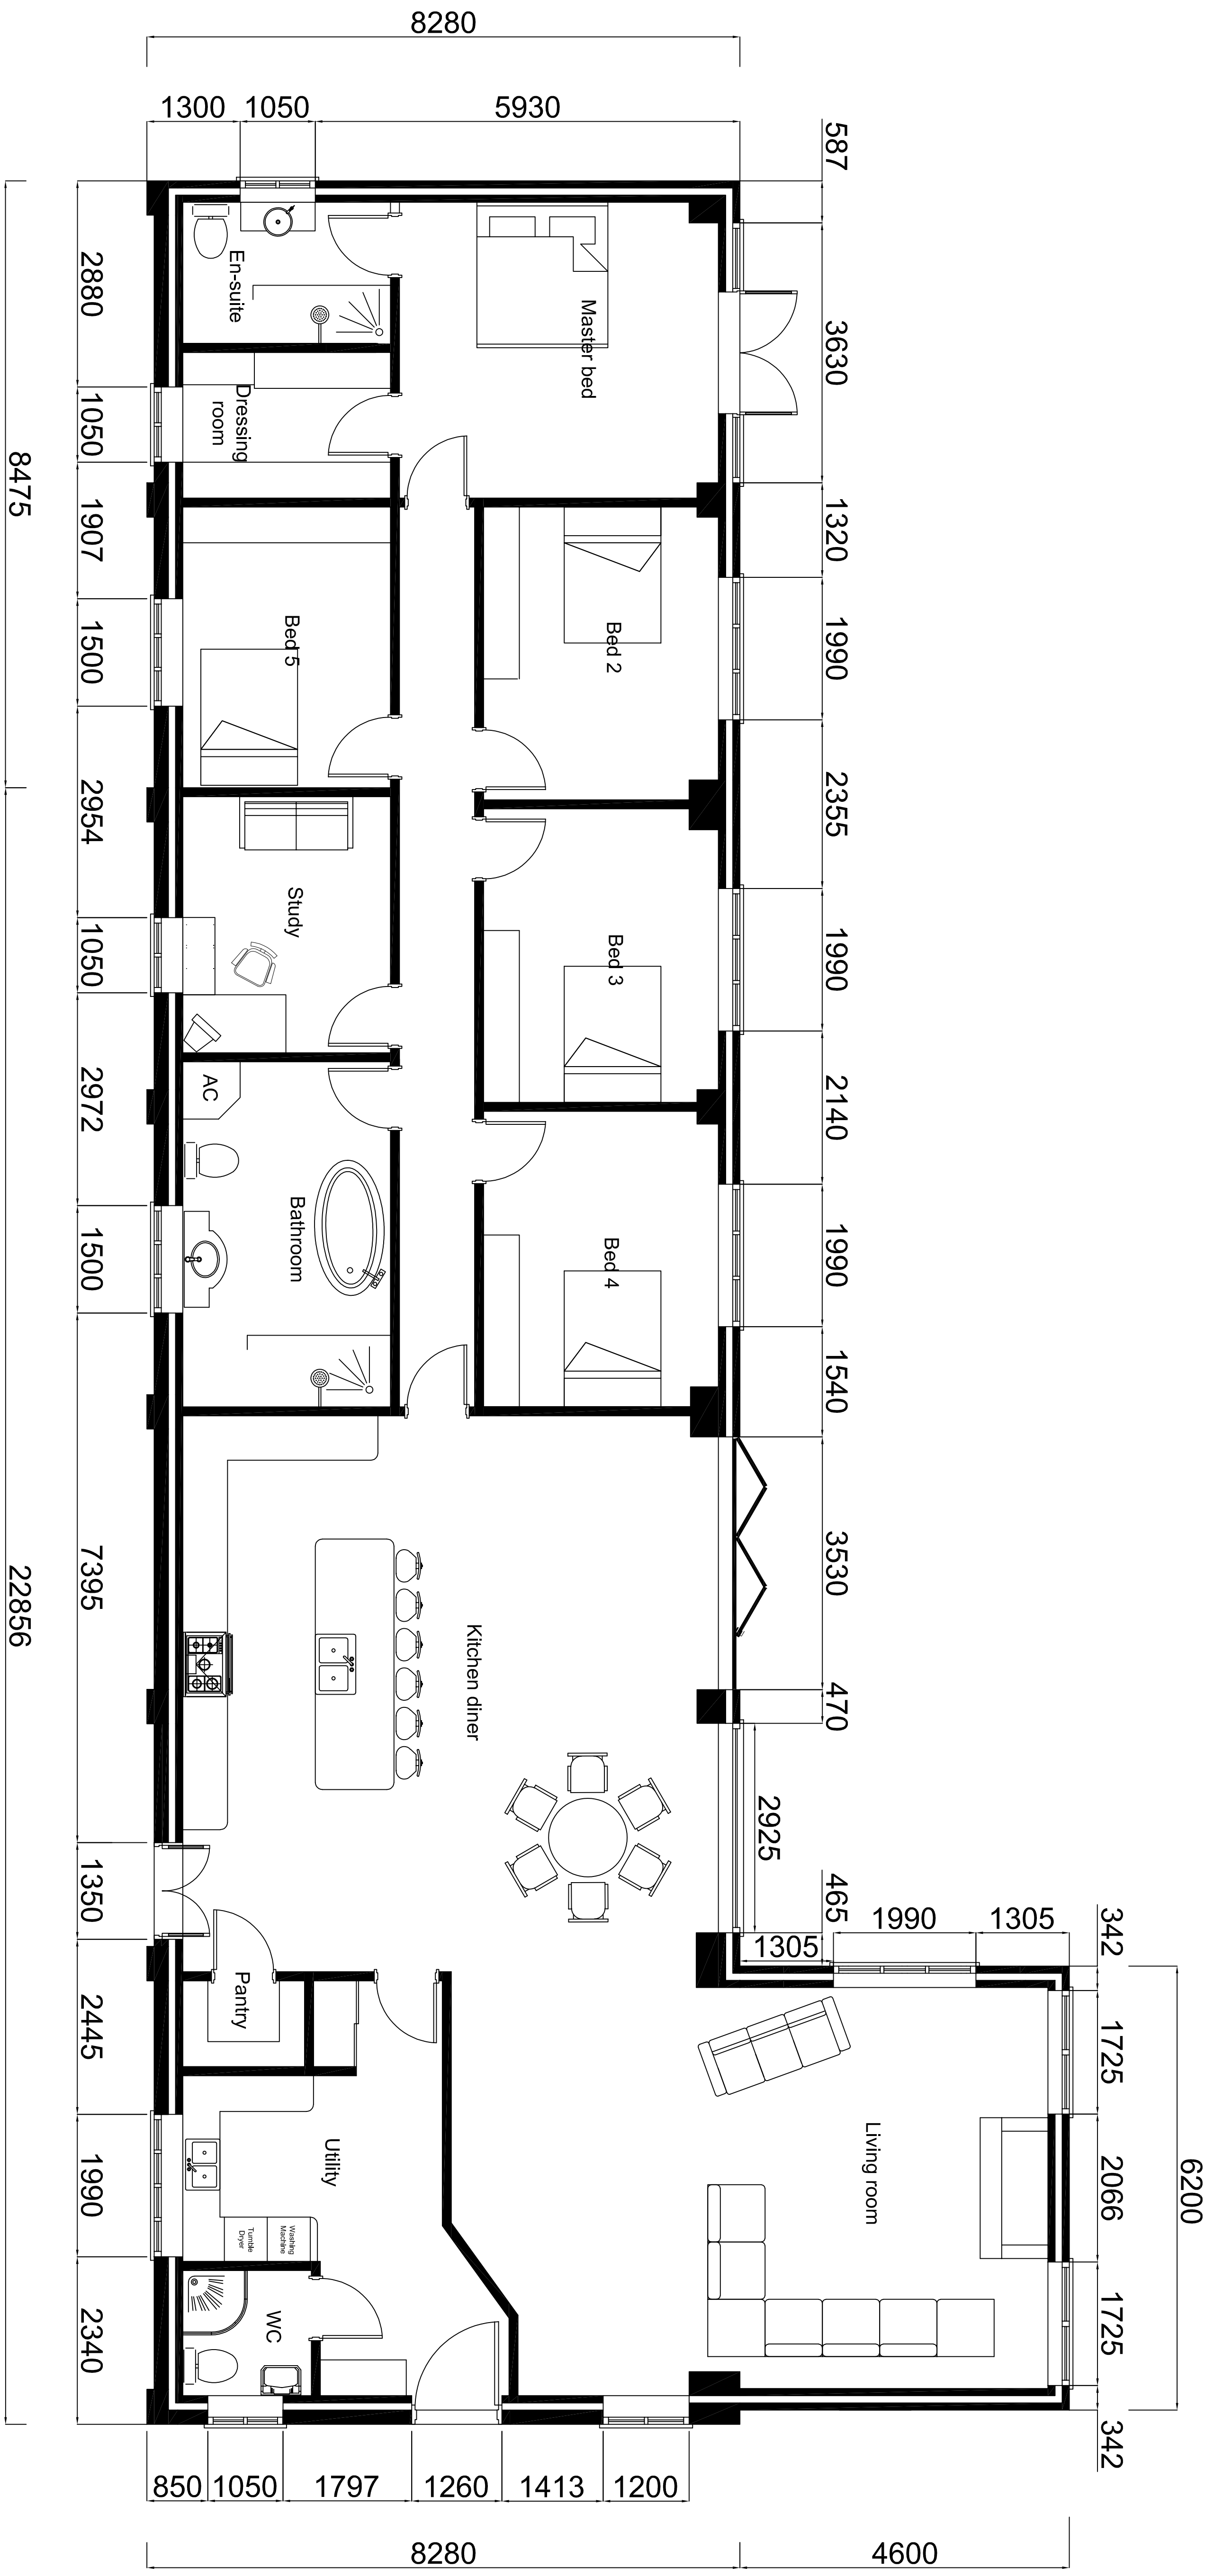
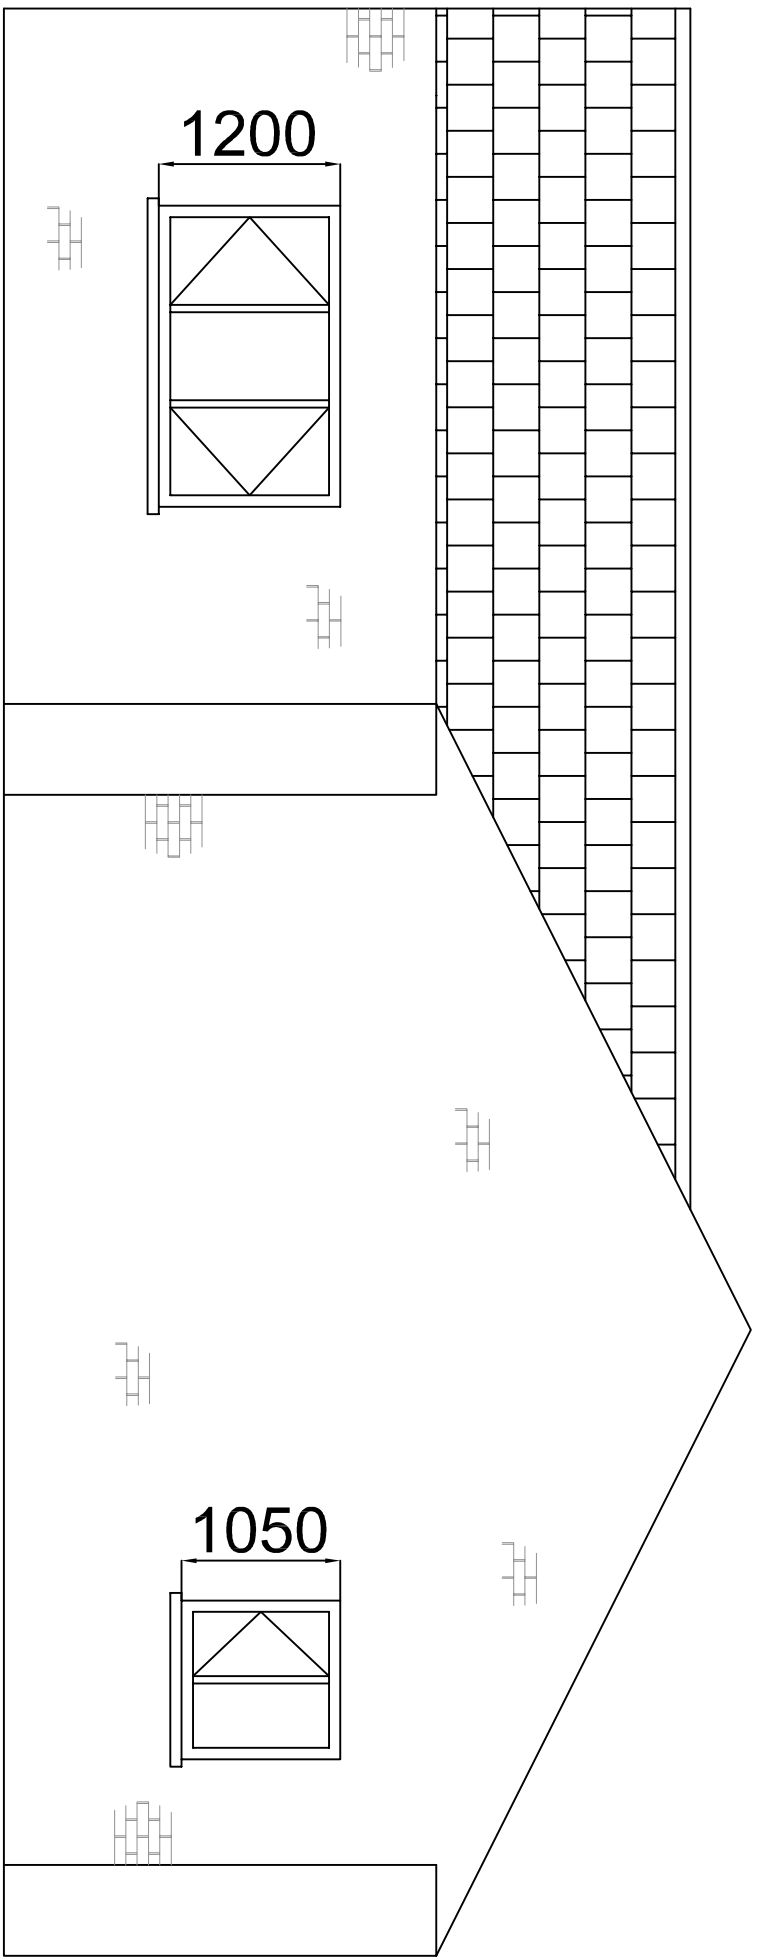
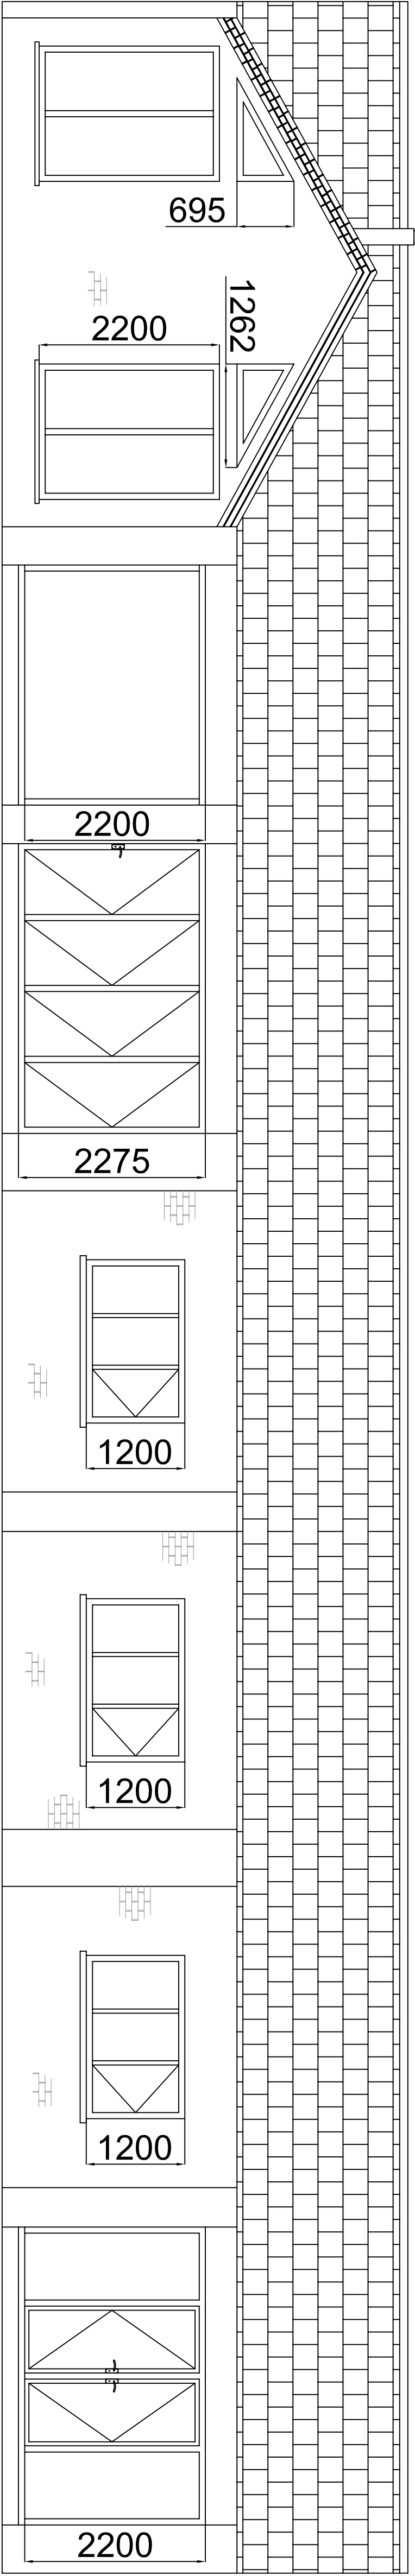
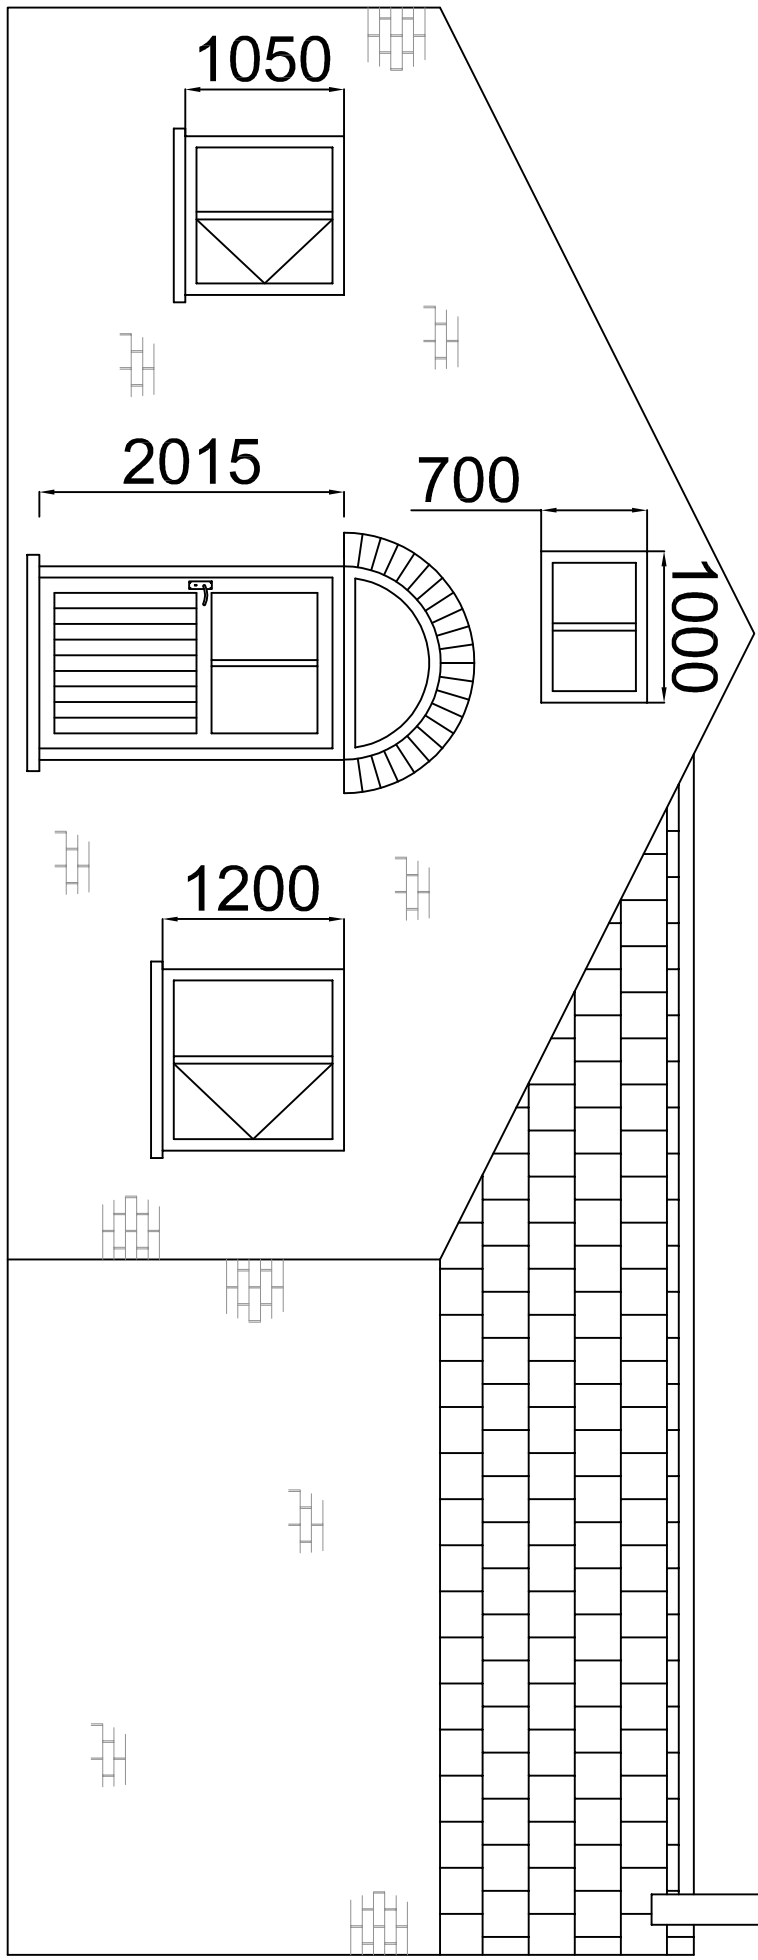


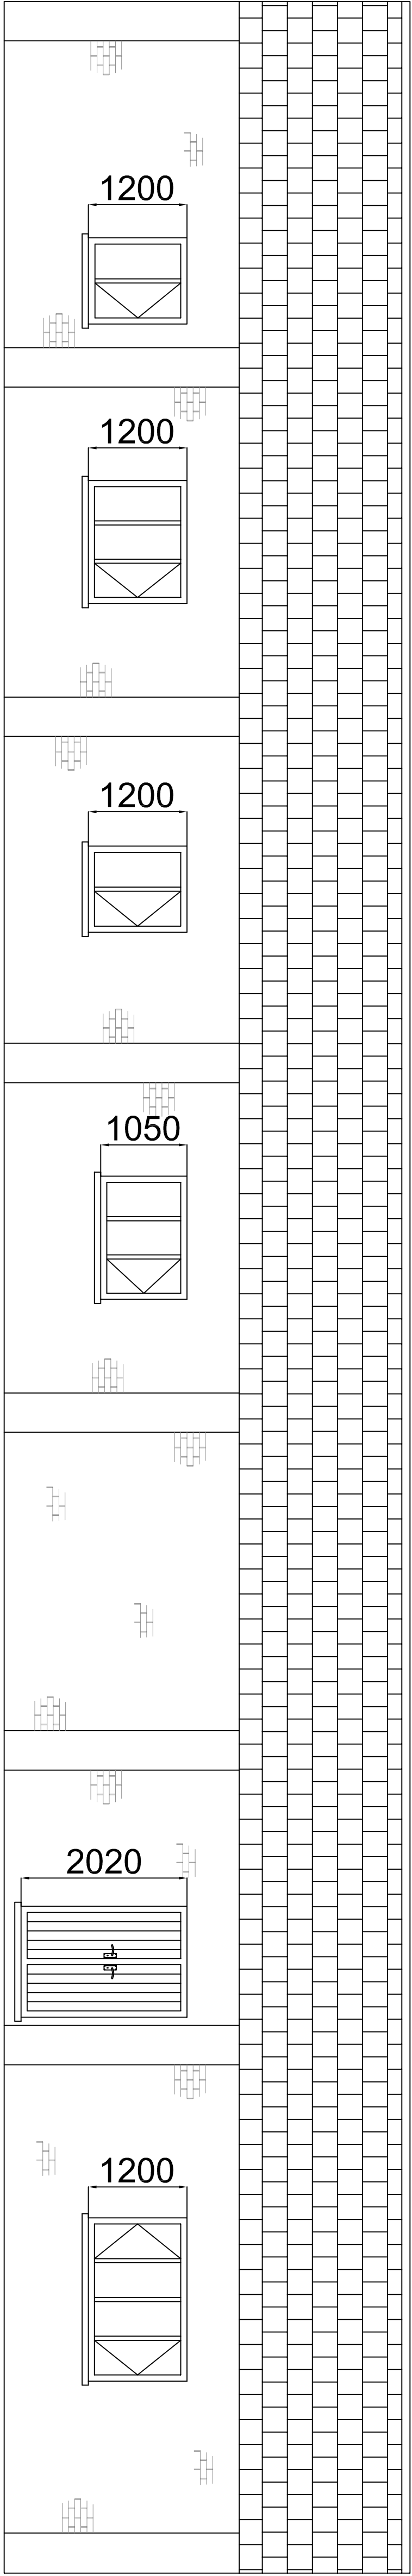

Scale 1:50 At A0