
772095/2

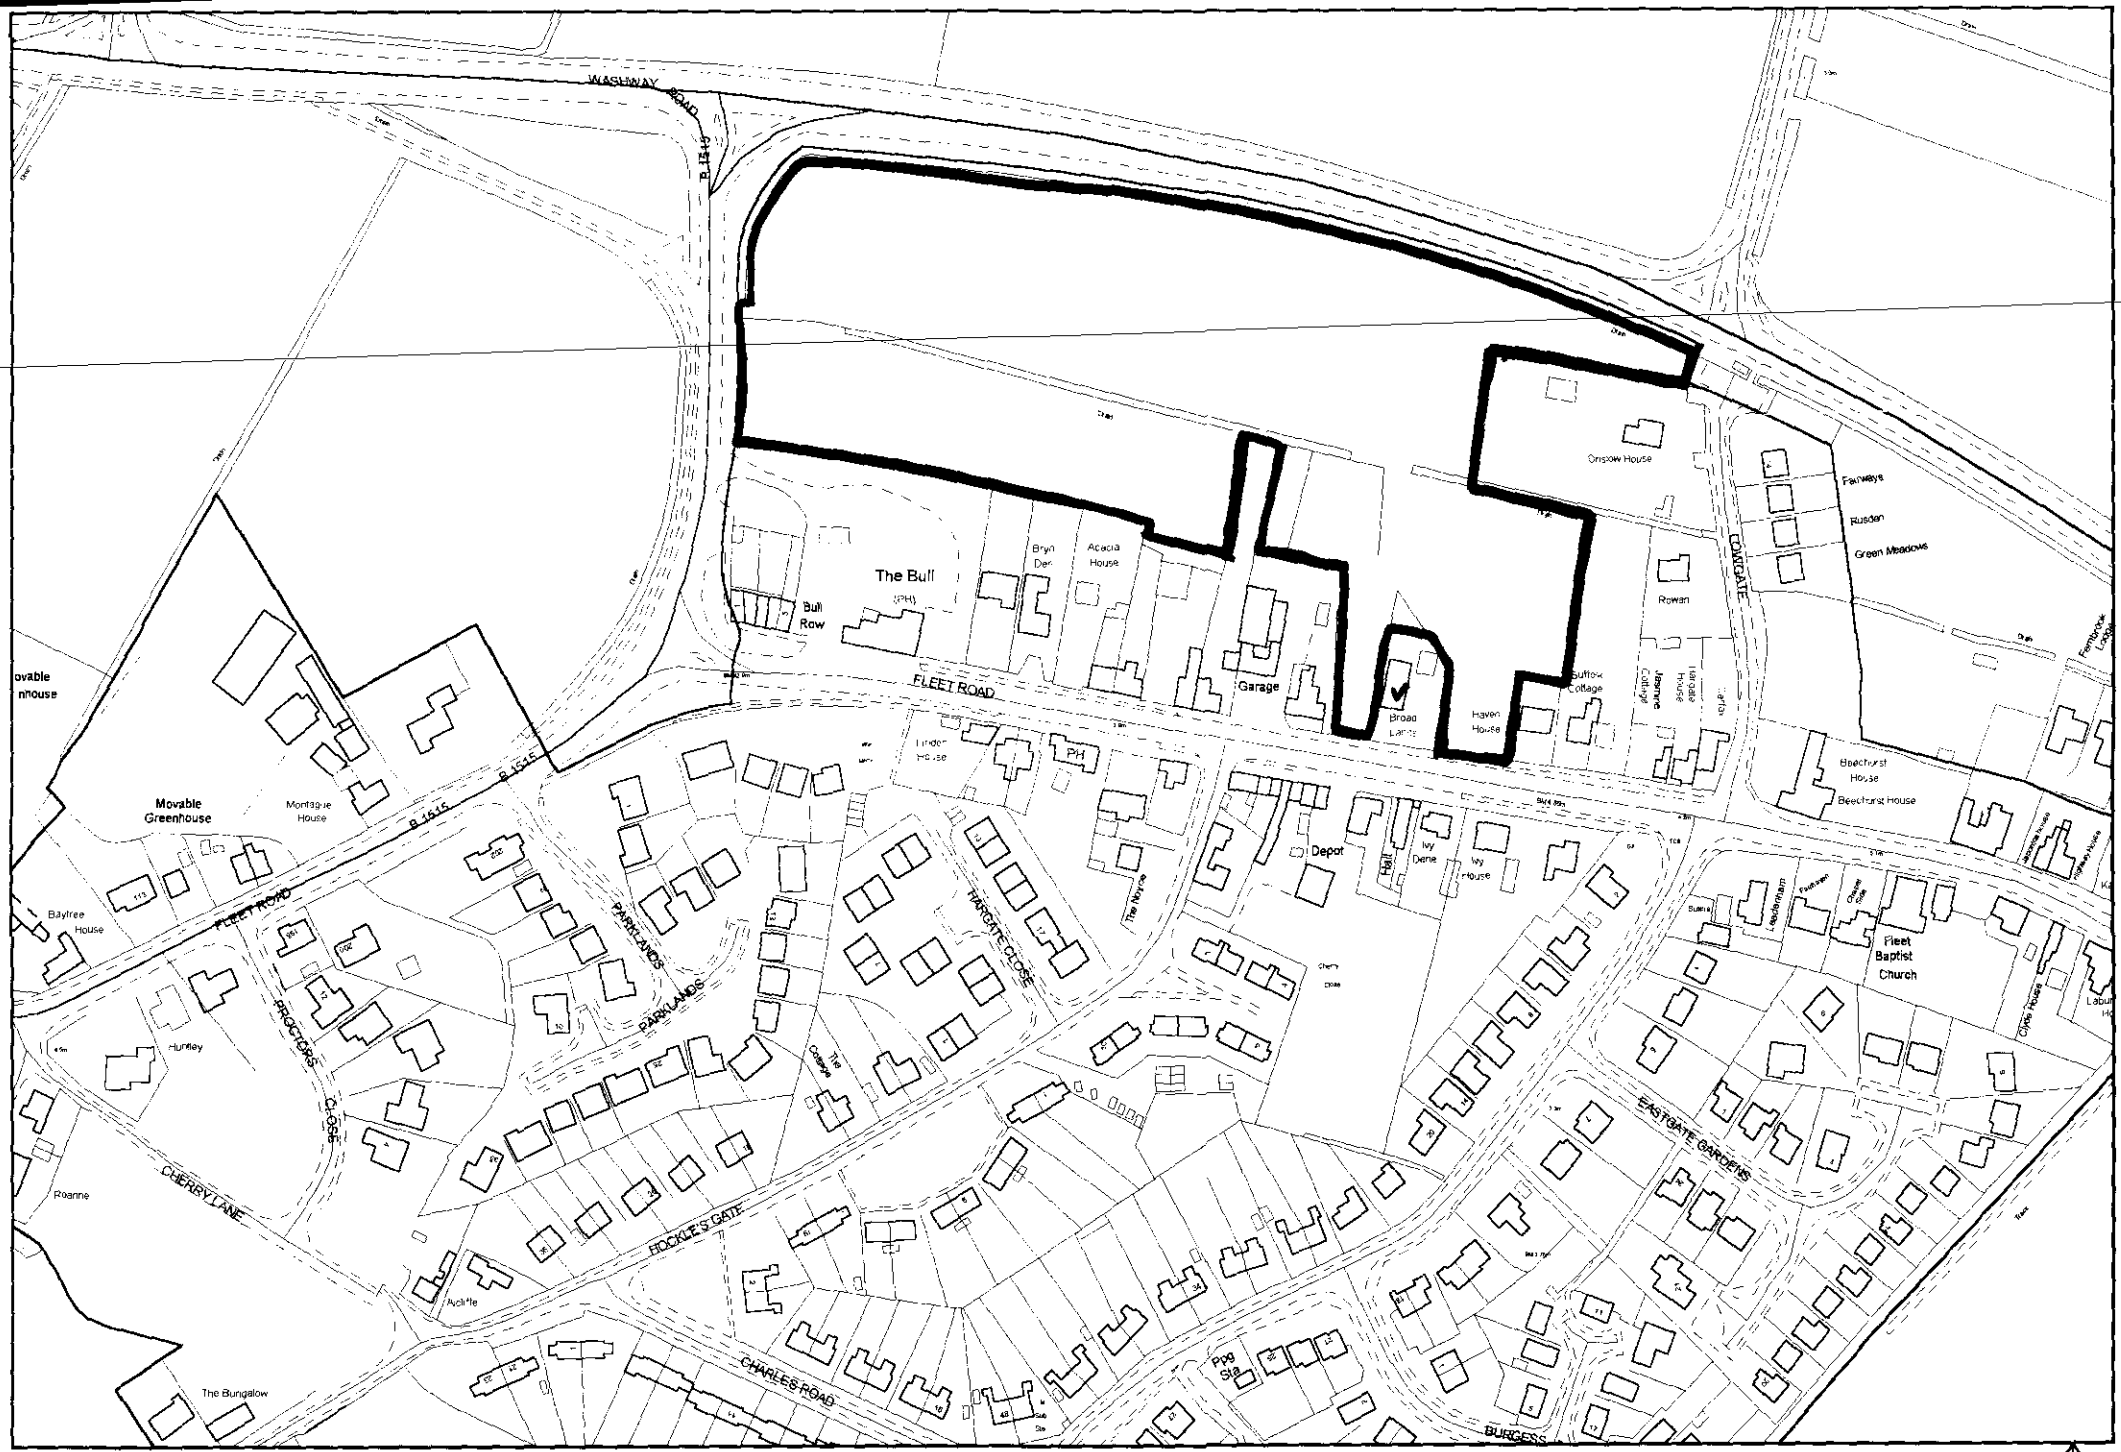

Drain
WASHWAY ROAD
A 151
SITE .
Long Acres
BM 3.43m
Mouse Cottage
The Cottage
Ballacraine
3.0m
Onslow House
Fairways
Rusden
Green Meadows
Rowan
Suffolk Cottage
Beechurst House
The Bull (PH)
Bull Row
Acacia House
Garage
Haven House
War Mem
Linden House
PH
FLEET ROAD
150mm DI
A 17
Ref. 0303/00



(C) Crown Copyright. South Holland District Council LA 079413

00

TF3925SW

1:2500

Scale
0 15 30 45 60 75 m

N