


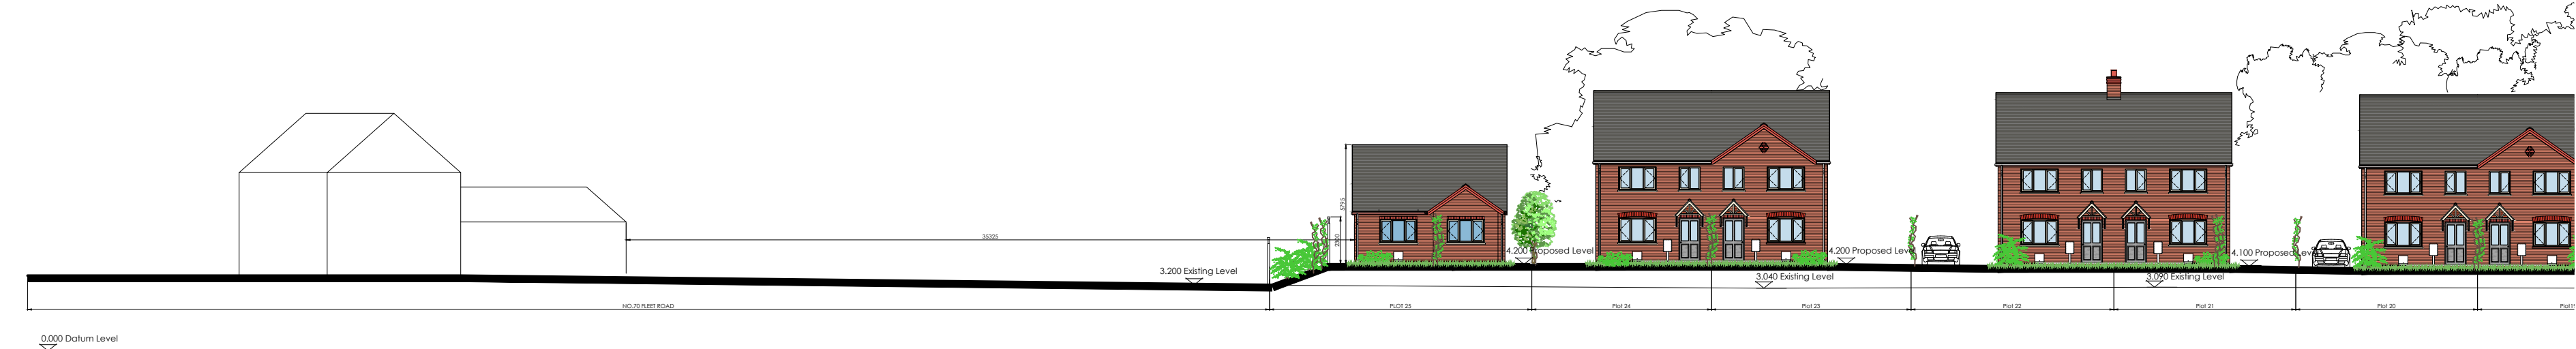

Proposed Site Section A




Proposed Site Section A - North




Proposed Site Section A




Proposed Site Section A - South

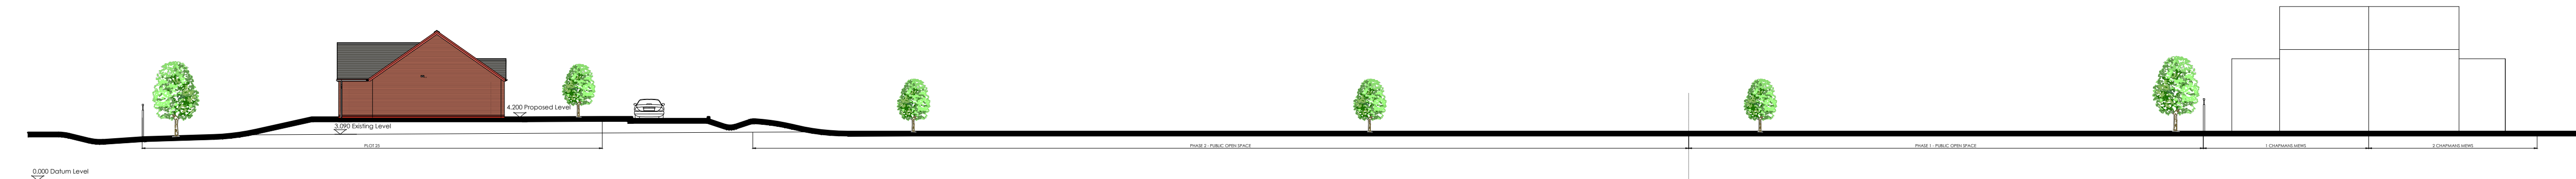

Proposed Site Section B

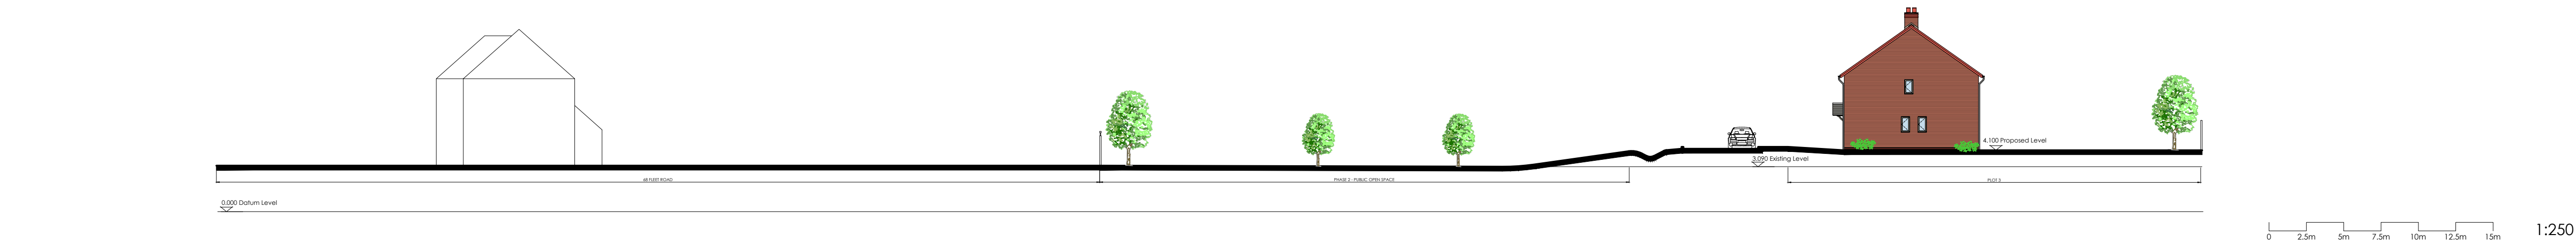


Proposed Site Section C

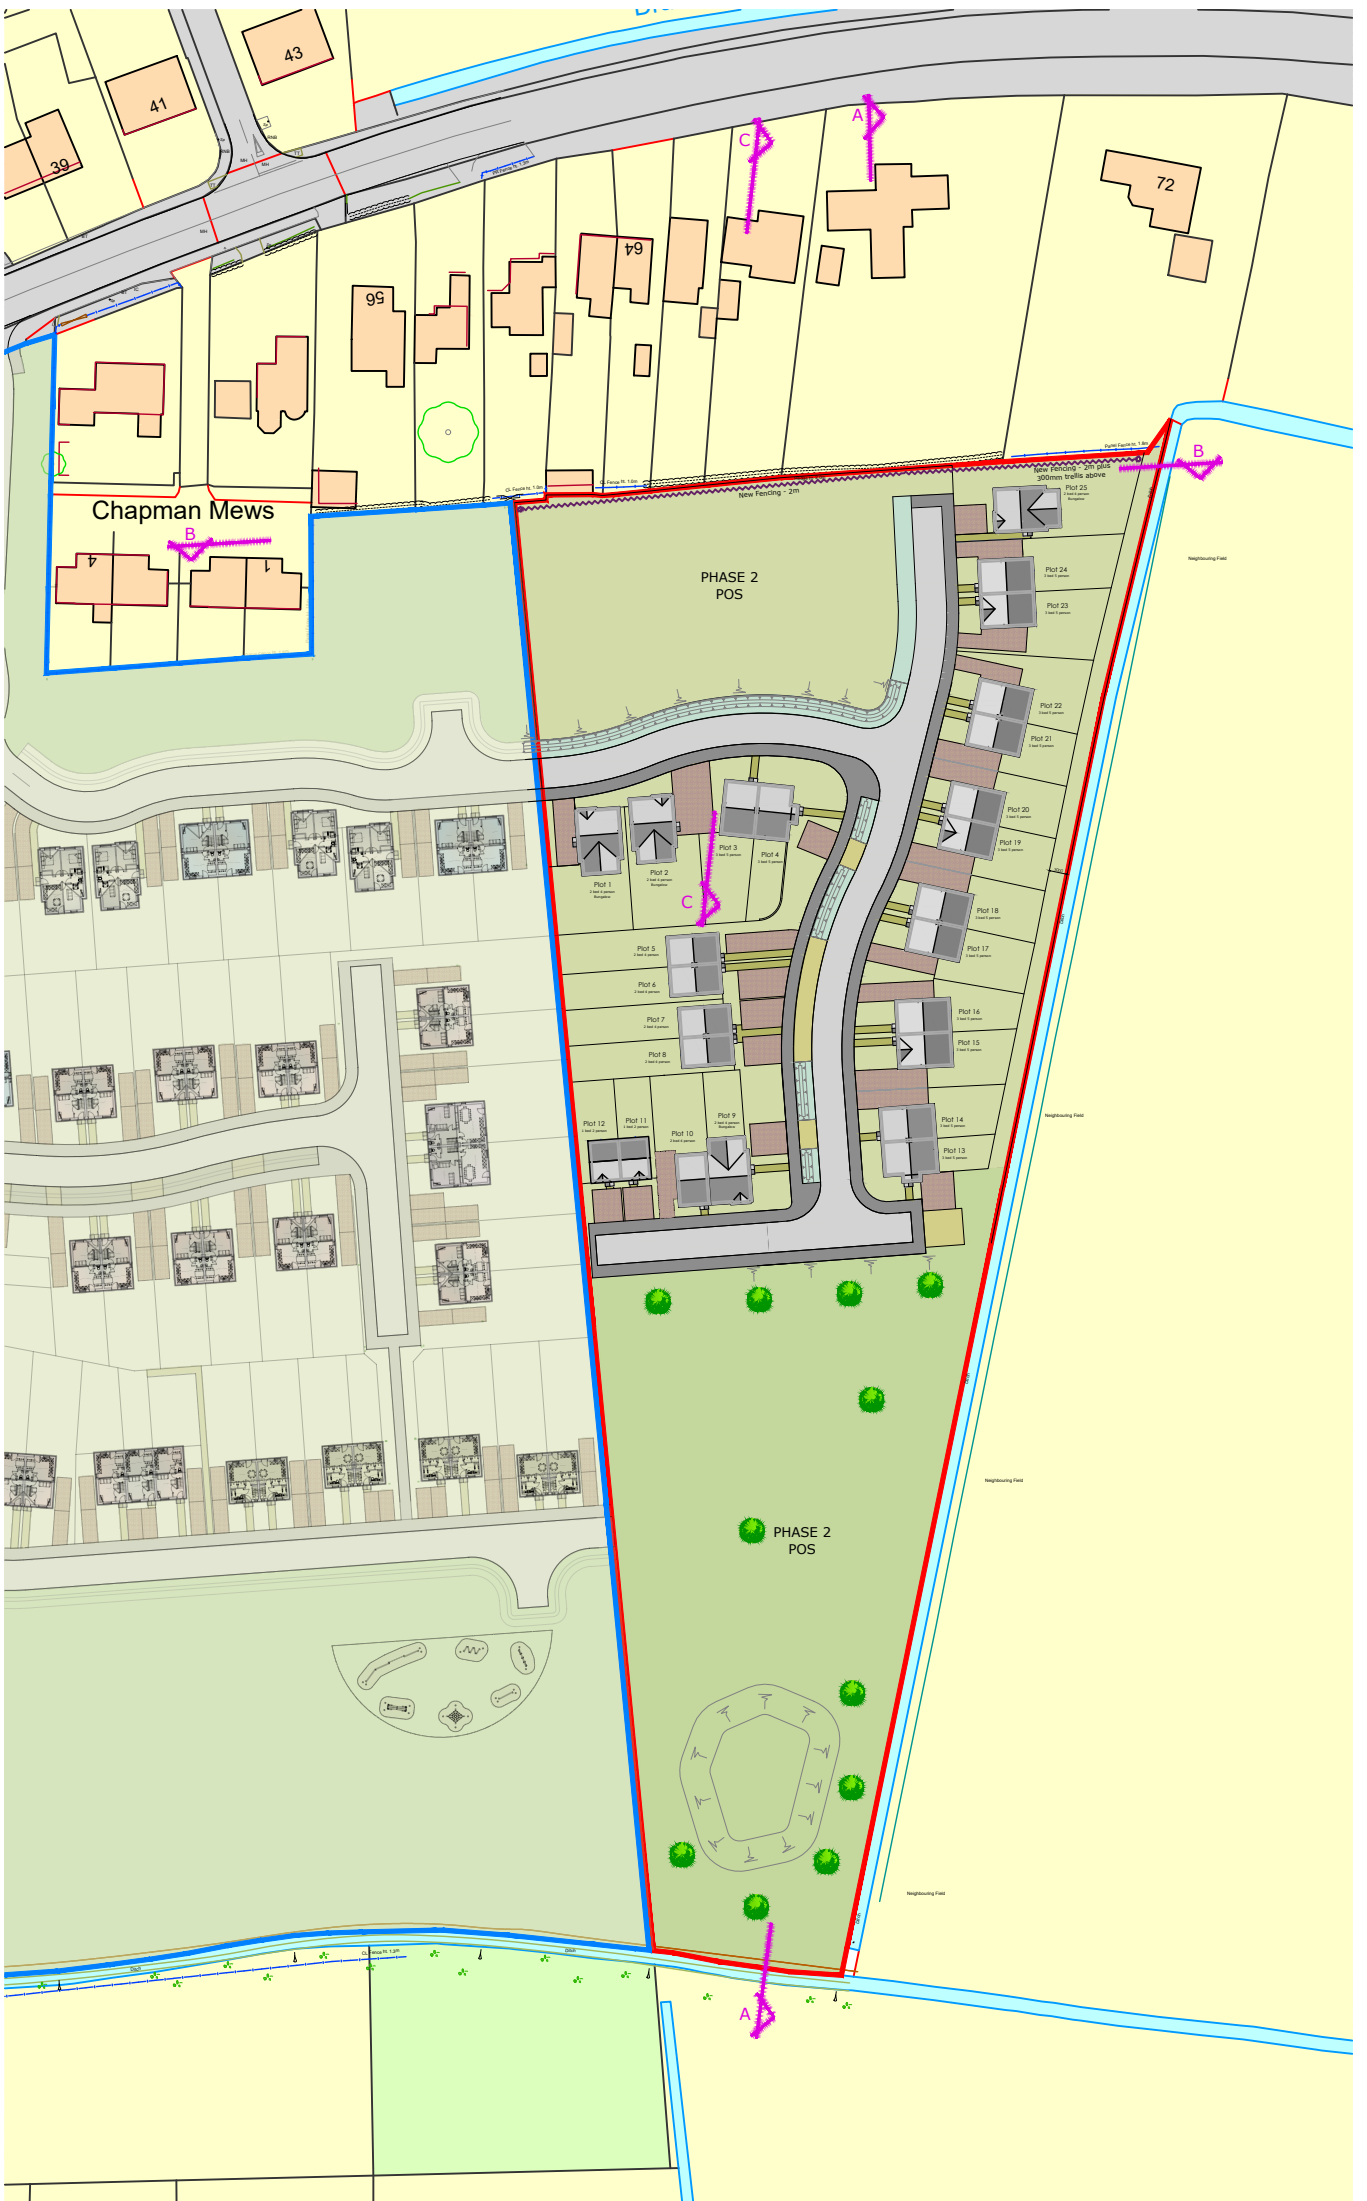

Section Key

Printed or electronic copies of this drawing can be scaled for planning purposes only. Any discrepancies with this drawing to be reported and clarified prior to commencing work on site, if in doubt - Ask.
Corporate Architecture Ltd accept no responsibility for works not undertaken fully in accordance with this drawing and relevant specifications.
Copyright © Corporate Architecture Limited

North point:

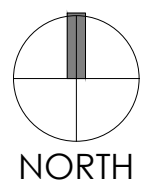

Notes:

Revision Log:				
P2	Revisions made to Plot 25 position, sections B & C added to drawing.	JA	Sept 22	
P1	Proposed & existing levels added to sections	cd	Aug 22	
Rev:	Description:	By:	Date:	

Project:
Proposed Development at
Fleet Road
Holbeach

Client:
Kaplan Property Group

Scale:
0 2.5m 5m 7.5m 10m 12.5m 15m 1:250

Drawn by:	Checked:	Date:	Paper Size:
JA	JA	Jun 22	A1

Drawing Title:
Phase 2 - Proposed Site Sections

Drawing Status:
PLANNING ISSUE

Drawing Number:	Revision Number:
5366/KP/22/006	P2

CORPORATE ARCHITECTURE LIMITED
CHARTERED ARCHITECTS

HEAD OFFICE
Venari House, 1 Timbush Way,
Market Harborough,
Leicestershire, LE16 7XY
Tel: 01858 467476

office@corporatearchitecture.co.uk
www.corporatearchitecture.co.uk