


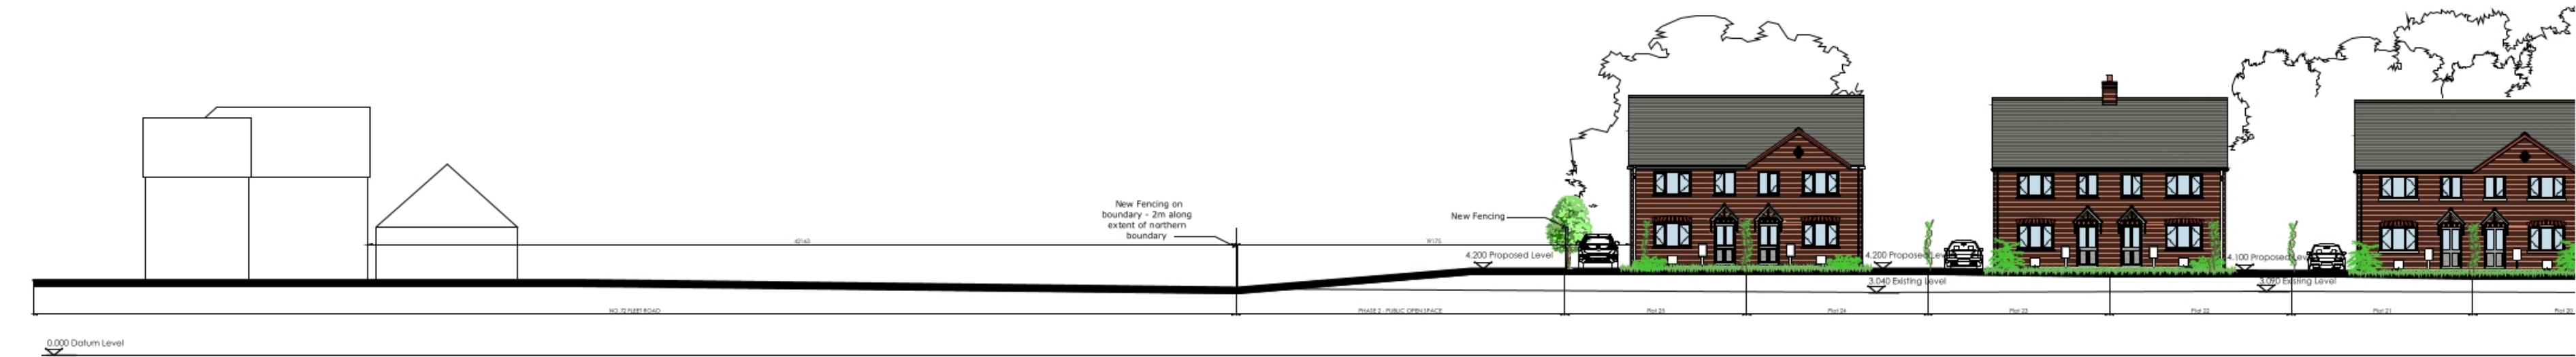

Proposed Site Section A




Proposed Site Section A - North




Proposed Site Section A



Proposed Site Section A - South

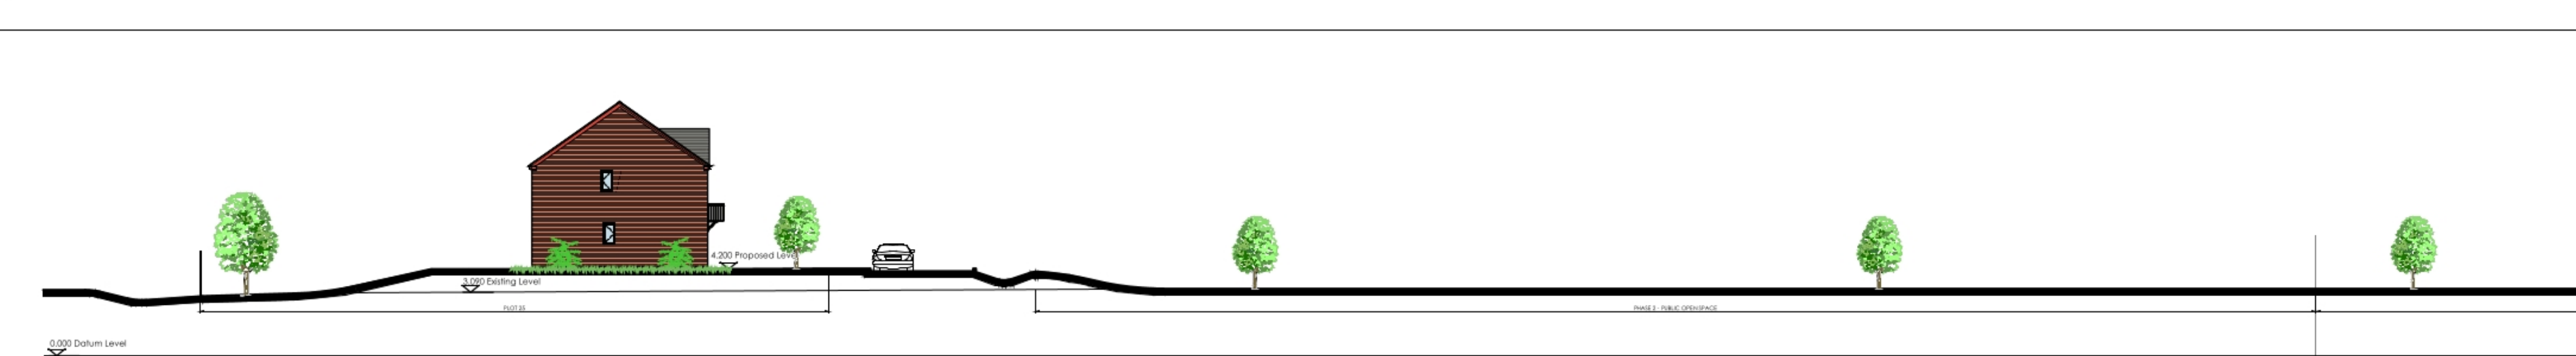

Proposed Site Section B

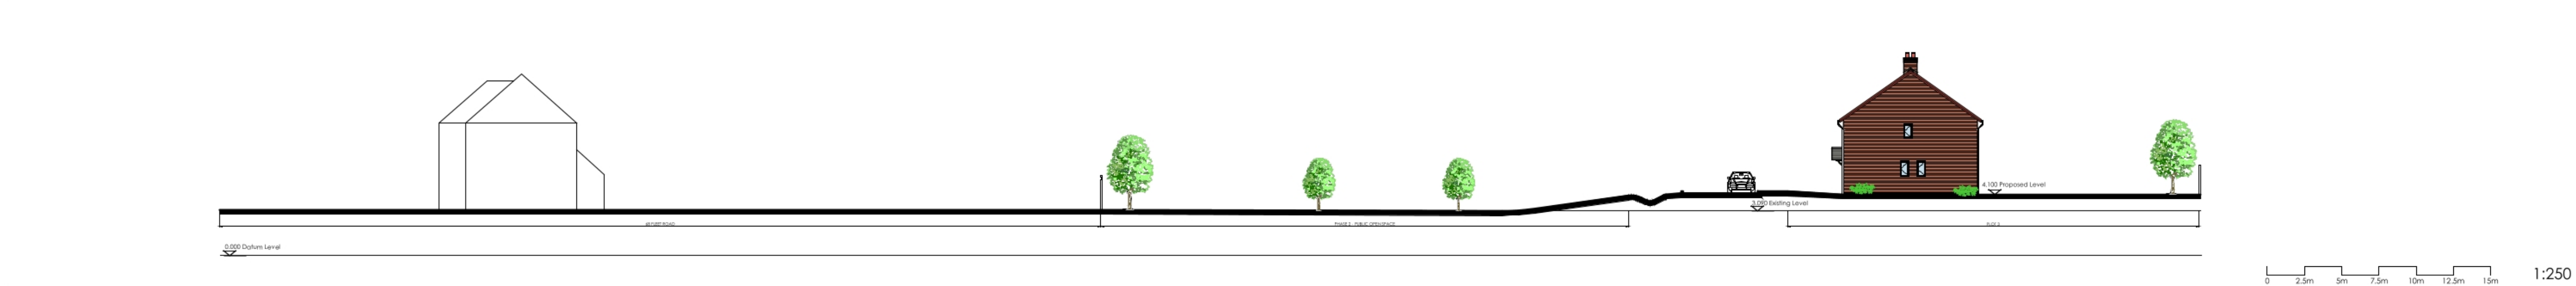

Proposed Site Section C



Section Key

Printed or electronic copies of this drawing can be scaled for planning purposes only. Any discrepancies with this drawing to be reported and clarified prior to commencing work on site, if in doubt - Ask.
Corporate Architecture Ltd accept no responsibility for works not undertaken fully in accordance with this drawing and relevant specifications.
Copyright © Corporate Architecture Limited

North point:



Notes:

Revision Log:			
P4	Updated following the housing mix change	JAE	Oct 22
P3	Northern boundary clarified	JAE	Oct 22
P2	Revisions made to Plot 25 position, sections B & C added to drawing.	JAE	Sept 22
P1	Proposed & existing levels added to sections	cd	Aug 22
Rev:	Description:	By:	Date:

Project:
Proposed Development at
Fleet Road
Holbeach

Client:
Kaplan Property Group

Scale:
0 2.5m 5m 7.5m 10m 12.5m 15m 1:250

Drawn by:	Checked:	Date:	Paper Size:
JAE	JAE	Jun 22	A1

Drawing Title:
Phase 2 - Proposed Site Sections

Drawing Status:
PLANNING ISSUE

Drawing Number:	Revision Number:
5366/KP/22/006	P4

---Drawing Sheet Images Copyright © JAE, JAE, JAE, JAE, JAE---

CORPORATE ARCHITECTURE LIMITED
CHARTERED ARCHITECTS

HEAD OFFICE
Venart House, 1 Trimbush Way,
Market Harborough,
Leicestershire, LE16 7XY
Tel: 01858 467476

office@corporatearchitecture.co.uk
www.corporatearchitecture.co.uk