



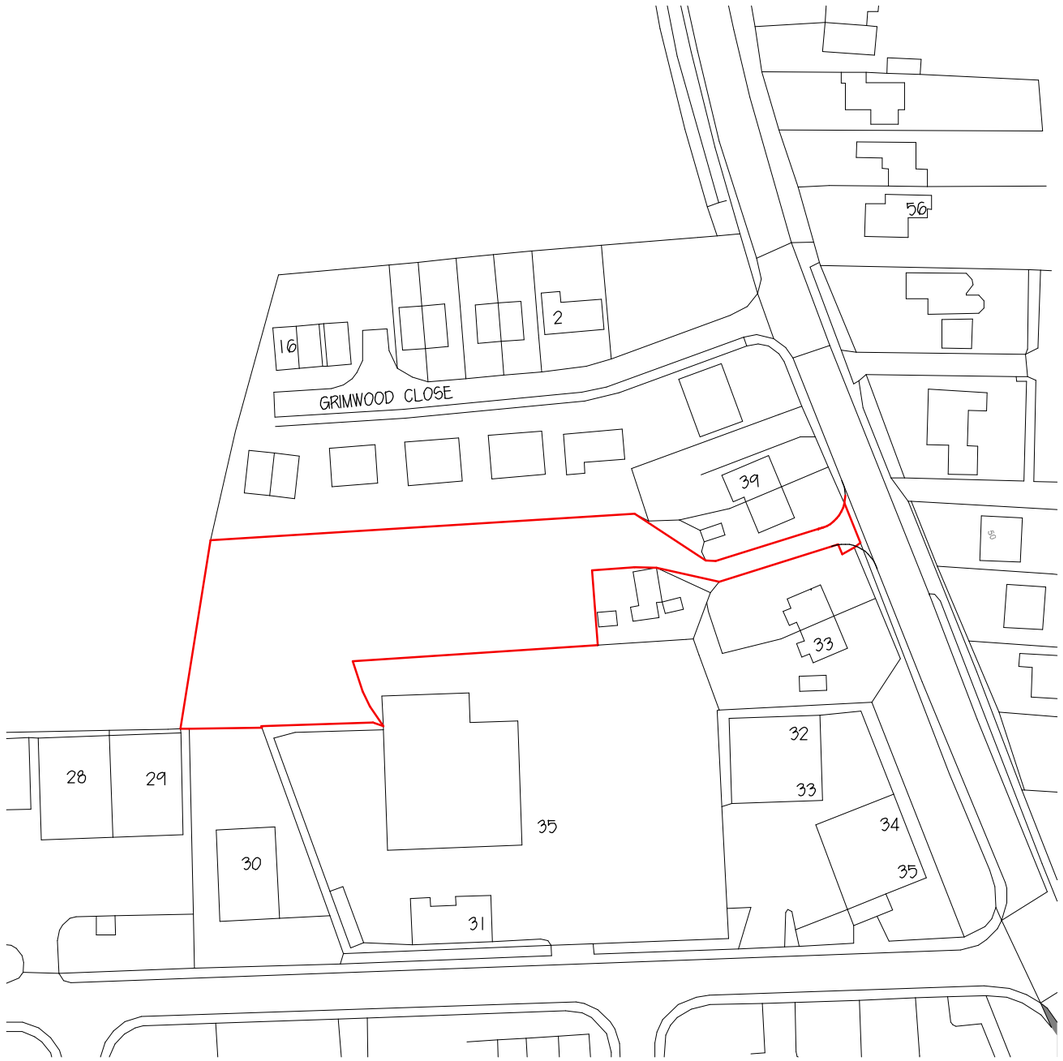

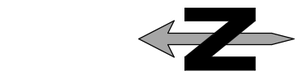

Scale 1-1250

PROJECT
Proposed Housing Development at
37 Fleet Road Fleet PE12 8 LA

For Mr M Ash OF GEM MIX

DRAWING TITLE.
LOCATION PLAN

SCALE 1:1250	
DATE MAY 2019	DRAWN BY. S.Andrews

JOB No.	PLOT No.	SHEET	REV
SA/MA/04/20		SA PP04	

Tel: M: 07713003441
E:shayne@designandarchitectureltd.co.uk
ShayneAndrews@DesignAndArchitectureLtd.co.uk
Registered address:10a High Street, Market Deeping, PE6 8EG