


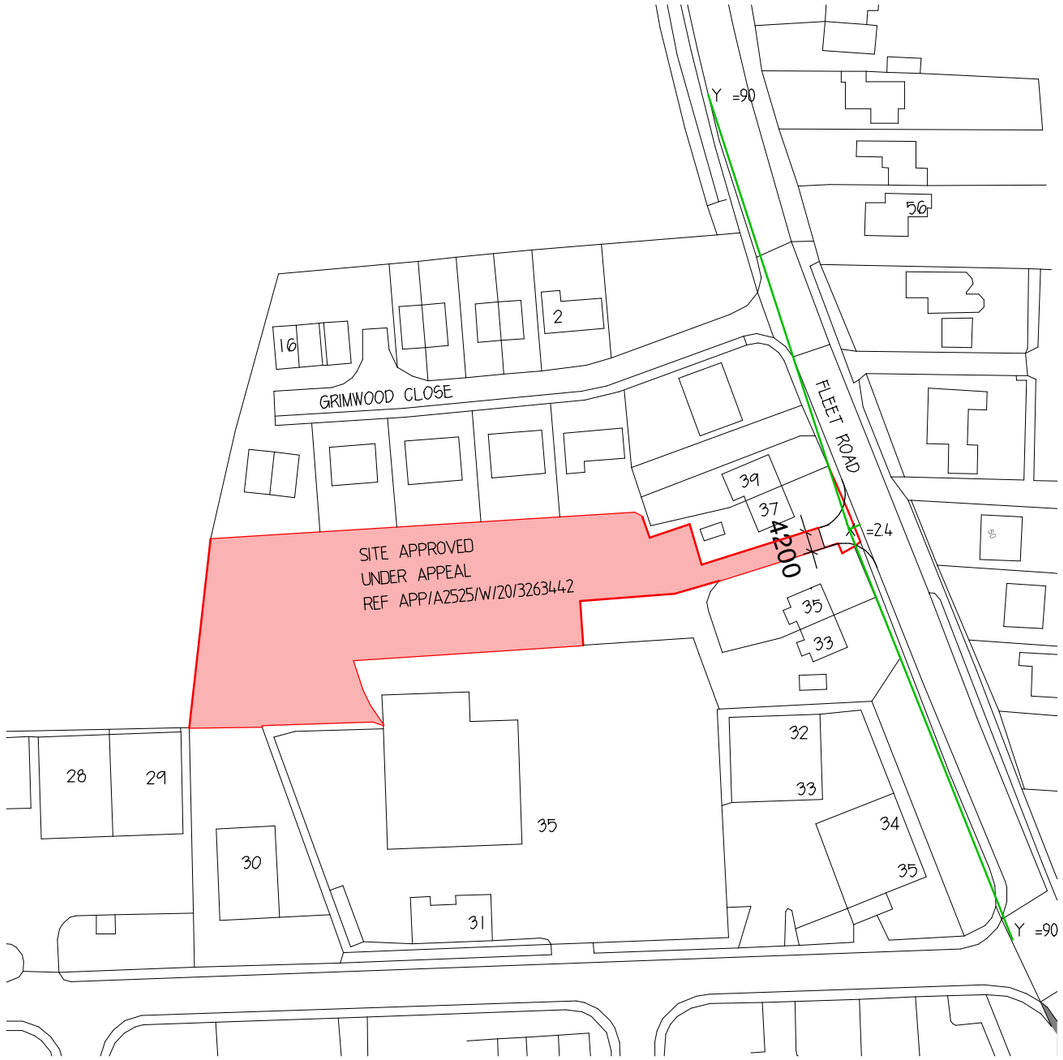

0 100

Scale 1-1250

PROJECT
Proposed Housing Development At
37 Fleet Road Fleet PE12 8LA
For Oakwood Homes Ltd

DRAWING TITLE.

SITE LINES

SCALE 1:1250	
DATE MARCH 2022	DRAWN BY. S.Andrews

JOB No.	PLOT No.	SHEET	REV
SA/MA/04/22		SA-PP-02	

Tel: M: 07713003441
E:shayne@designandarchitectureltd.co.uk
ShayneAndrews@DesignAndArchitectureLtd.co.uk
Registered address:10a High Street, Market Deeping, PE6 8EO