

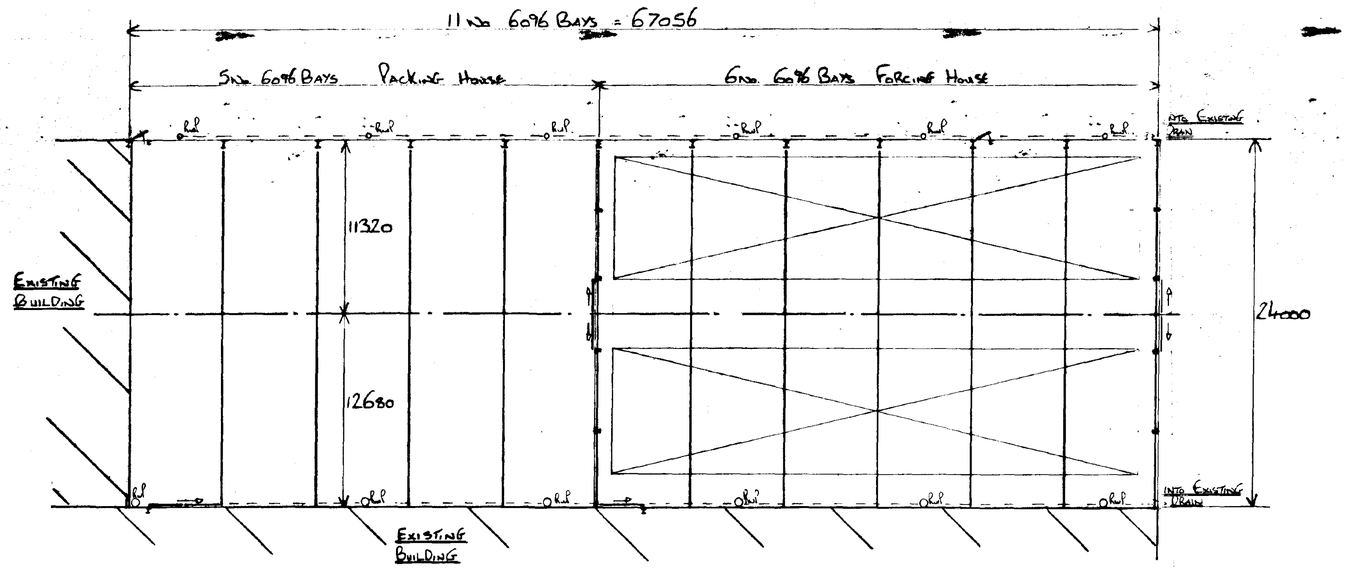


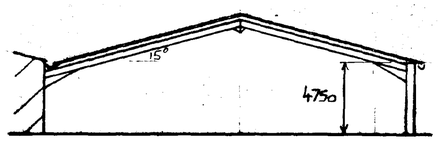


Typical Section Through

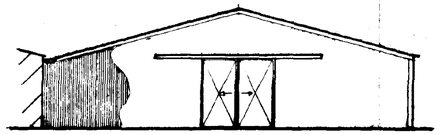


4730 wide x 4572 High
Sliding Door

End Elevation

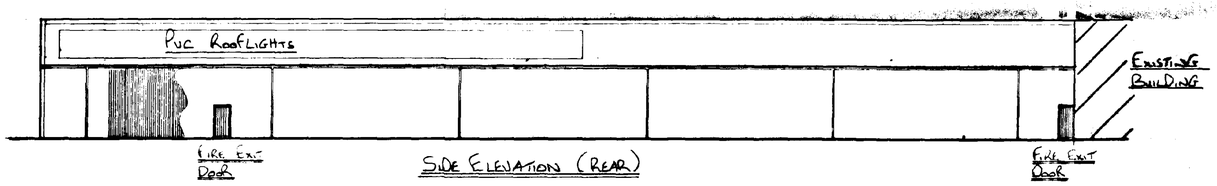


Side Elevation (Rear)

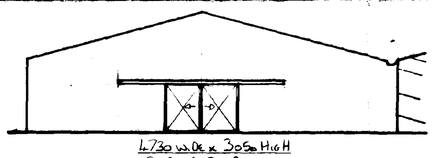


4730 wide x 3058 High
Sliding Door

Partition Elevations

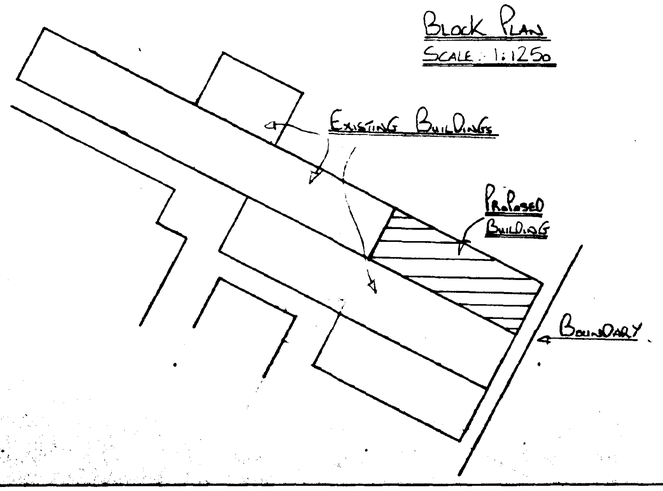

Block Plan
Scale: 1:1250

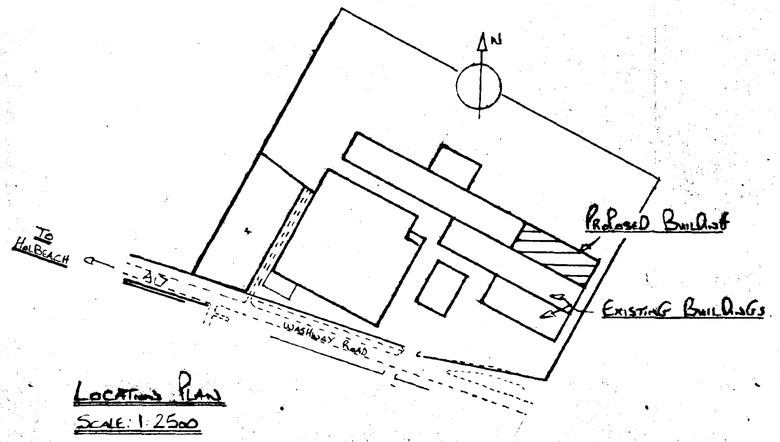

Location Plan
Scale: 1:2500

DETERMINED PLAN

Drawing No.

NOTES

Roof Cladding

Packing House:- Single Skin Profiled Cement Fibre Sheets in Vandyke Brown Colour BS 08 B 29. 8 No 2·9m Long PVC Rooflights Per Bay.

Forcing House:- Single Skin PVC Rooflights Except For Bottom Run & End Run Either Side of Ridges which will be Profile 6 Cement Fibre Sheets in Vandyke Brown Colour

Vertical Cladding

0·55mm Thick Plastic Coated Steel Outer Sheet with Metal Liners & 80mm Thick Fibreglass Infill. Colour to be Vandyke Brown BS. 08 B 29.

Rainwater Drainage

1 No. Run of 1010 x 188 x [illegible] Galvanised Steel Valley Gutter.
1 No. Run of 200mm Half Round Cement Fibre Gutter
PVC Downpipes to Discharge Water into Existing Drains
All Drains to be Bedded on & Surrounded with 150mm Pea Gravel Except where Running Beneath Paths or Roadways. Then to Surround in 200mm Concrete
All Inspection Chambers to be 600 x 450 x 215 Thick Class B Semi-Engineering Bricks with a Heavy Duty Grade x Lid All off 150 Thick Concrete Base.

SOUTH [illegible] D.C.
PLANNING DEPT.
21 MAR 1995
REF. S/0319/95

Revisions	By	Date

S/BLAST				
PAINT	PRIMER			
	TOP COAT			
SCALE				
COMP.		DATE		
DRAWN	QPope	DATE		19/3/95
CHKD.		DATE		

CLIENT
AngloFlora Ltd.

SITE
Washway Road
Holbeach
Spalding
Lincs.

DETAILS
Proposed Storage Building & Forcing House

QPope
Steelwork & Cladding
South Fen Road
Off Cherry Holt Road
Bourne, Lincs. PE10 9LA
Tel:- 01778 394937

Drawing No. AF 950319

7548 10857