

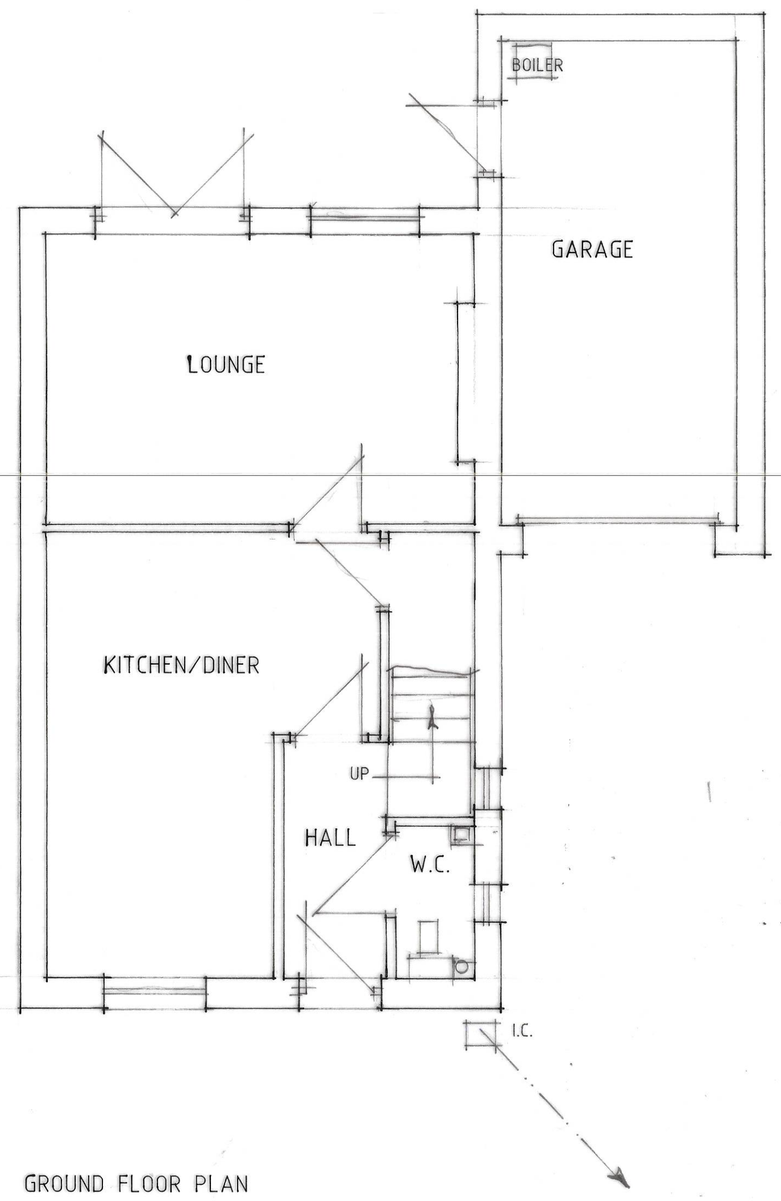


GROUND FLOOR PLAN

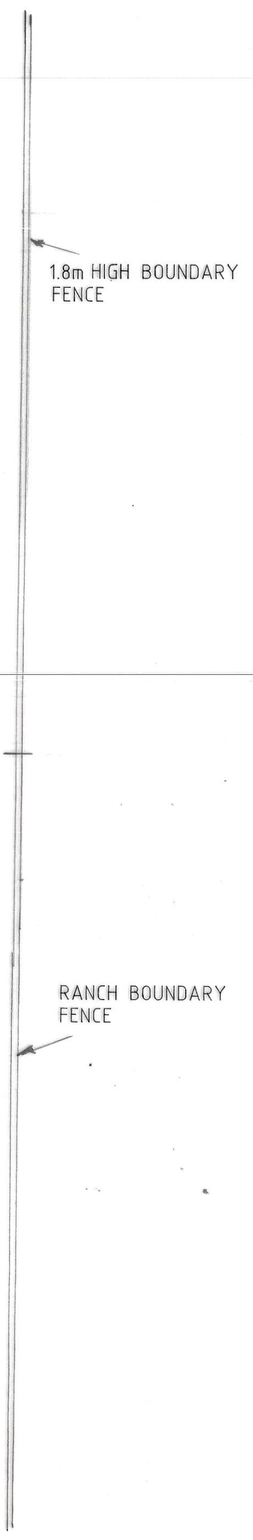

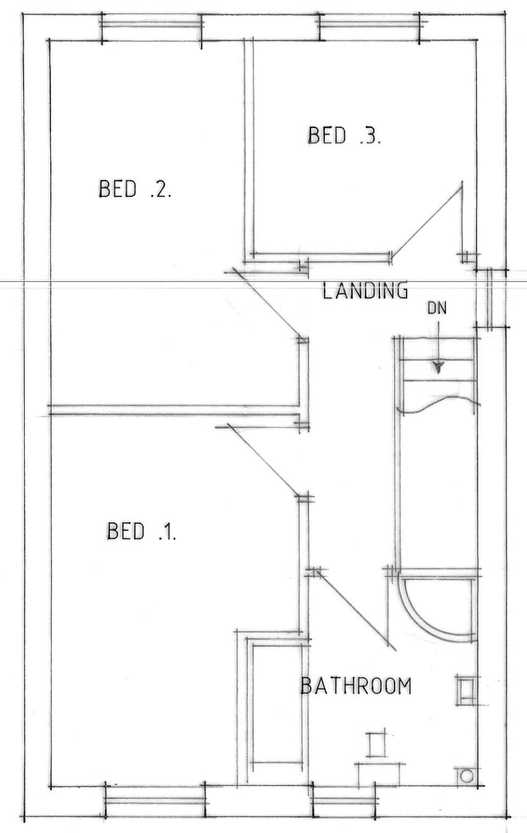

FIRST FLOOR PLAN

Status DESIGN
CONSULTANTS IN ARCHITECTURE & PLANNING

PROPOSED EXTENSION AT CHARLES HOUSE, LITTLE MARSH LANE, FLEET FOR

MR & MRS. J. BAYES

PLANS AS EXISTING

1:50	SD25/027/1
MARCH 26	B.GILHAM

Westfield Lodge, Low Lane, Holbeach, Lincs, PE12 7PW
Tel: 01406 424343
Email: info@status-design.co.uk