
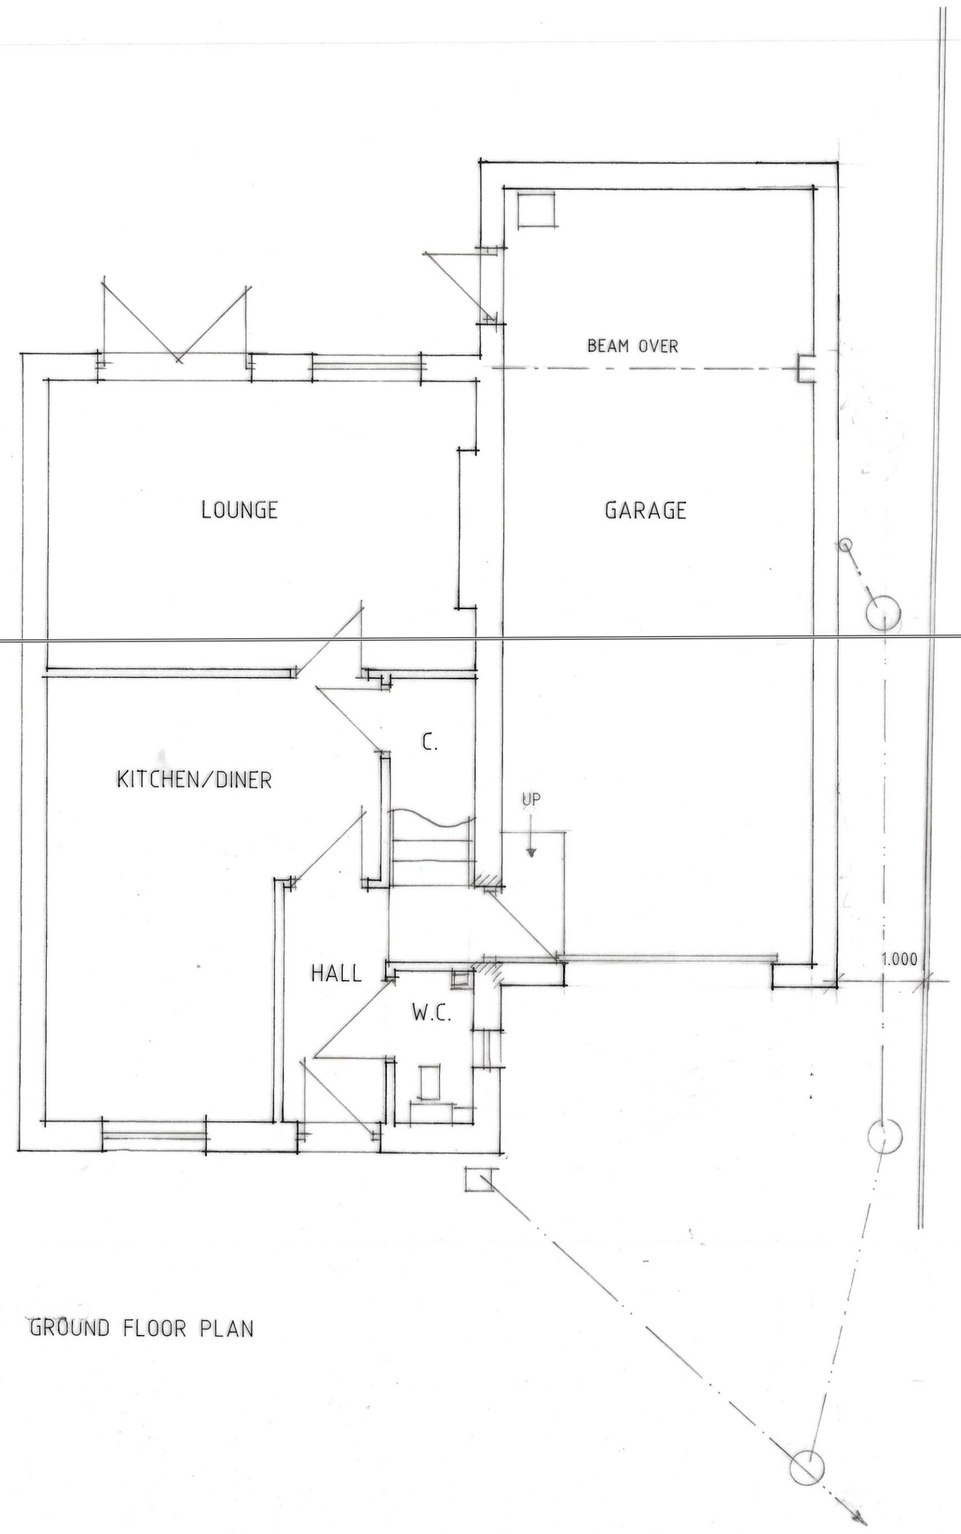


GROUND FLOOR PLAN

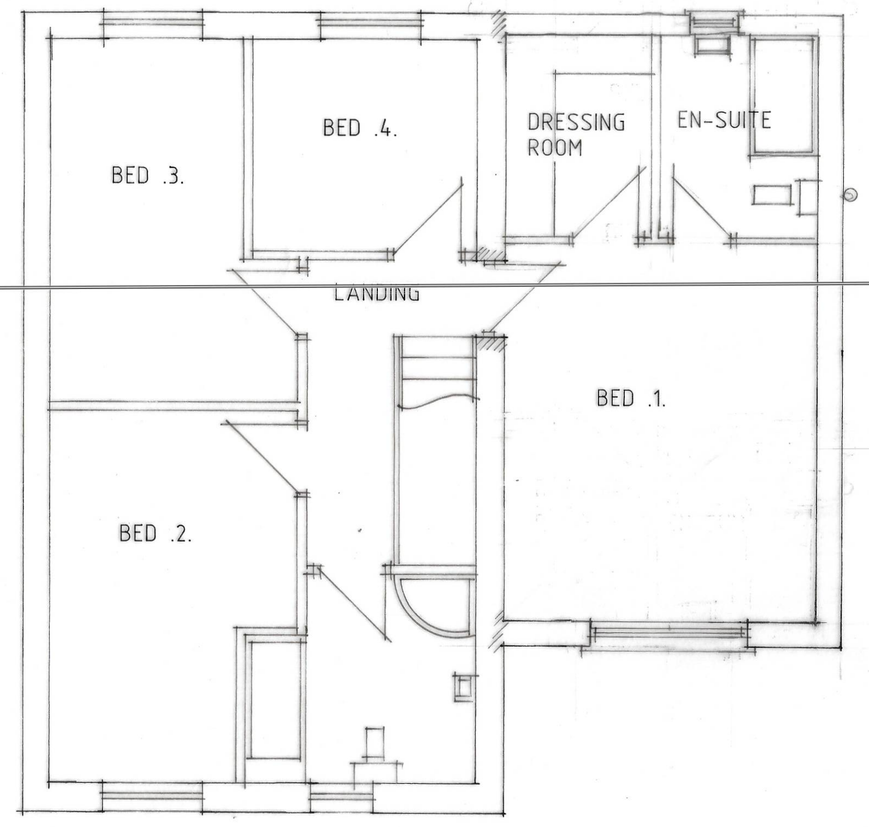

FIRST FLOOR PLAN

B. - ALTS. - 24.3.26.
A - ALTS - 16.3.26

Status DESIGN
CONSULTANTS IN ARCHITECTURE & PLANNING

PROPOSED EXTENSION AT CHARLES HOUSE, LITTLE MARSH LANE, FLEET FOR

MR & MRS. J. BAYES.

PLANS AS PROPOSED

1:50 | SD25-027/4

MARCH-26 | B.GILHAM.

Westfield Lodge, Low Lane, Holbeach, Lincs, PE12 7PW
Tel: 01406 424343
Email: info@status-design.co.uk

SD25-027/4