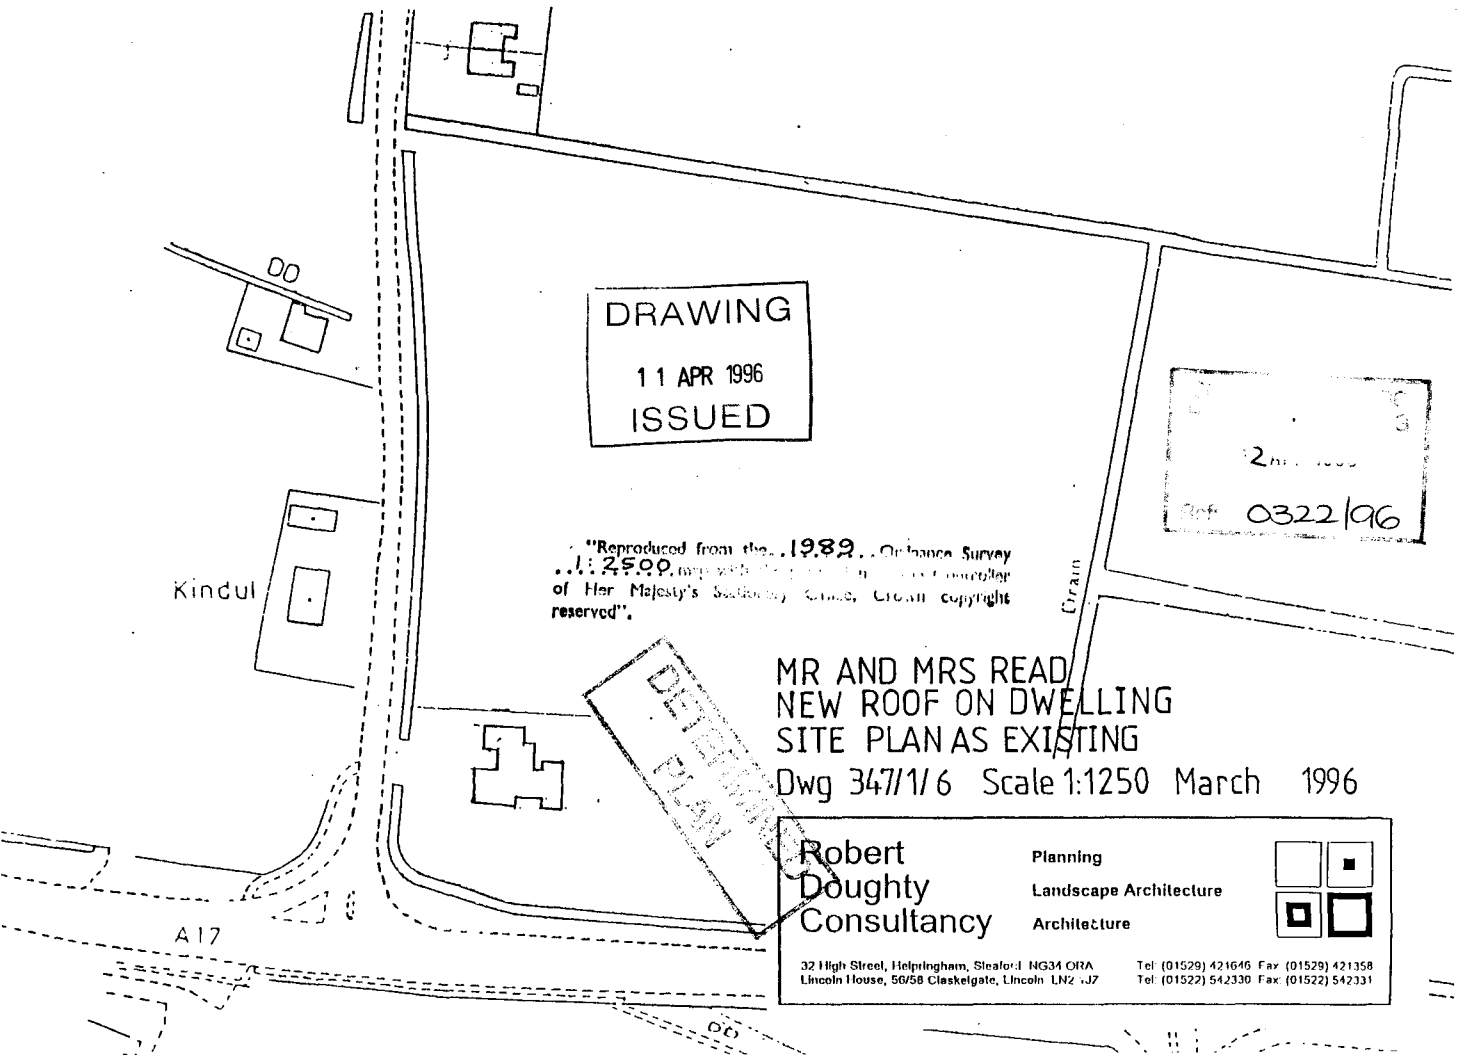
DD
Kindul
A17
Drain
DRAWING
11 APR 1996
ISSUED
"Reproduced from the 1989 Ordnance Survey 1:2500 map with the permission of the Controller of Her Majesty's Stationery Office, Crown copyright reserved".
DETERMINED PLAN
Ref 0322/96
MR AND MRS READ
NEW ROOF ON DWELLING
SITE PLAN AS EXISTING
Dwg 347/1/6 Scale 1:1250 March 1996
Robert Doughty Consultancy
Planning
Landscape Architecture
Architecture
32 High Street, Helpringham, Sleaford NG34 ORA
Lincoln House, 56/58 Claskelgate, Lincoln LN2 1JZ
Tel: (01529) 421646 Fax (01529) 421358
Tel: (01522) 542330 Fax: (01522) 542331