



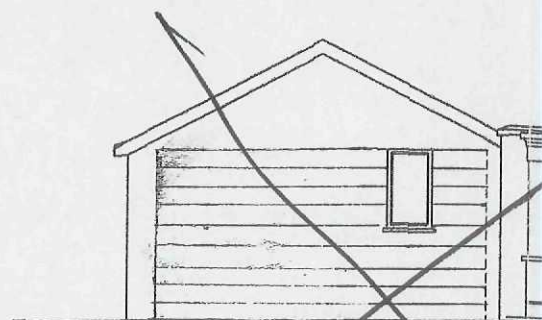

Proposed Rear Elevation 1:100



Proposed Front Elevation

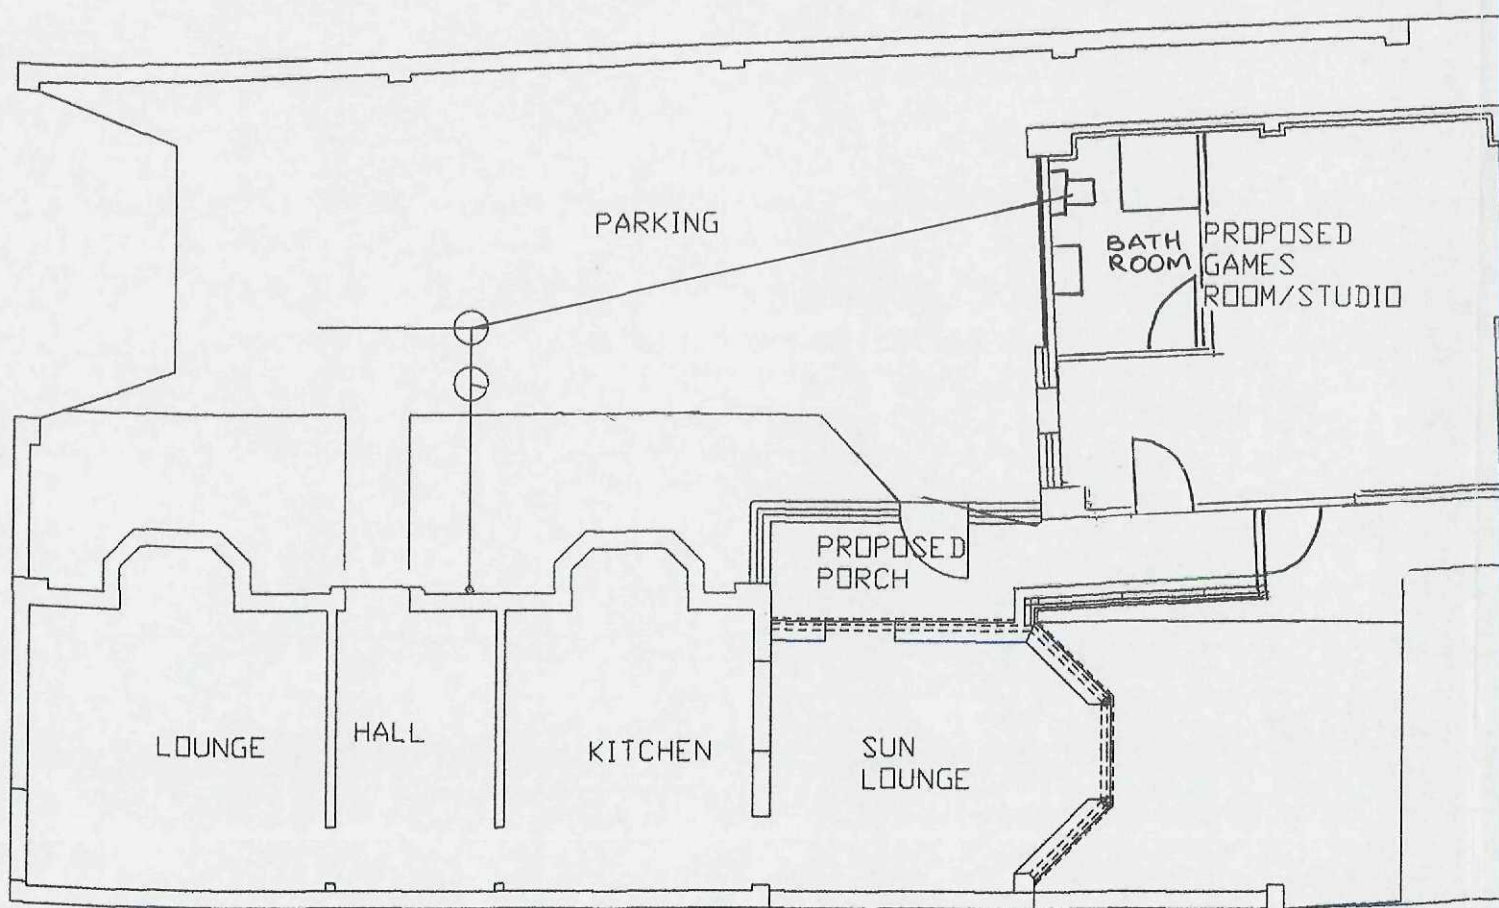

Existing Ground Floor
Layout 1:100