




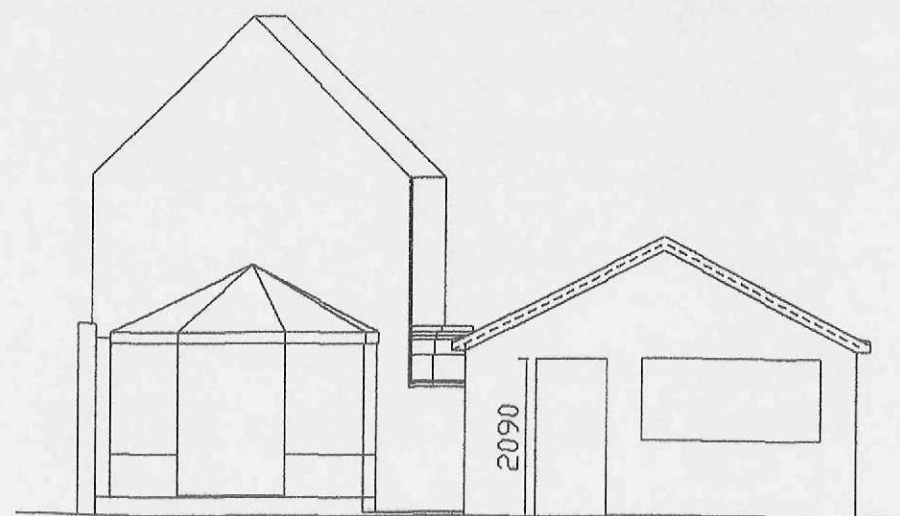


Existing Rear Elevation 1:100

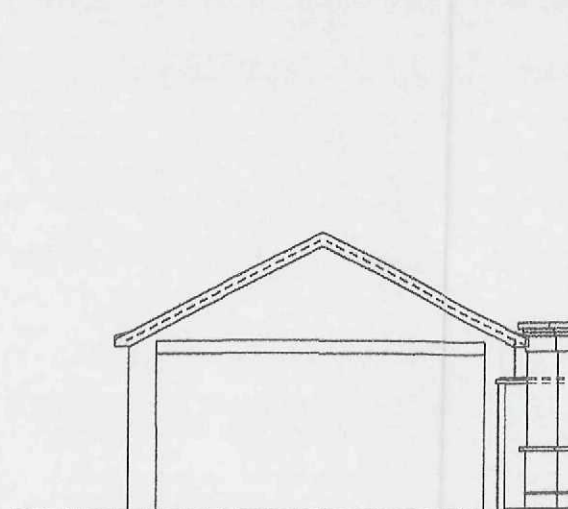


Existing Front Elevation 1:100

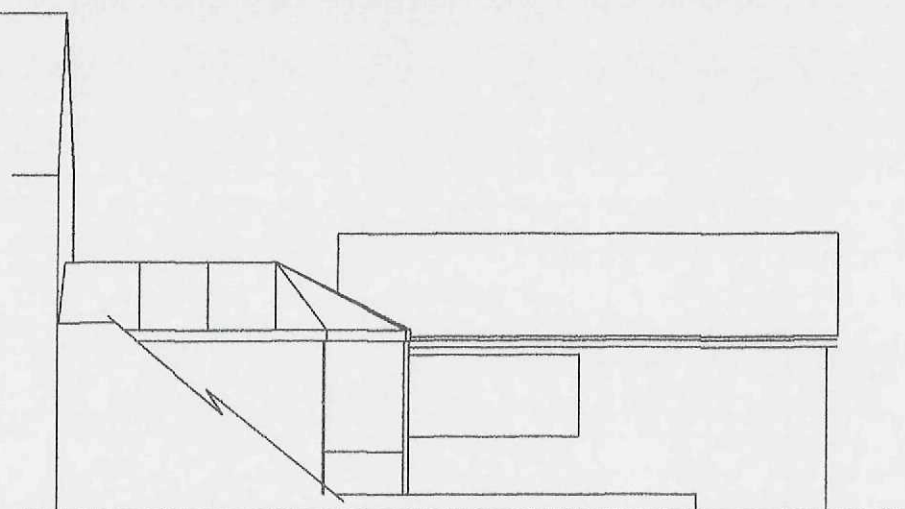

Existing Side Elevation 1:100

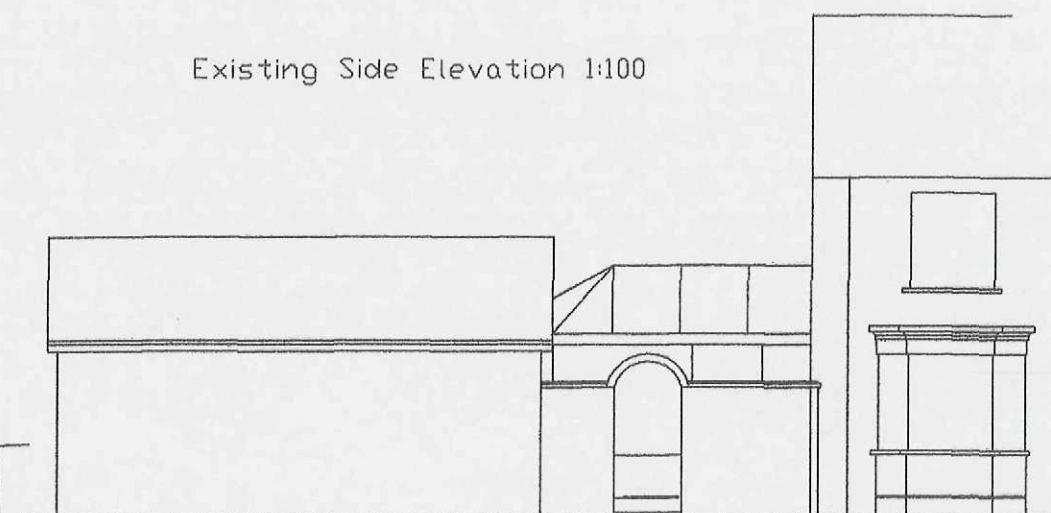

Existing Side Elevation 1:100

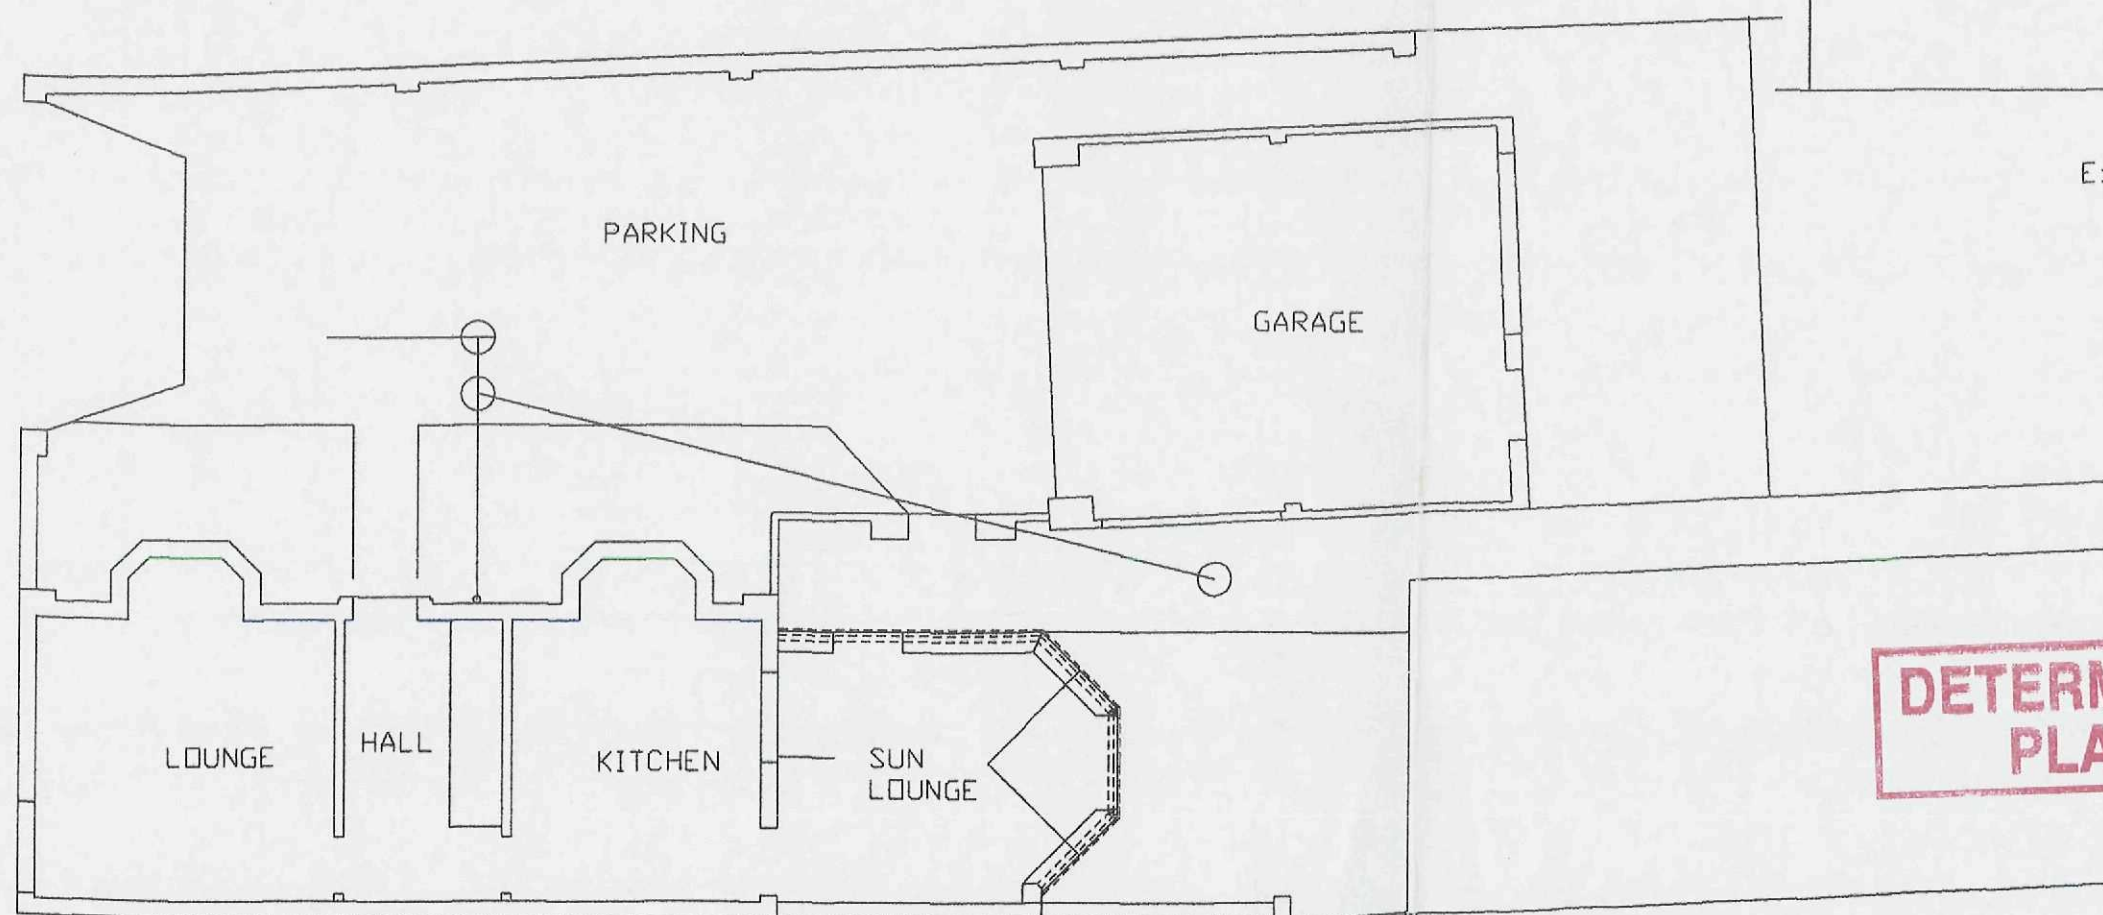


Existing Ground Floor
Layout 1:100

EXISTING LAYOUT AND ELEVATIONS 1:100
CLYDE HOUSE
OLD MAIN ROAD
FLEET HARGATE
LINC'S

**DETERMINED
PLAN**

SHDC
Planning & Development
- 7 MAY 2009
Ref: 0323/09

EXISTING / PROPOSED LAYOUT 1:500
 CLYDE HOUSE,
 OLD MAIN ROAD,
 FLEET HARDGATE.

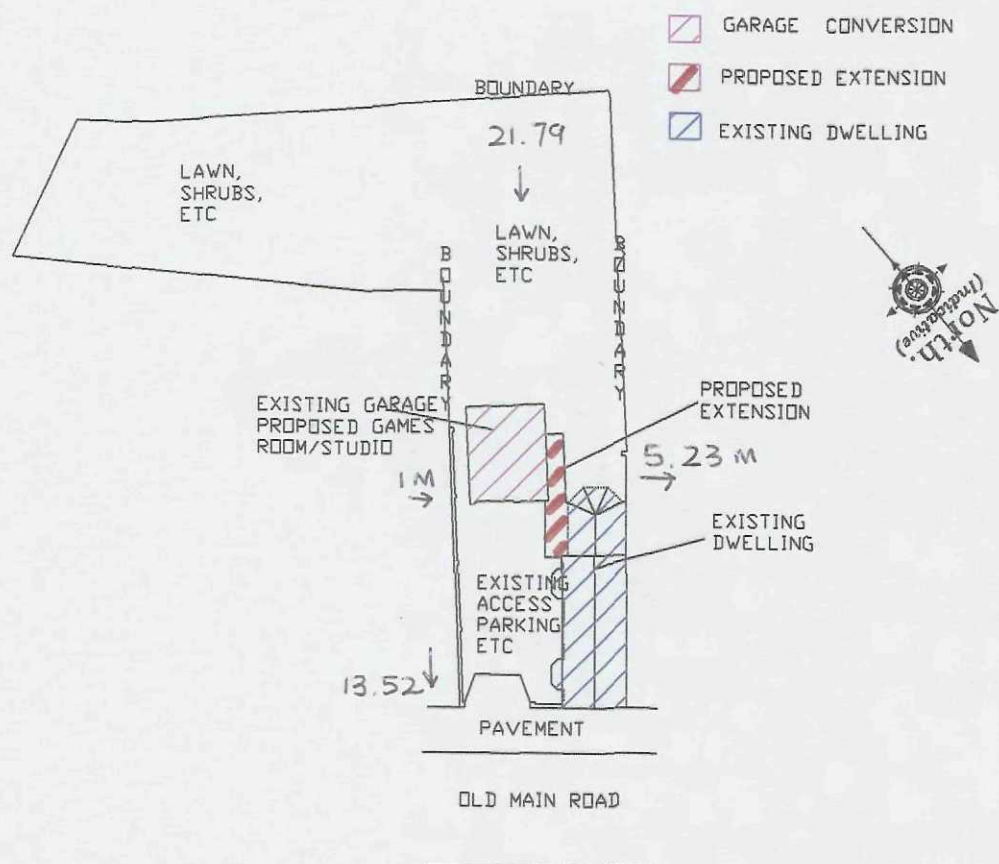

**DETERMINED
PLAN**

SHDC
 Planning & Development
 - 7 MAY 2009
 Ref: 0323/09



Ordnance
Survey®



OS Sitemap




Produced 27.03.2008 from the Ordnance Survey National Geographic Database and incorporating surveyed revision available at this date. © Crown Copyright 2008.

Reproduction in whole or part is prohibited without the prior permission of Ordnance Survey.

Ordnance Survey and the OS Symbol are registered trademarks and OS Sitemap is a trademark of Ordnance Survey, the national mapping agency of Great Britain.

The representation of a road, track or path is no evidence of a right of way.

The representation of features as lines is no evidence of a property boundary.

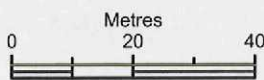

Scale 1:1250

Supplied by: **Bookmark Spalding Ltd**
Serial number: 00050000
Centre coordinates: 539700 324961

Further information can be found on the OS Sitemap Information leaflet or the Ordnance Survey web site:
www.ordnancesurvey.co.uk

