
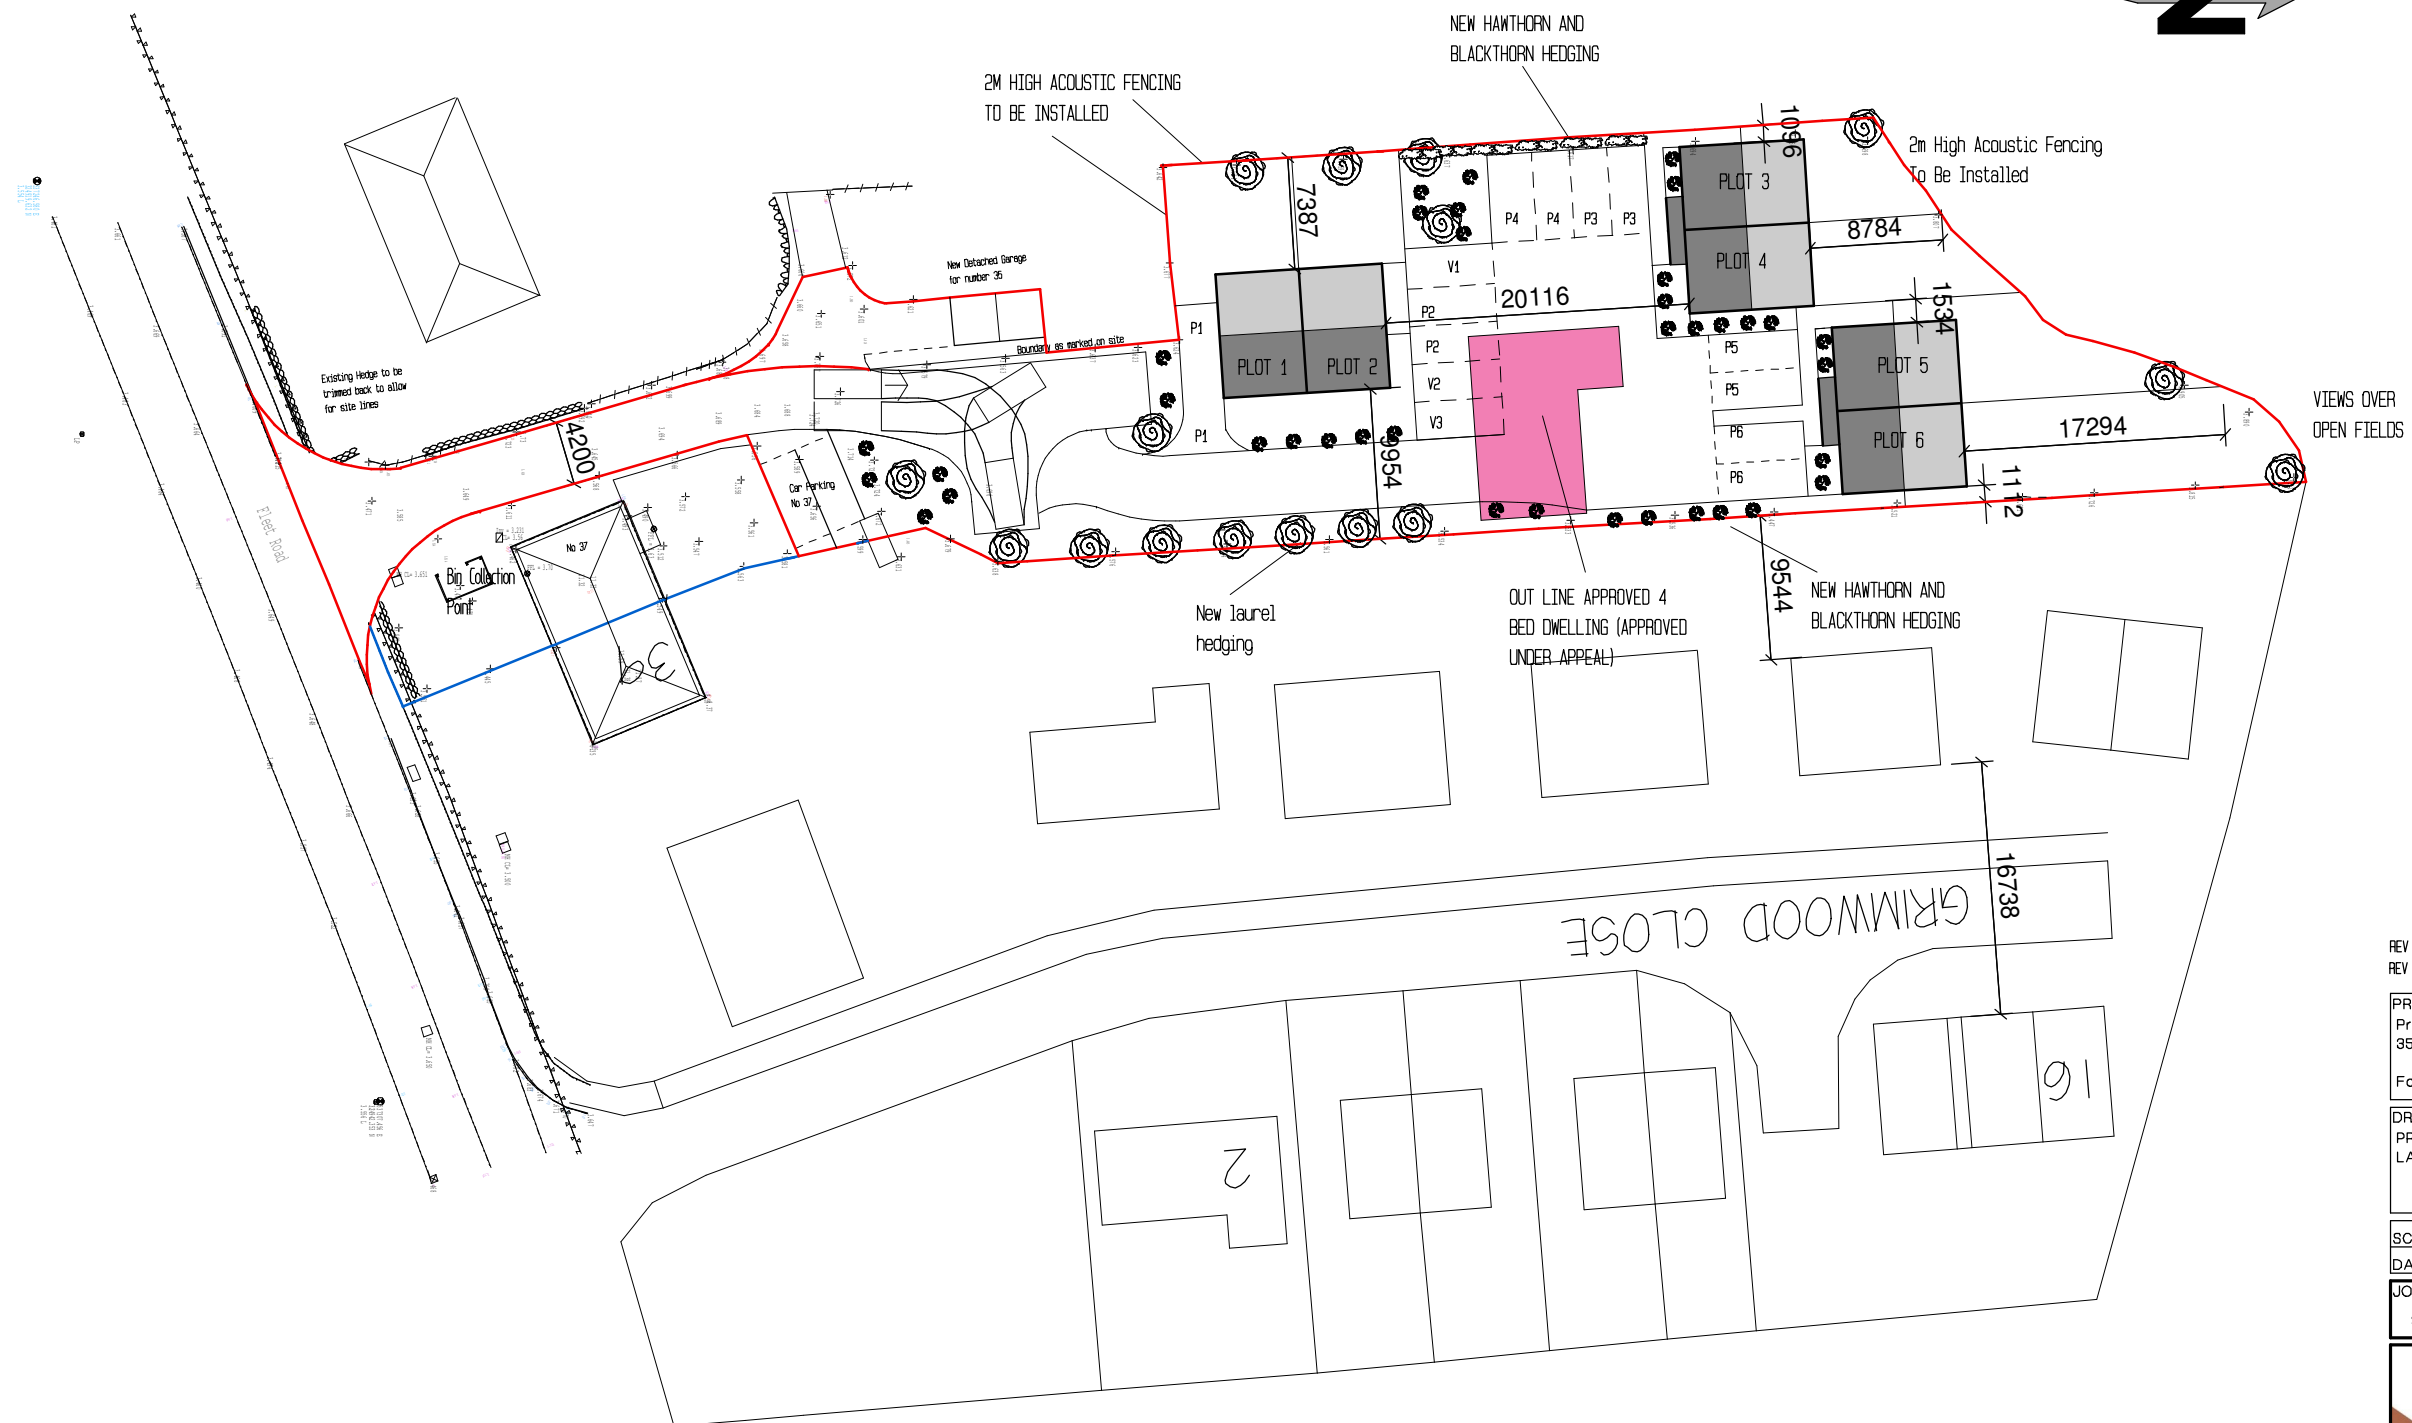


SKETCH 2

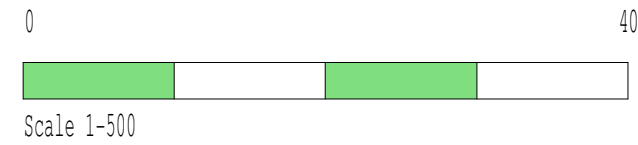

REV B 26-02-20 Dwelling layout altered & plot 6 removed
REV A 19-12-19 DWELLINGS PUSHED BACK

PROJECT
Proposed Housing Development at
35 Fleet Road Fleet PE12 8 LA
For Mr M Ash

DRAWING TITLE:
PROPOSED NEW SITE
LAYOUT

SCALE 1:500

DATE May 2019 DRAWN BY: S.Andrews

JOB No.	PLOT No.	SHEET	REV
SA/MA/04/18		SA PP006	B1

Tel: M: 07713003441
E: shayne@designandarchitectureltd.co.uk
ShayneAndrews@DesignAndArchitectureLtd.co.uk
Registered address: 10a High Street, Market Deeping, PE5 8EJ