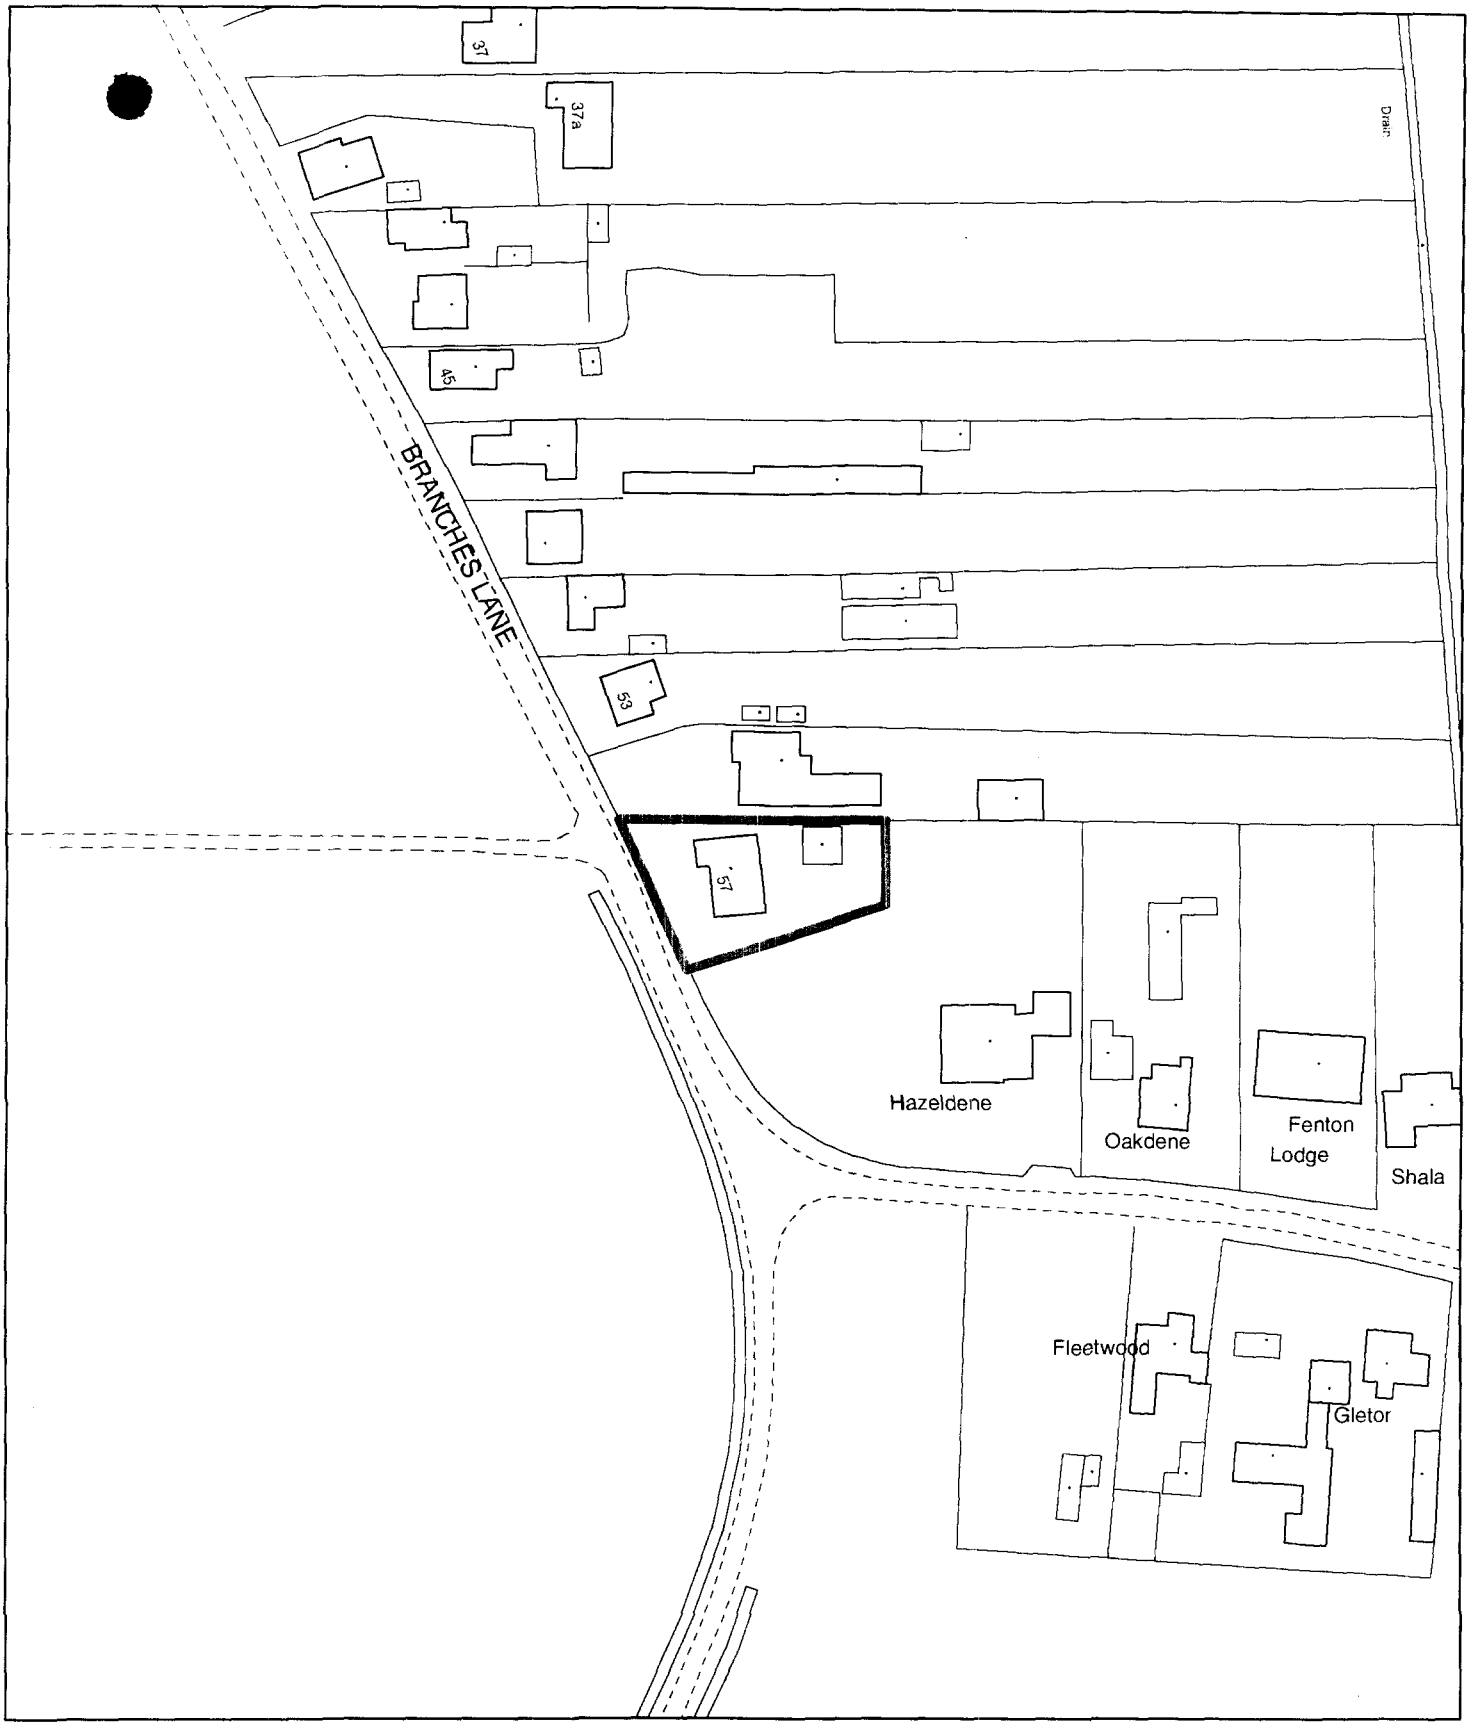

Planning Application Location Plan
Ward Member Notification

H05/0329/02

Scale: 1:1250

Planning and Development

Council Offices, Priory Road, Spalding, Lincolnshire
PE11 2XE

PLEASE DO NOT COPY THIS PLAN
This map is reproduced from Ordnance Survey material with permission of Ordnance Survey on behalf of Her Majesty's Stationery Office (c) Crown copyright. Unauthorised reproduction infringes Crown copyright and may lead to prosecution or civil proceedings. South Holland District Council LA079413 2002

N

ZEN REF: A 682977
FENNER. MRS

Siteplan Data™

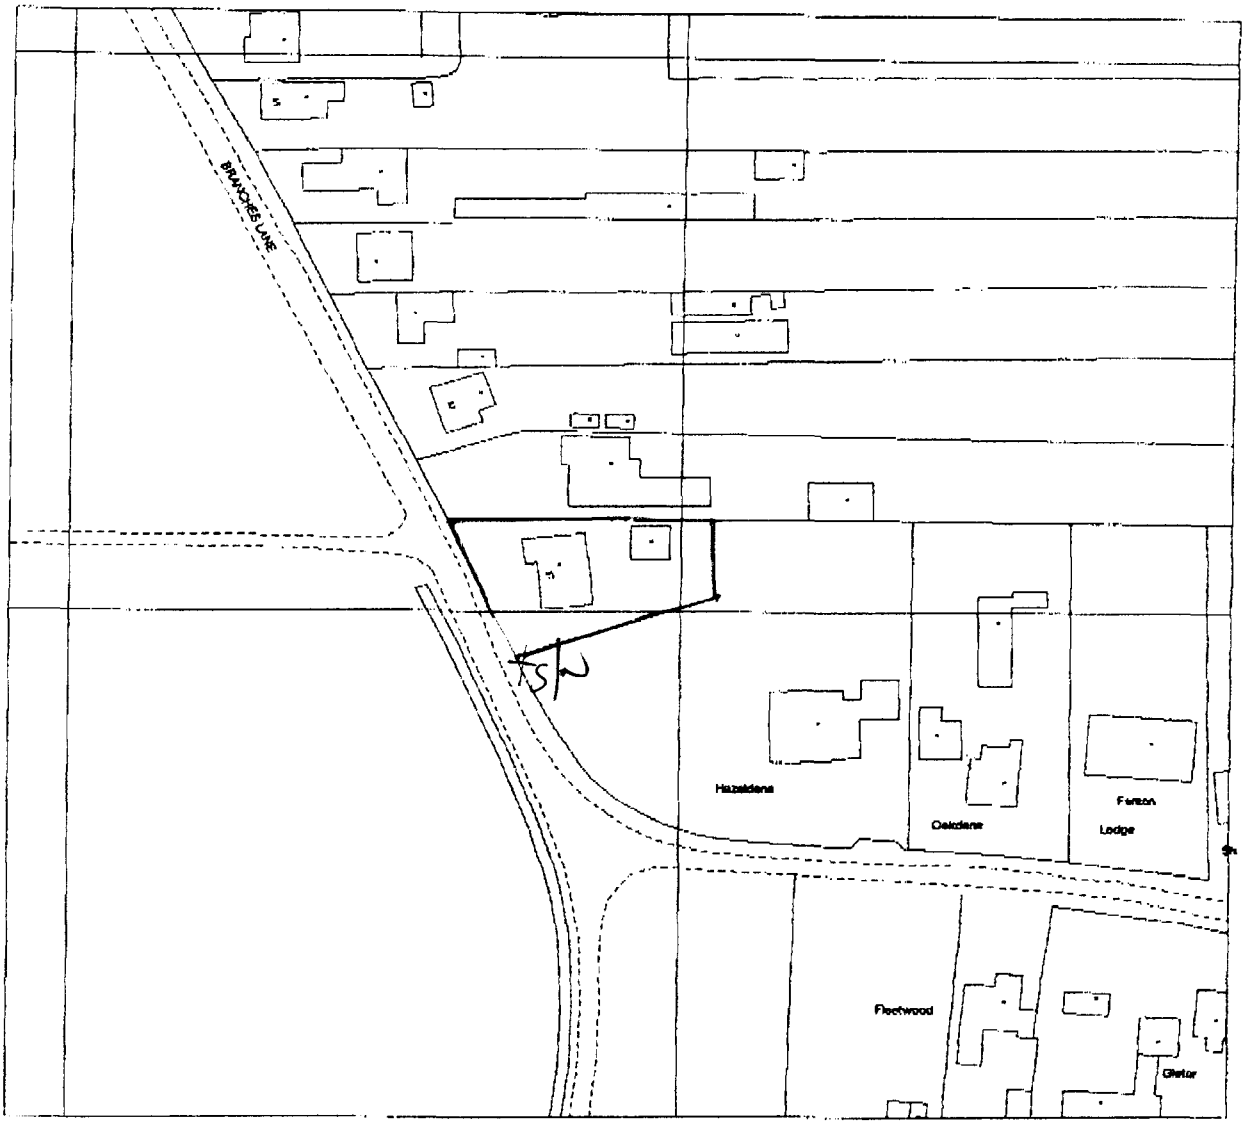

Produced 27 Feb 2002 from Ordnance Survey digital data and incorporating surveyed revision available at this date. © Crown copyright 2002.

Part or all of this Siteplan is enlarged from mapping produced at one or more of the following scales 1:1250, 1:2500, 1:10000.

Reproduction in whole or in part is prohibited without prior permission of Ordnance Survey.

Ordnance Survey and the OS symbol are registered trade marks and Siteplan a trade mark of Ordnance Survey, the national mapping agency of Great Britain.

20 0 20 40 60 80
Metres

57 BRANCHES LANE
HOLBEACH
SPALDING
PE12 8PE

SHDC
Planning & Development
20 MAR 2002
Re: 0329/02

Centre coordinates : 537290mE 324408mN

National Grid sheet reference at centre of this Siteplan: TF3724SW.

Supplied by : Stanfords, Bristol
Serial Number : 5709