Zenith CONSERVATORIES — A BOWATER WINDOWS COMPANY

Staybrite CONSERVATORIES — A BOWATER WINDOWS COMPANY

Customer Name FENNER	Order No.
Order Number A 682977	PC No.
Surveyor MG	Sheet 3 of 3

Distribution
Green - H.O. Admin
Yellow - Surveyor
Pink x 2 - ISC

ADDITIONAL SITE INFORMATION

OBSERVATIONS

PLUMB/TRUE	✓
PIPEWORK (any type)	X
CABLES	X
GAS VENTS	X
PLANTATION	X
BOXING IN REQUIRED	X
AIRBRICKS	X
NEW VENT CLEARANCE	X

ELECTRIC/PLUMBING

NEAREST POWER POINT LOCATION M / CABLE REQUIRED	N/A
LIGHT/FAN SWITCH YES / NO LOCATION M / CABLE REQUIRED	N/A
RADIATORS/HEATING REMOVE / REPOSITION LOCATION	N/A
DOUBLE CHECKED	✓

CLEARLY STATE WORK SCHEDULE BELOW

SPECIFICATION:

WHITE GRP ROOF. CODE 4 LEAD FLASHING INTO EXTG ROOF.
WHITE PVCu FRAMES WITH TOUGHEN SAFETY GLAZING TO BS 6262.
BROWN/RED ENGINEERING BRICK FACED BASE TO COMPLY WITH B. REGS.
RWP INTO EXTG S. AWAY.

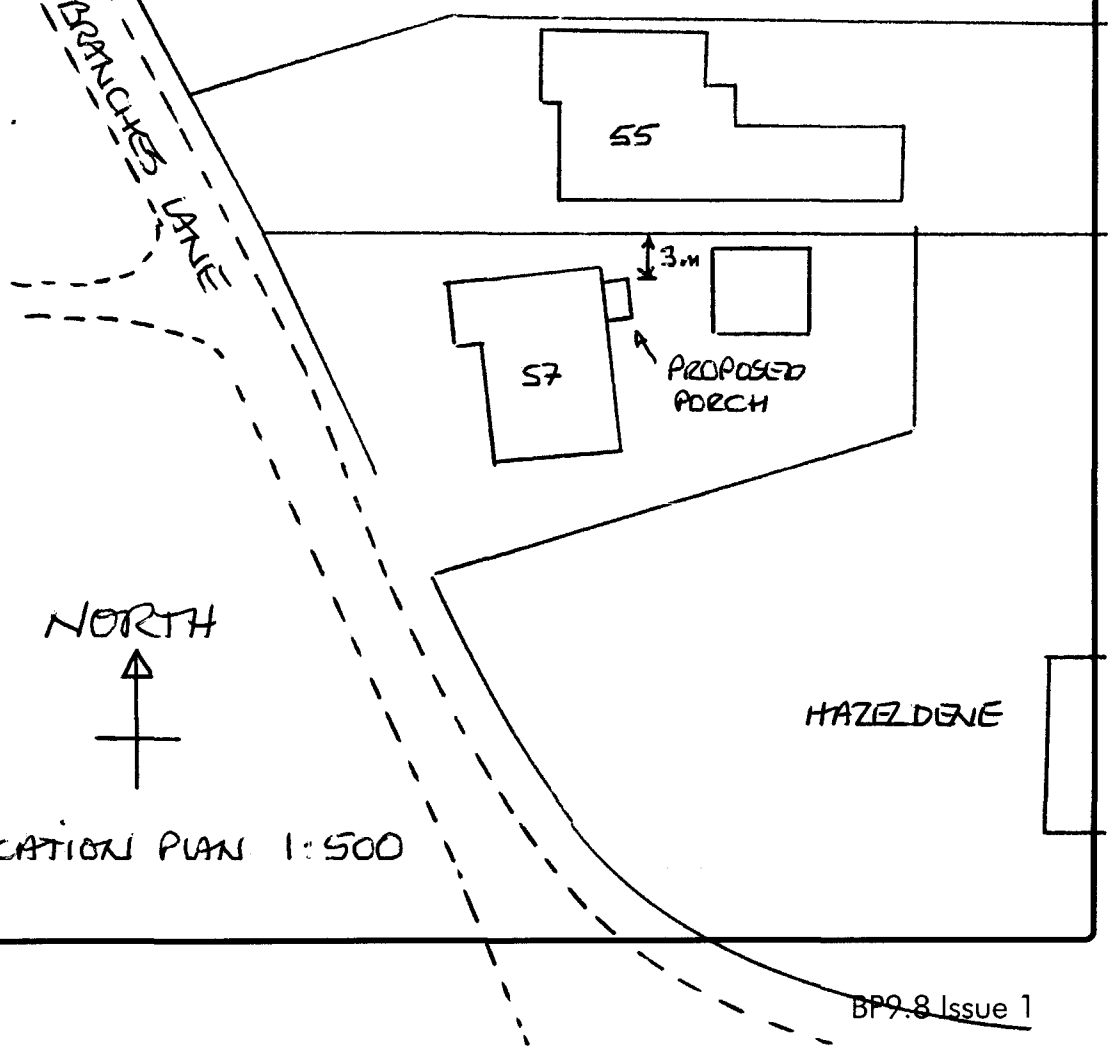

SRDC
Planning & Development
20 MAR 2002
Ref 329/02

LOCATION PLAN 1:500

Surveyor Signature MG

Zenith CONSERVATORIES
A BOWATER WINDOWS COMPANY

~~Starbrite~~ CONSERVATORIES
A BOWATER WINDOWS COMPANY

Customer Name FLYNN	**Order No.**
Order Number A 04 2974	**PC No.**
Surveyor MG	**Sheet** 1 **of** 3

Distribution
Green - H.O. Admin
Yellow - Surveyor
Pink x 2 - ISC

ADDITIONAL SITE INFORMATION

OBSERVATIONS

PLUMB/TRUE	✓
PIPEWORK (any type)	X
CABLES	X
GAS VENTS	X
PLANTATION	X
BOXING IN REQUIRED	X
AIRBRICKS	X
NEW VENT CLEARANCE	X

ELECTRIC/PLUMBING

NEAREST POWER POINT LOCATION M / CABLE REQUIRED	N/A
LIGHT/FAN SWITCH YES / NO LOCATION M / CABLE REQUIRED	N/A
RADIATORS/HEATING REMOVE / REPOSITION / LOCATION	N/A
DOUBLE CHECKED	✓

CLEARLY STATE WORK SCHEDULE BELOW

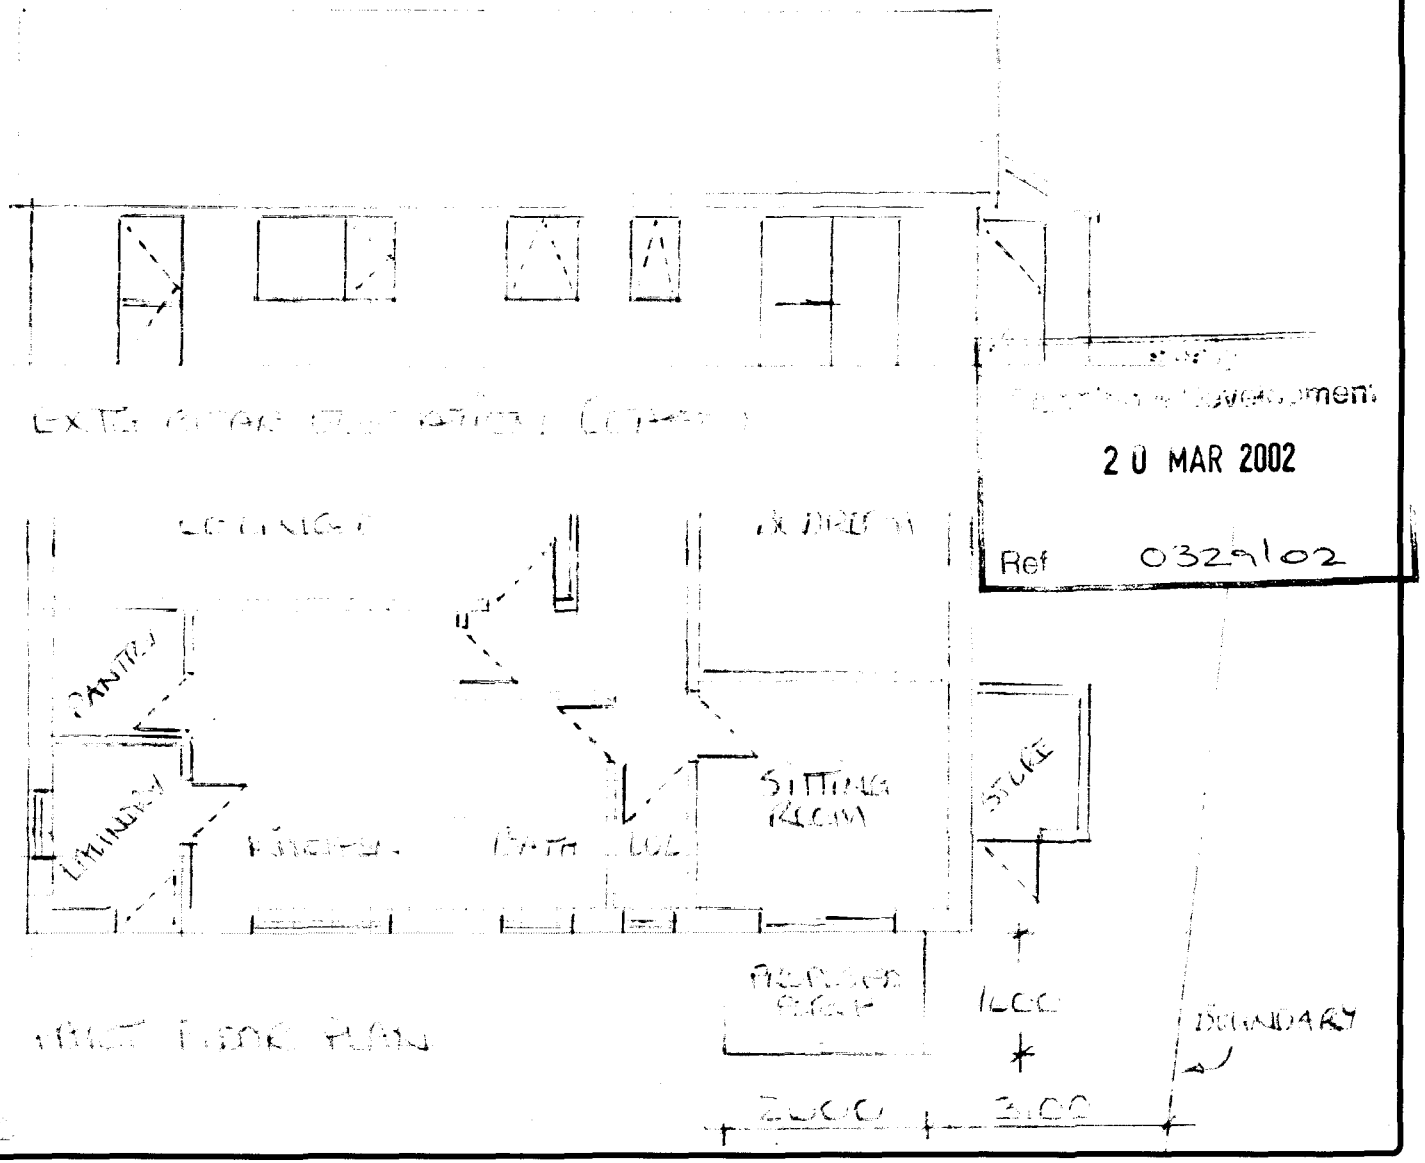

2 0 MAR 2002
Ref 0329102

Surveyor Signature MG

Zenith CONSERVATORIES A BOWATER WINDOWS COMPANY

Starbrite CONSERVATORIES A BOWATER WINDOWS COMPANY

Customer Name FENNER	Order No.
Order Number A 682977	PC No.
Surveyor MG	Sheet 2 of 3

Distribution
Green - H.O. Admin
Yellow - Surveyor
Pink x 2 - ISC

ADDITIONAL SITE INFORMATION

OBSERVATIONS

PLUMB/TRUE	✓
PIPEWORK (any type)	X
CABLES	X
GAS VENTS	X
PLANTATION	X
BOXING IN REQUIRED	X
AIRBRICKS	X
NEW VENT CLEARANCE	X

ELECTRIC/PLUMBING

NEAREST POWER POINT LOCATION M CABLE REQUIRED	N/A
LIGHT/FAN SWITCH YES / NO LOCATION M CABLE REQUIRED	N/A
RADIATORS/HEATING REMOVE REPOSITION LOCATION	N/A
DOUBLE CHECKED	✓

CLEARLY STATE WORK SCHEDULE BELOW

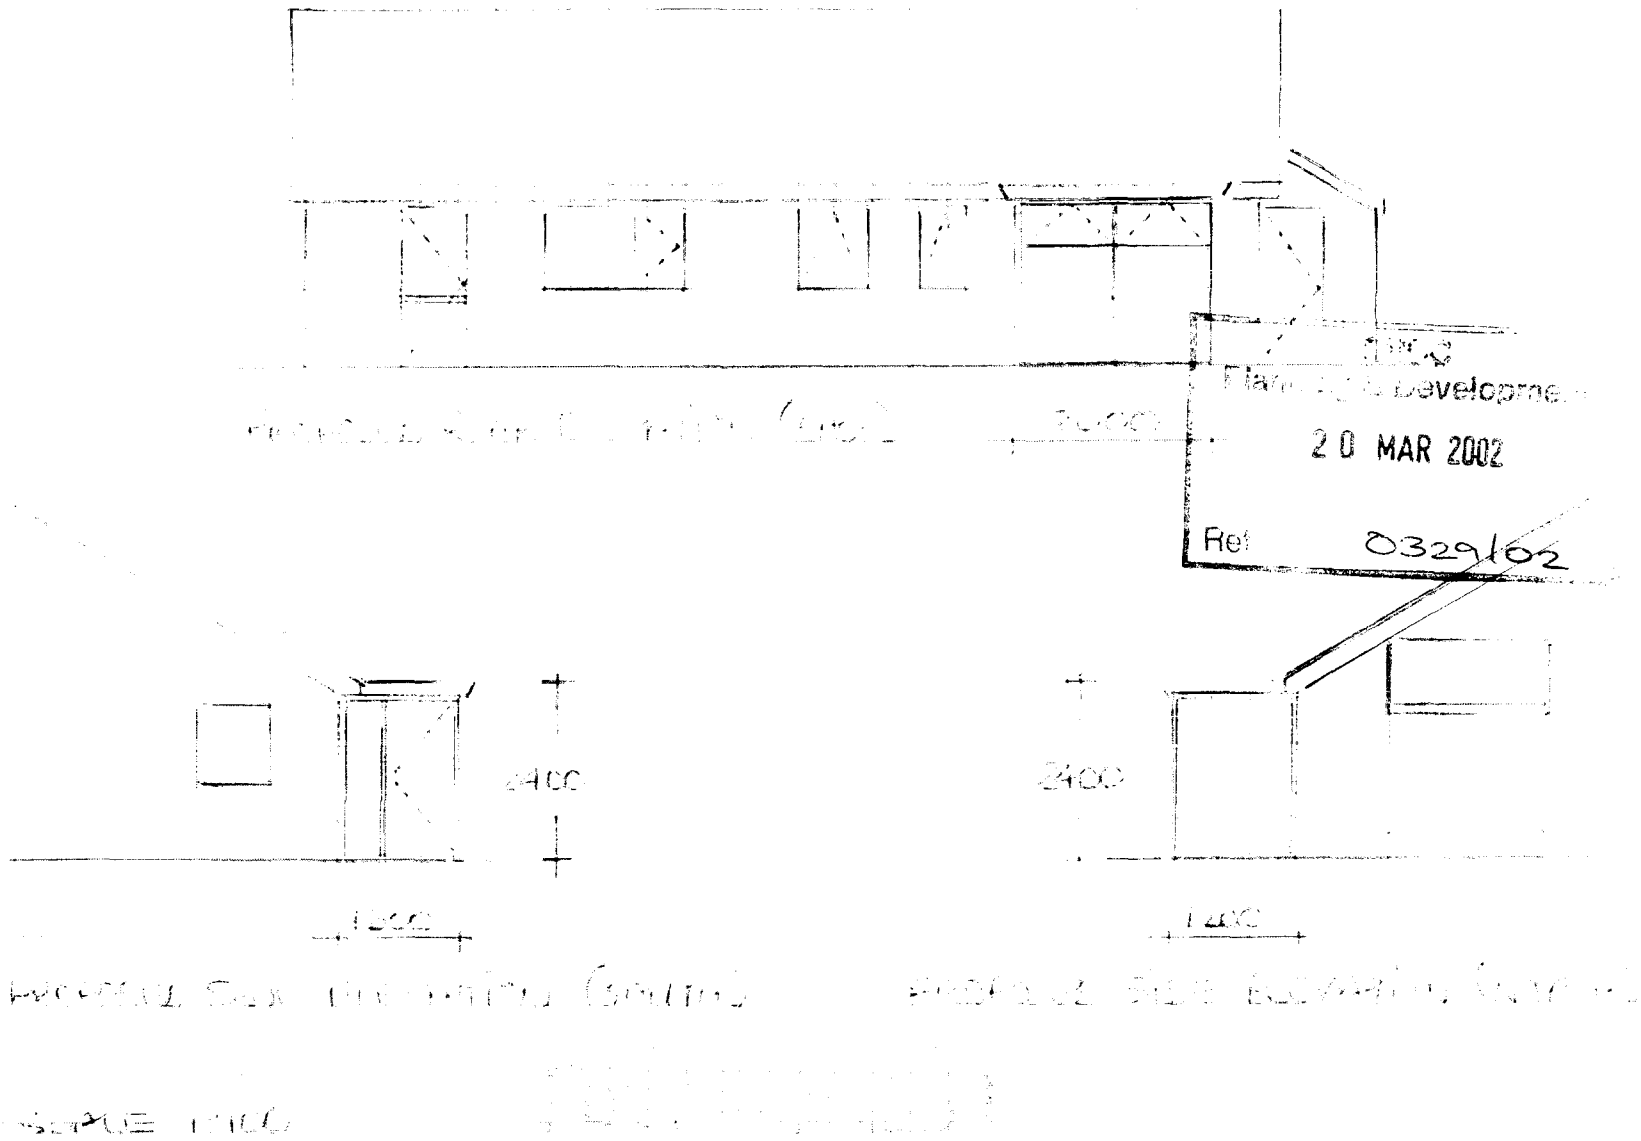

Planning & Development
20 MAR 2002
Ref 0329/02

Surveyor Signature MG

BP9.8 Issue 1