
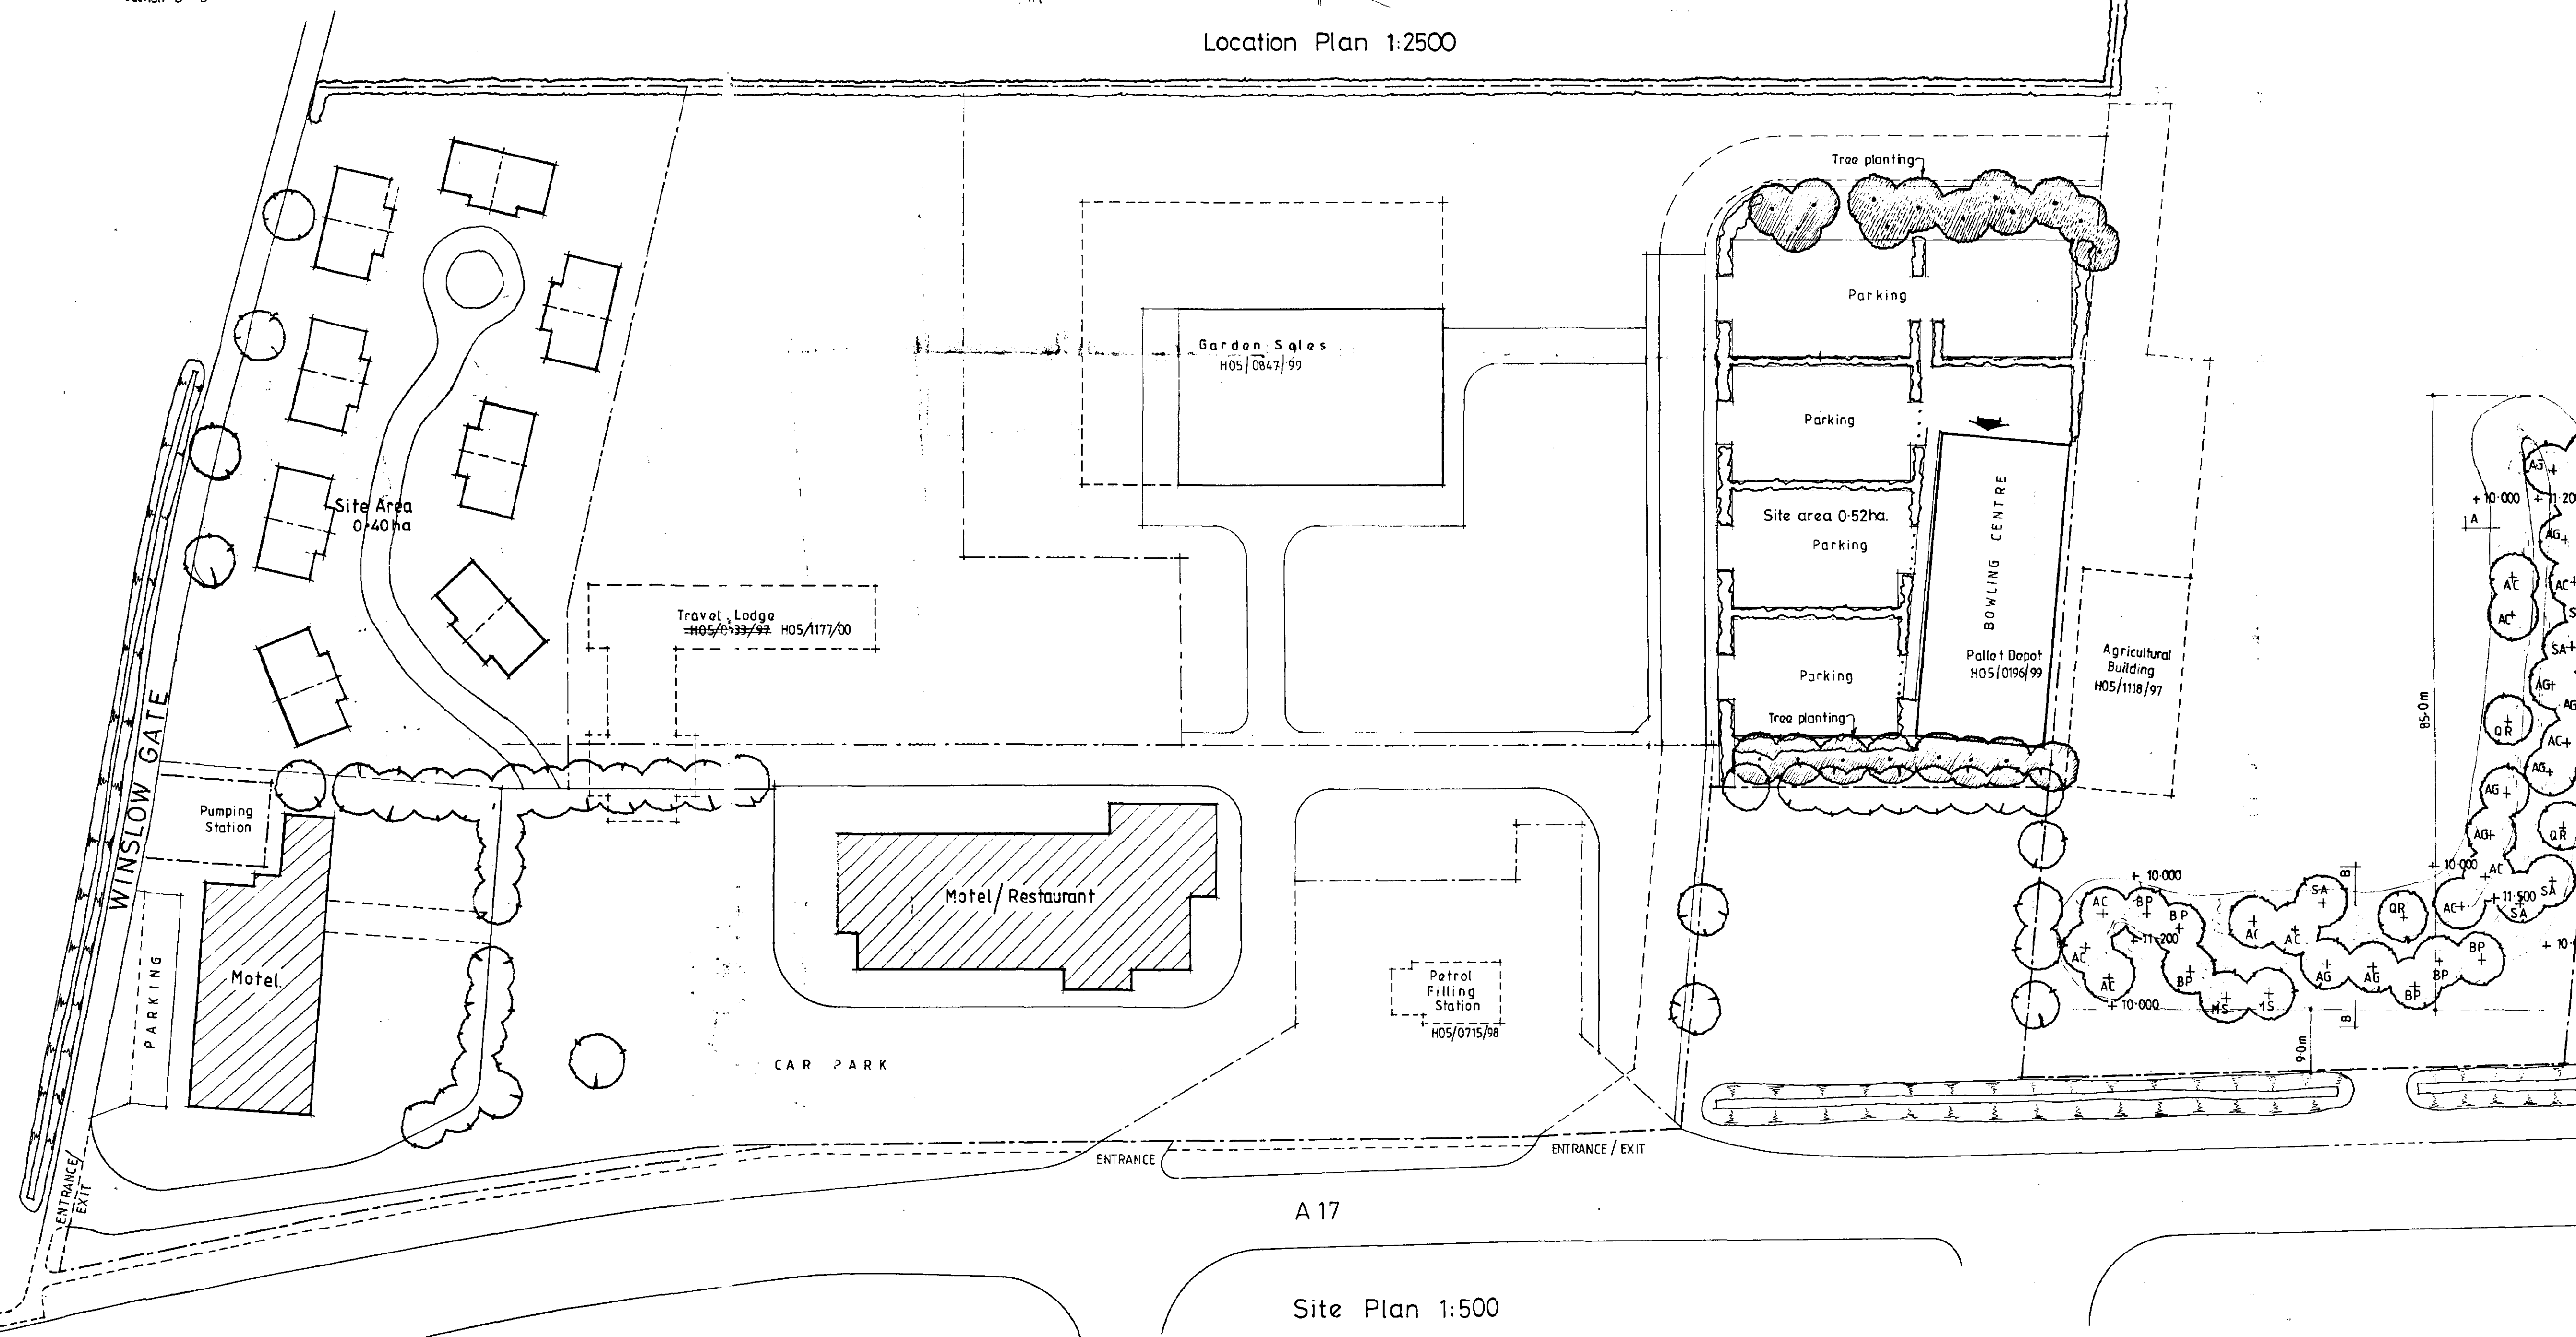
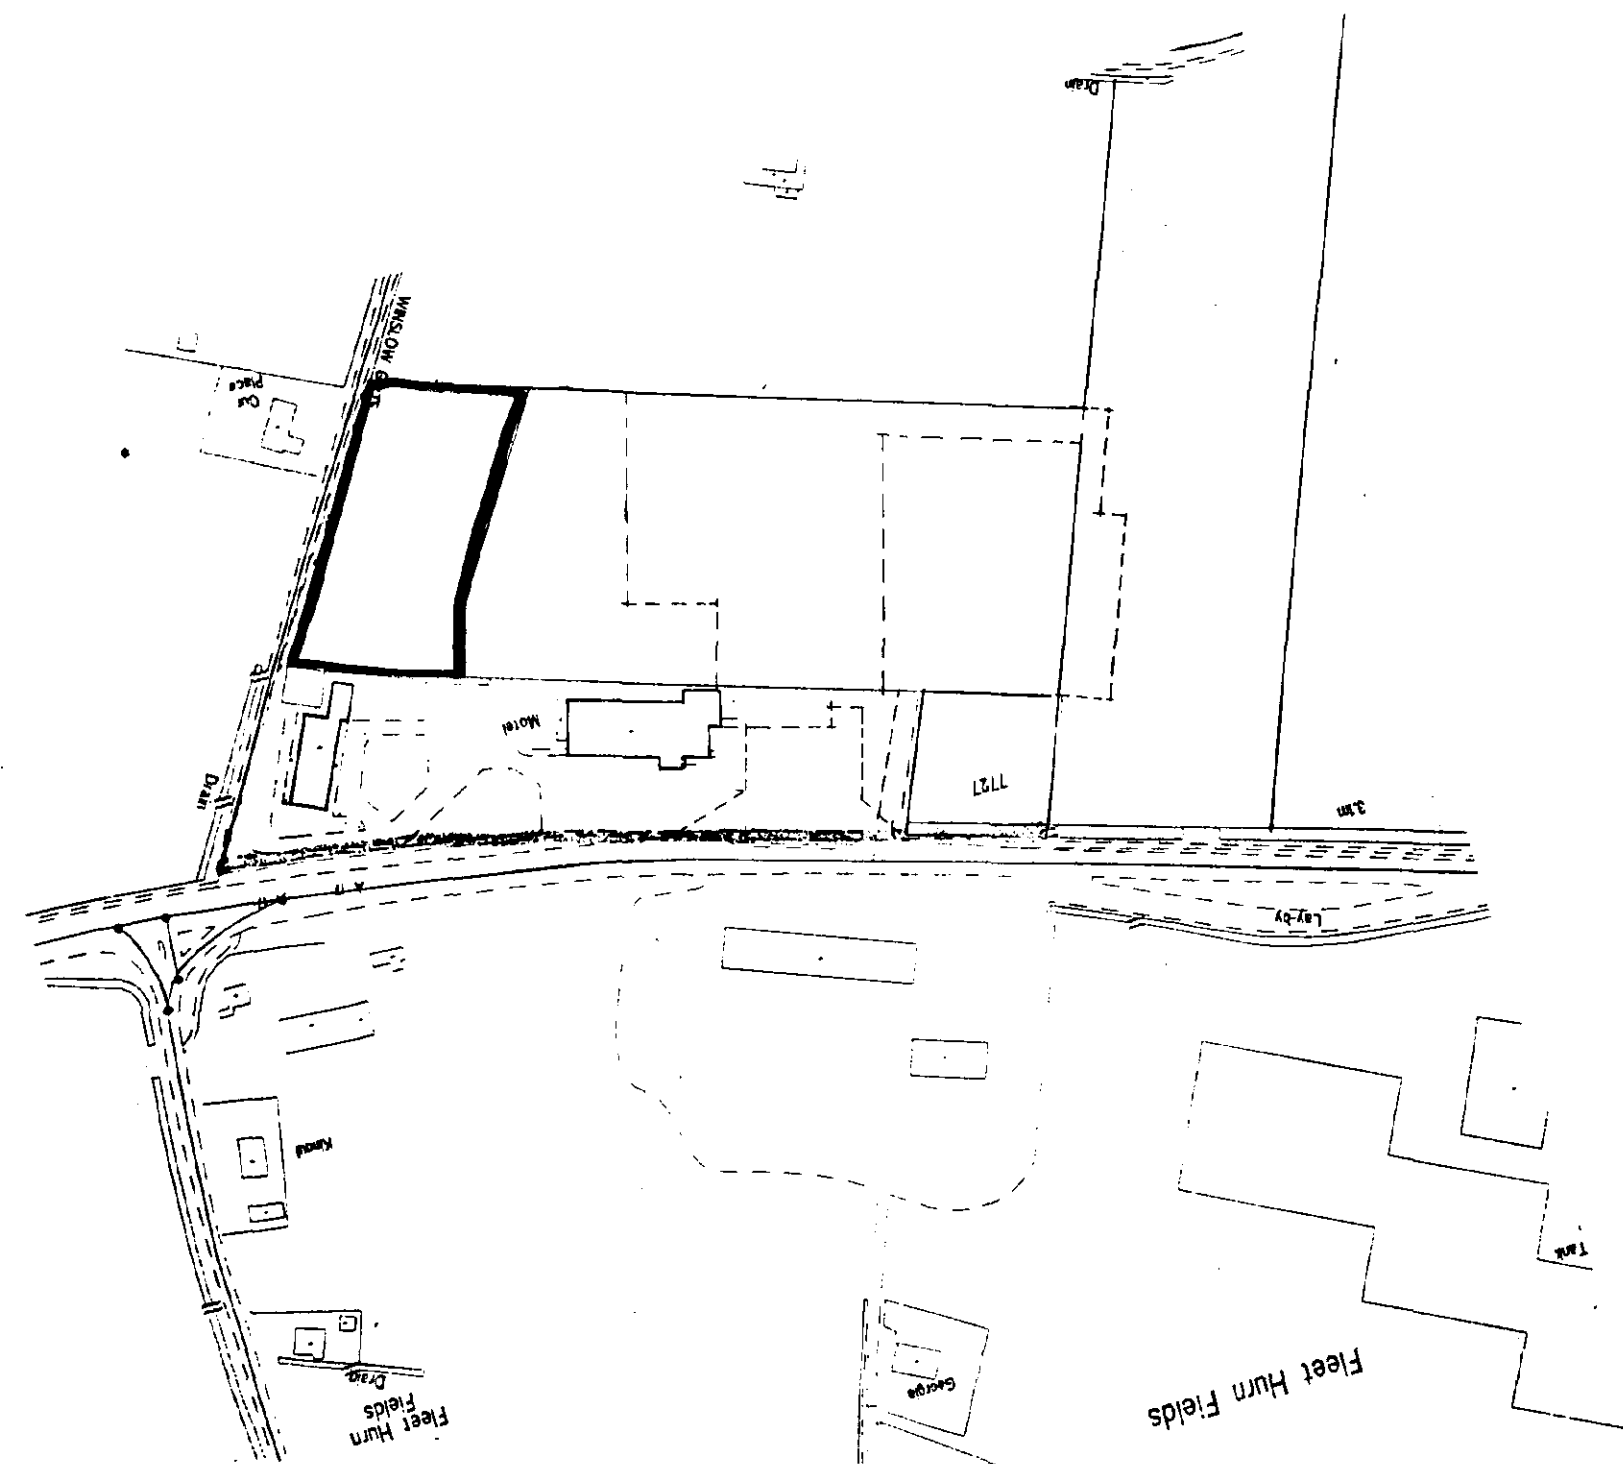
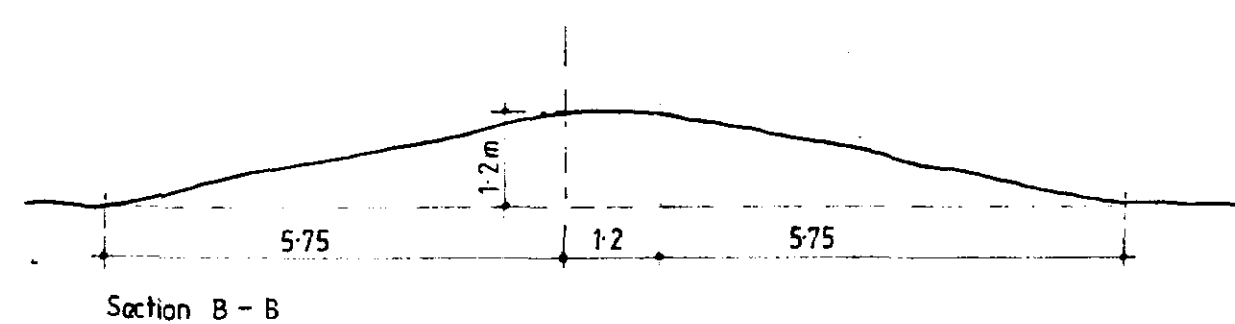


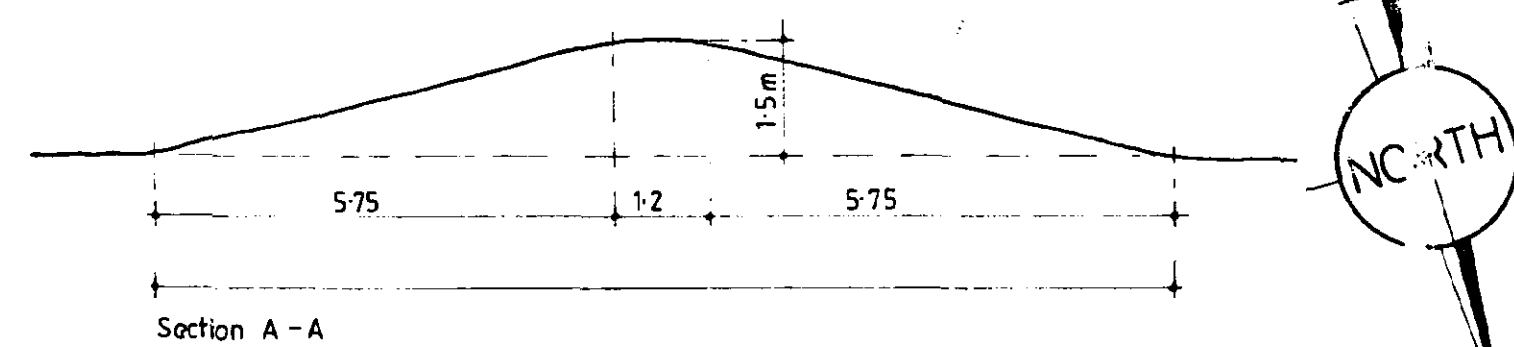

TREE PLANTING

AC	ACE CAMPSIRE	(FIELD MAPLE)
AG	ALN 5 Q. LINDA	(COMMON ALDER)
BP	PEUL A PENDULA	(SILVER BEECH)
ALS	HALIS SILVESTRES	(COMMON APPLE)
QR	QUERCUS ROBUR	(OAK)
SA	SORBUS AUCUPARIA	(ROWAN)

ALL SPECIES TO BE PLANTED AS 1.5m - 1.8m STANDARDS AND TO BE SUITABLY SITED.
 PARKING TO BE GRASS SEEDING WITH THE FOLLOWING MIX:
 50% CREEPING RED FESCUE
 30% SMOOTH SEEDED MEADOW GRASS
 10% BROMUS PRENT
 SEEDING RATE 17 grammes per sq. metre.

revision	date	init.	revision details

COOPER ARCHITECTURAL DESIGN
 BRIDGEMAN, HOOKSLEY, LINC.
 TEL: 01430 423762
 FAX: 01430 423762
 MOBILE: 07808 125778

Client: ANGLIA MOTEL


Project: WASHWAY ROAD, (A17)
 FLEET, SPALDING, Lincs.

SHDC Planning & Development
 20 MAR 2002
 0330/02

Drawn: HBT

Scale: 1:500 Drawing No.

Date: JULY '99 Drawn:

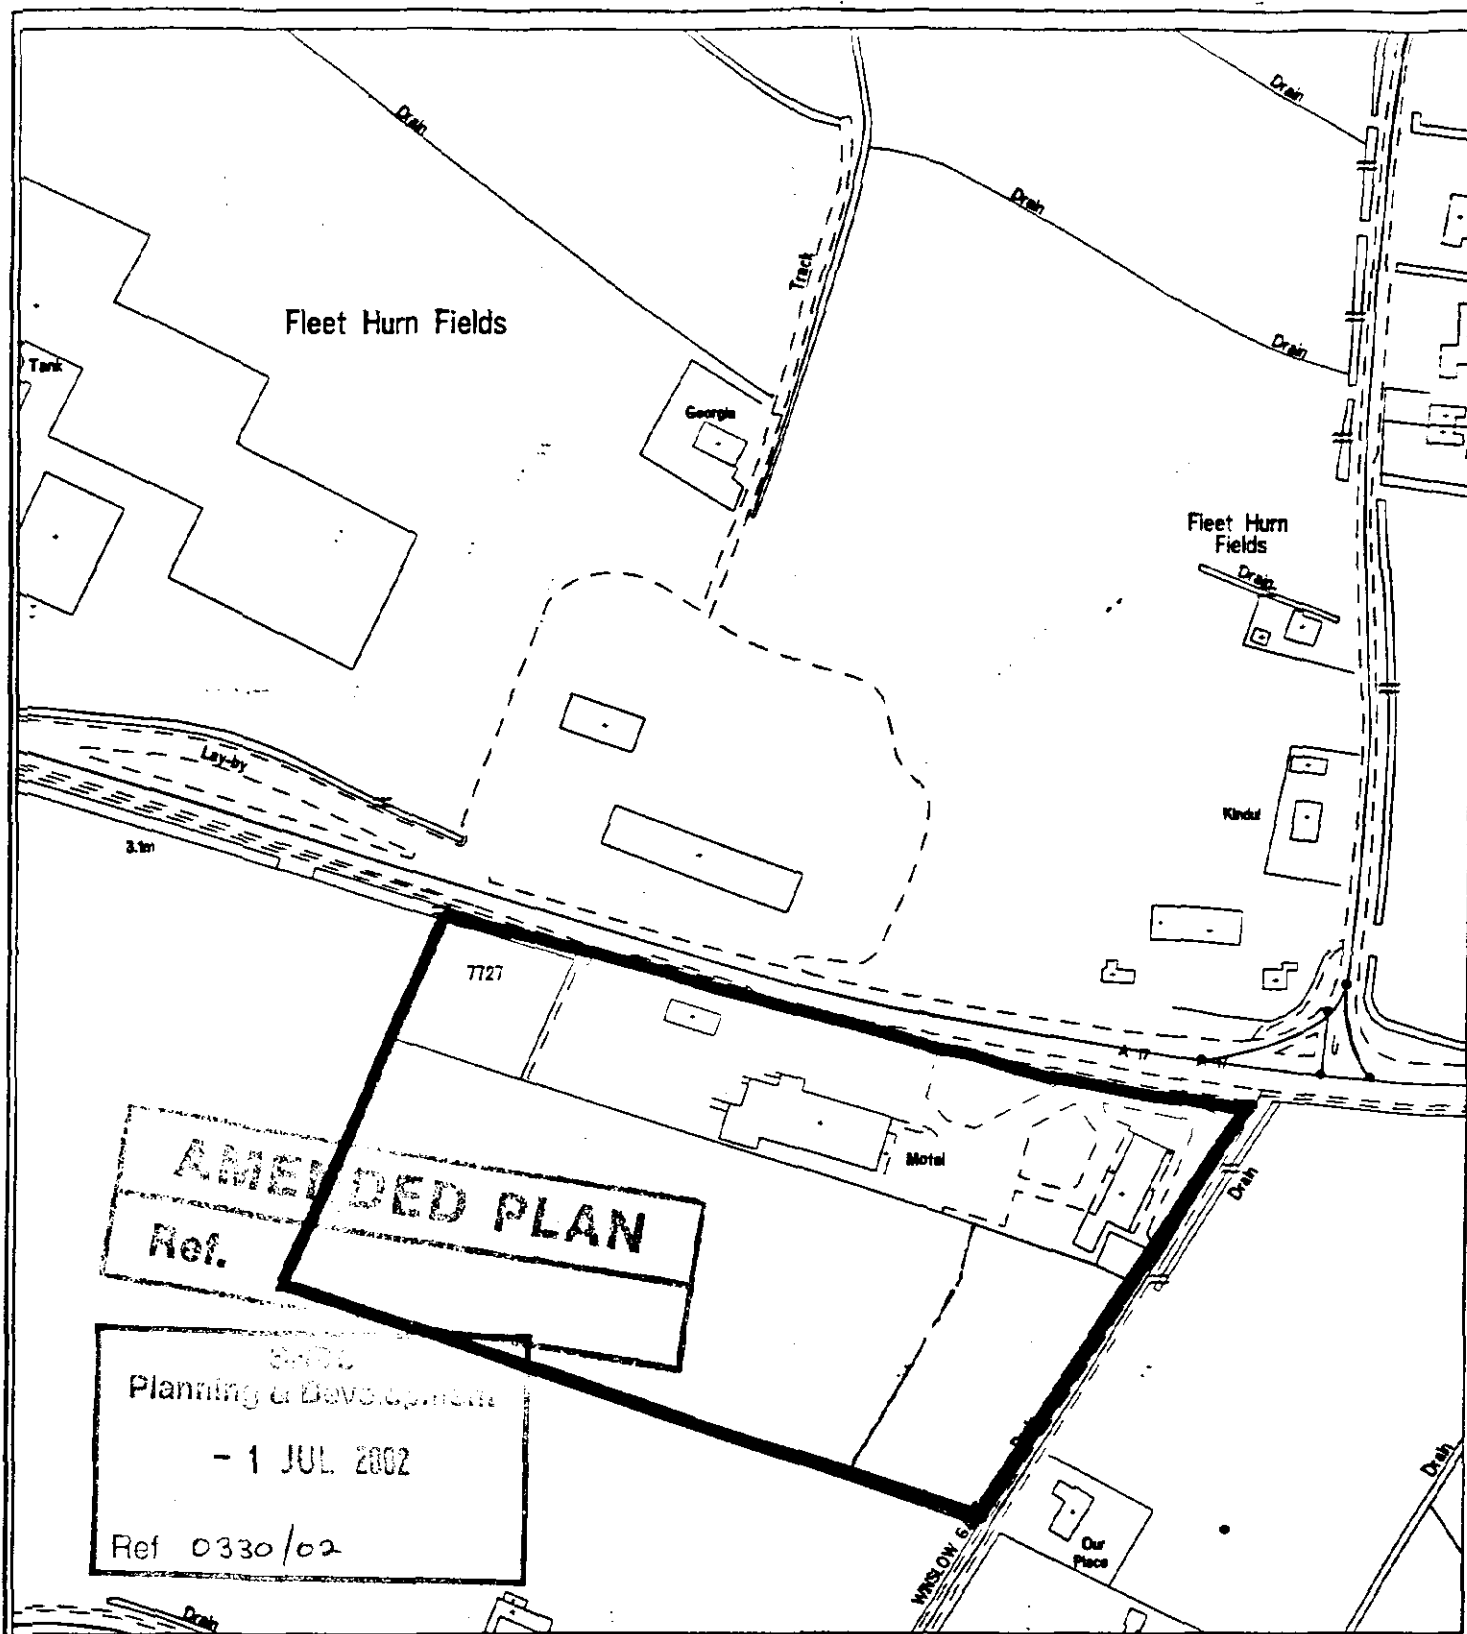


Council Offices
Priory Road
Spalding
Lincolnshire
PE11 2XE

Tel 01775 761161

Author: HAPS
Location: S.Holland
Scale: 1:2500
Date: 1997




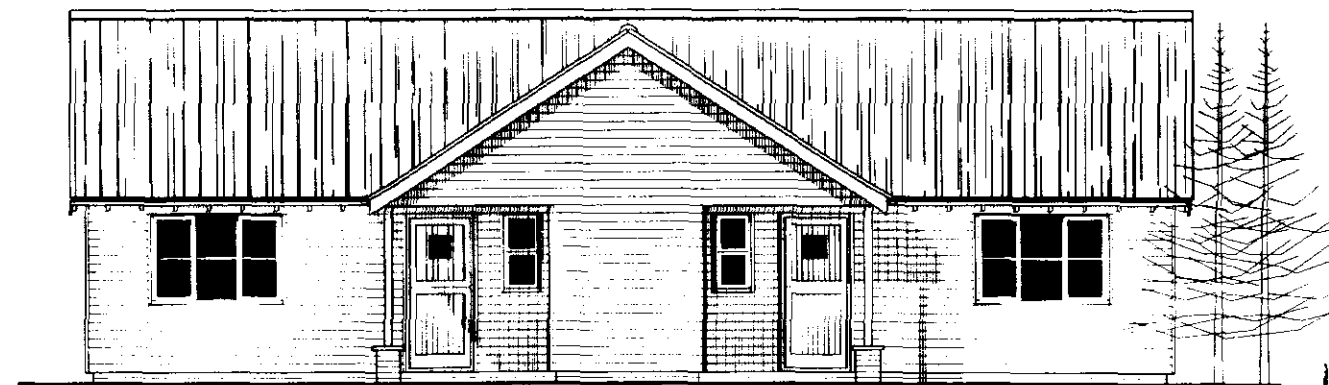

SHDC
Planning & Development
- 1 JUL 2002
Ref 0330/02

AMENDED PLAN

Ref.

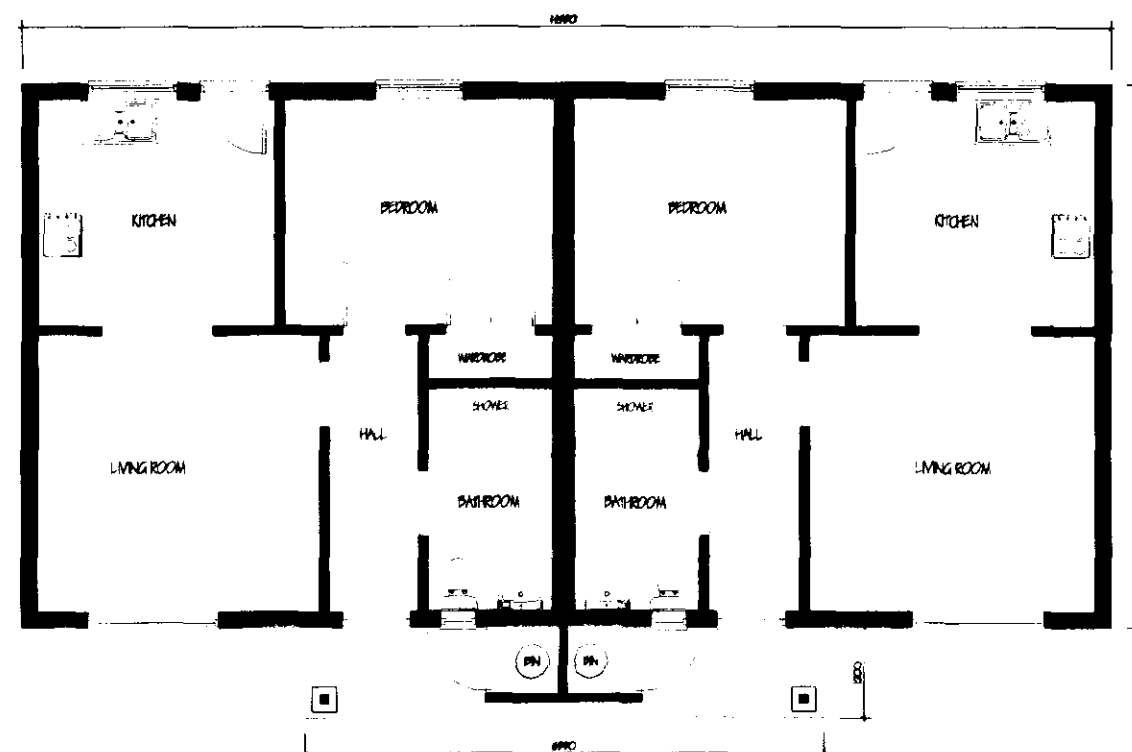

revision	date	init.	revision details

CP COOPER
ARCHITECTURAL
DESIGN
100 BRADY STREET, SUITE 100, BOSTON, MA 02109
TEL: 617.452.1234 FAX: 617.452.1235
WWW.COOPERARCHITECTURALDESIGN.COM





ANGELA CARPIS

Project:
PROPOSED HOLIDAY CHALETS
WINDSON GATE
FLEET
SPALDING
LINES

Drawing:

INDICATIVE DETAILS

Scale 1:50	Drawing No. 0106/01
Date: DECEMBER '01	Drawn: J.C.

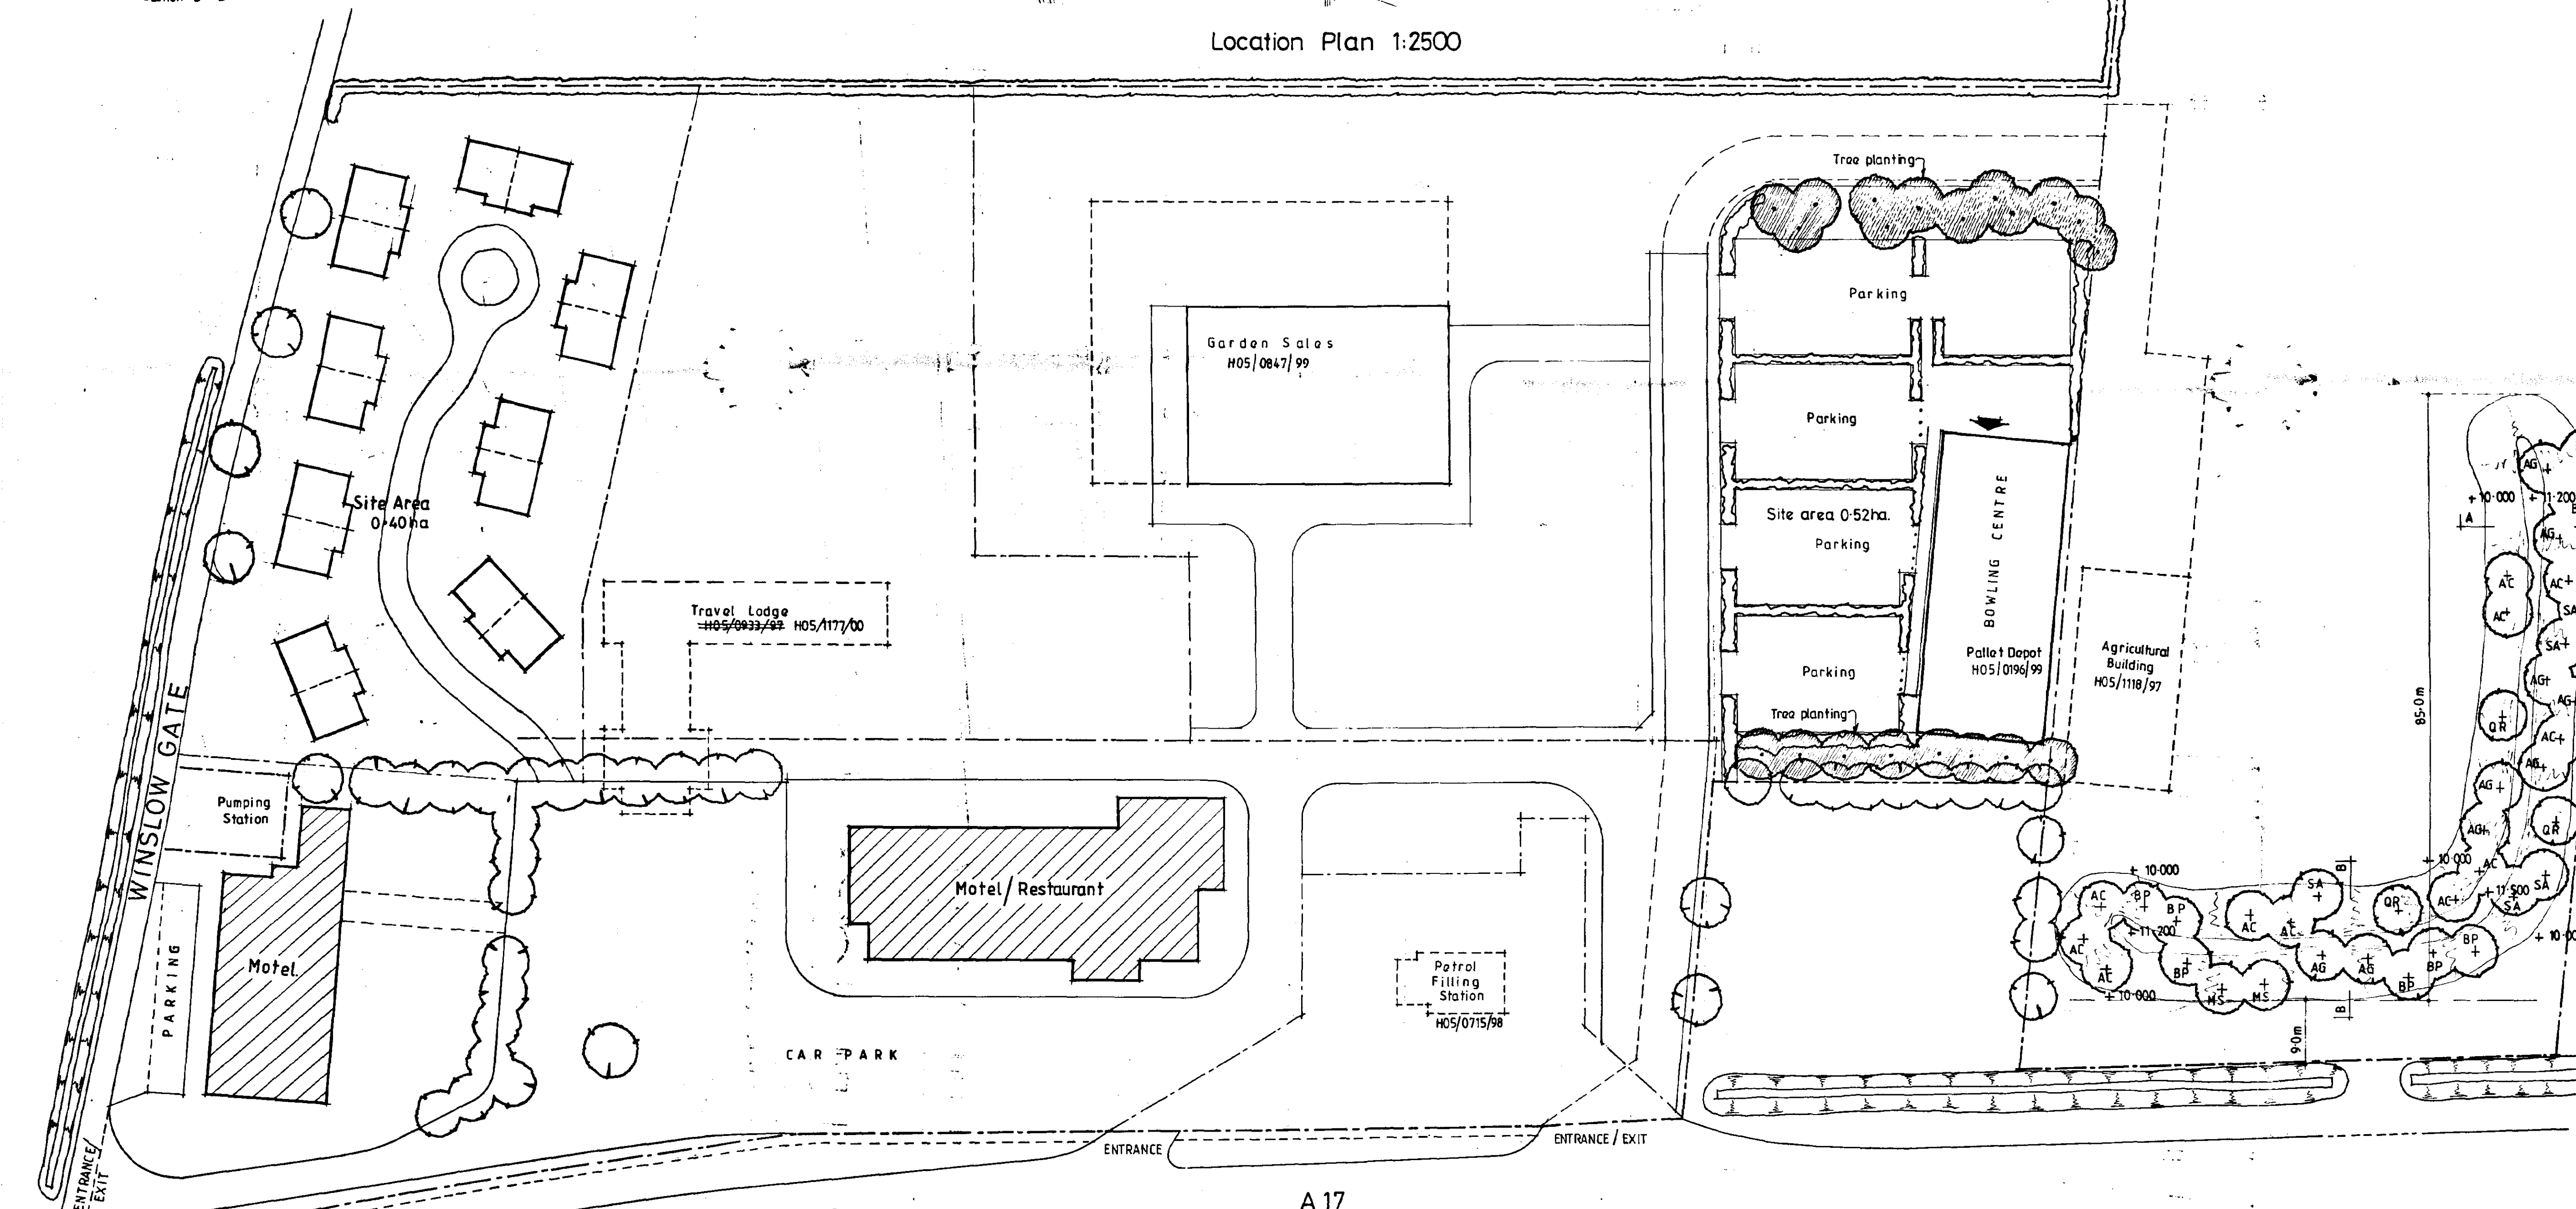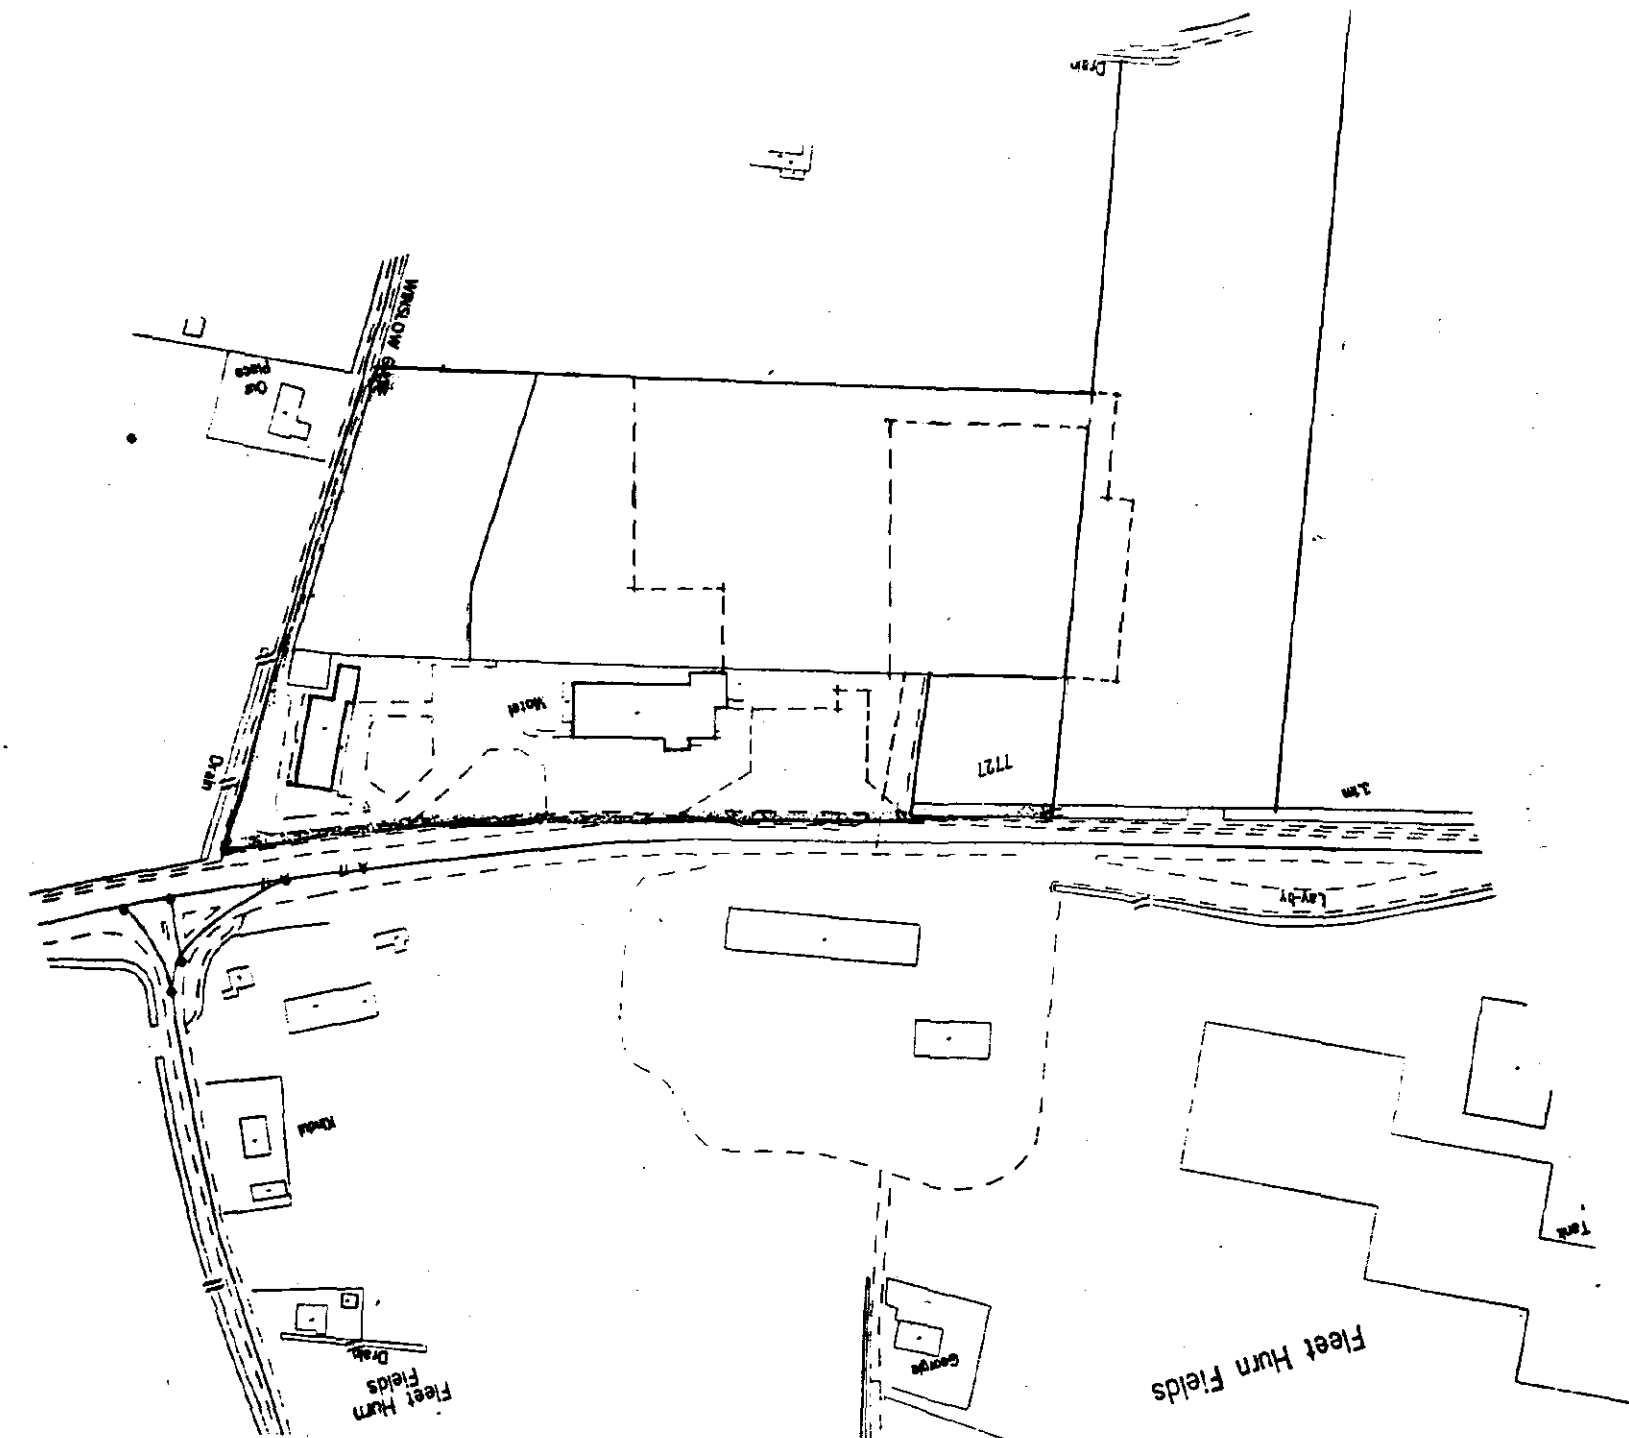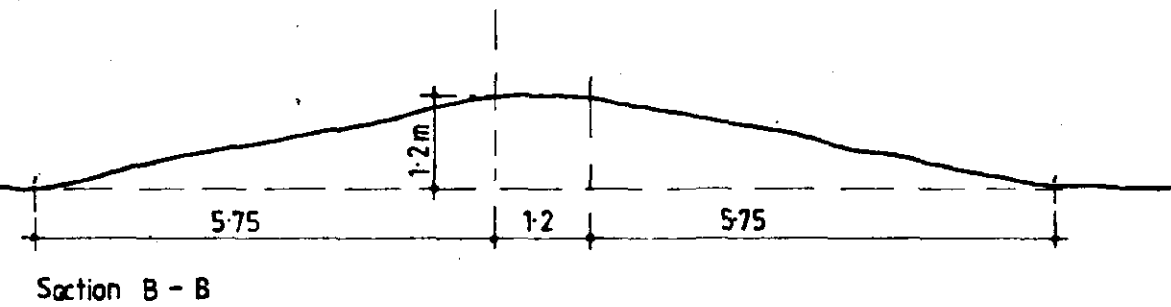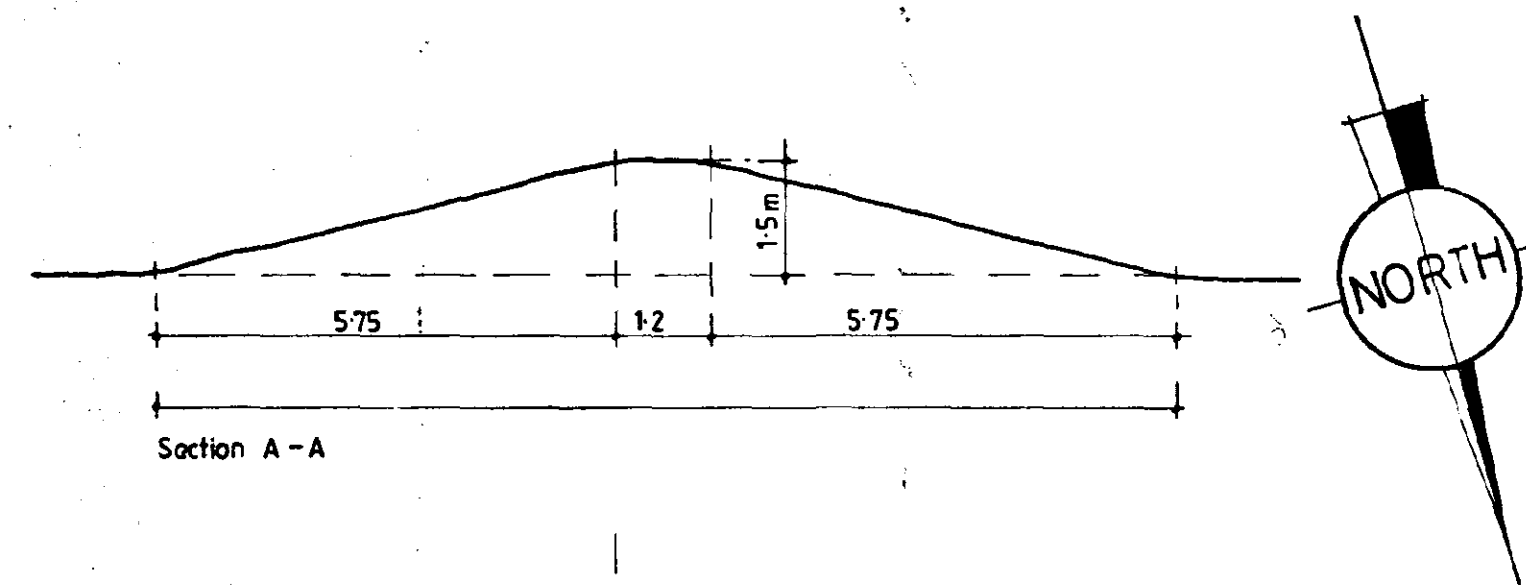

TREE PLANTING

AC. ACER CAMPESTRIS (FIELD MAPLE)
 AG. ALNUS GLABRATA (COMMON ALDER)
 BP. BETULA PENDULA (SILVER BIRCH)
 M.S. MALUS SYLVESTRIS (CRAB APPLE)
 Q.R. QUERCUS ROBUR (OAK)
 SA. SORBUS AUCUPARIA (ROWAN)

ALL SPECIES TO BE PLANTED AS 1.5m - 1.8m STANDARDS AND TO BE SUITABLY SITED.

PARKING TO BE GRASS SEEDING WITH THE FOLLOWING MIX:

50% CREWING FESCUE
 30% CREEPING REY FESCUE
 10% SACRED SPINNEY MEADOW GRASS
 10% BROMUS TERT

SEEDING RATE 17 kg/ha

revision	date	init.	revision details

CP COOPER ARCHITECTURAL DESIGN

BRIMHAM, HOOKS GATE,
 FLEET, SPALDING, Lincs. PE12 8LF
 Tel/Fax: 01406 423782
 Mobile: 07808 125778

Client: **ANGLIA MOTEL**

Project: **WASHWAY ROAD, (A17)
 FLEET,
 SPALDING,
 Lincs.**

Drawing: **AMENDED PLAN**

Ref. **Ref.**

Scale: 1:500	Drawing No.
Date: JULY 99	Drawn:

SRDC
 Planning & Development
 - 1 JUL 2002
 Ref: 0330/02