
SHDC
Planning & Development
19 AUG 2011
Ref: 0833-11

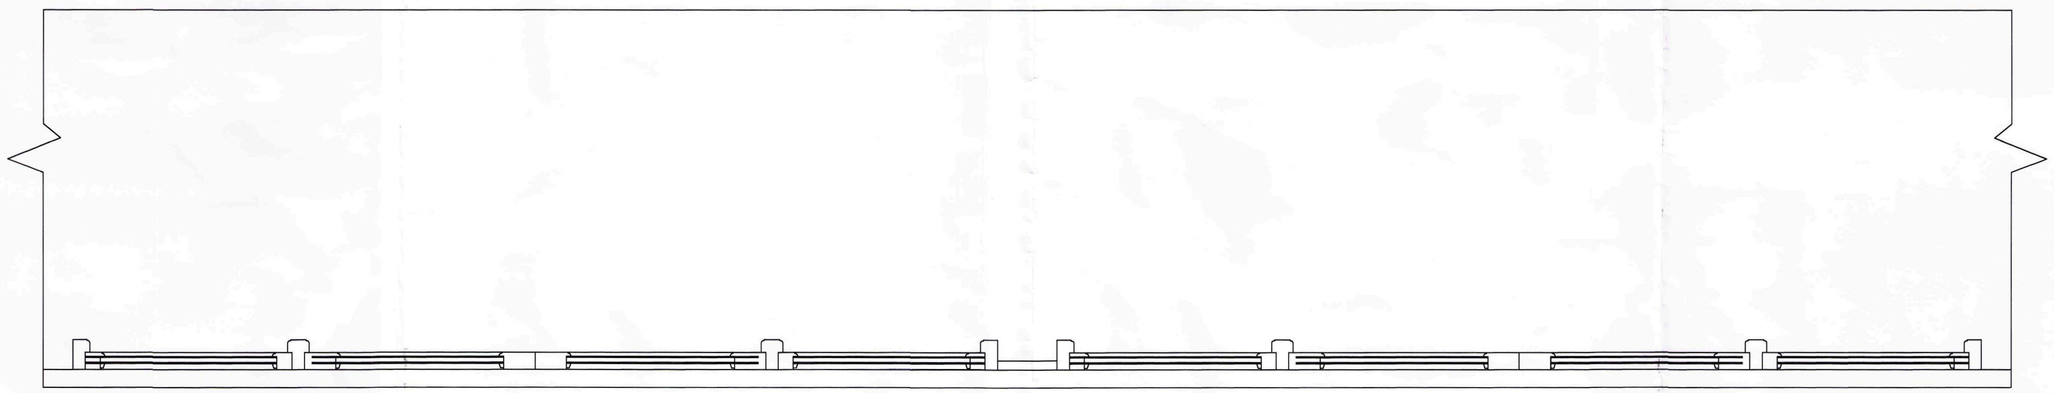

Conservatory



Conservatory

Scale 1:10

Paper Size A1