
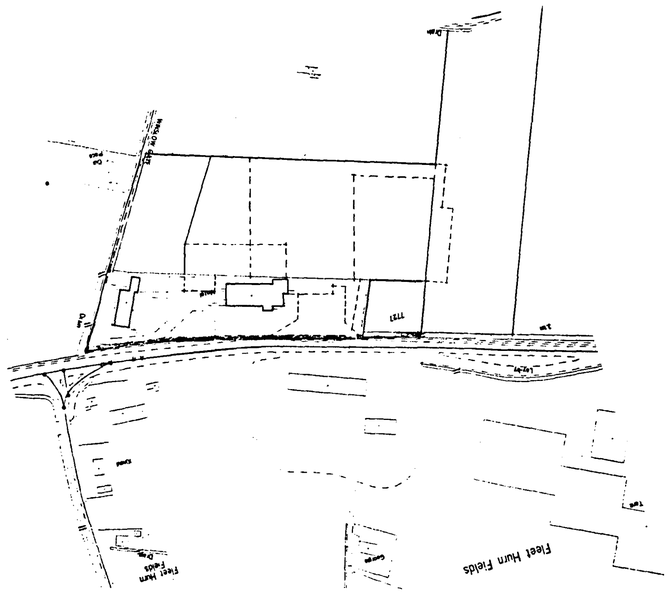



Location Plan 1:2500

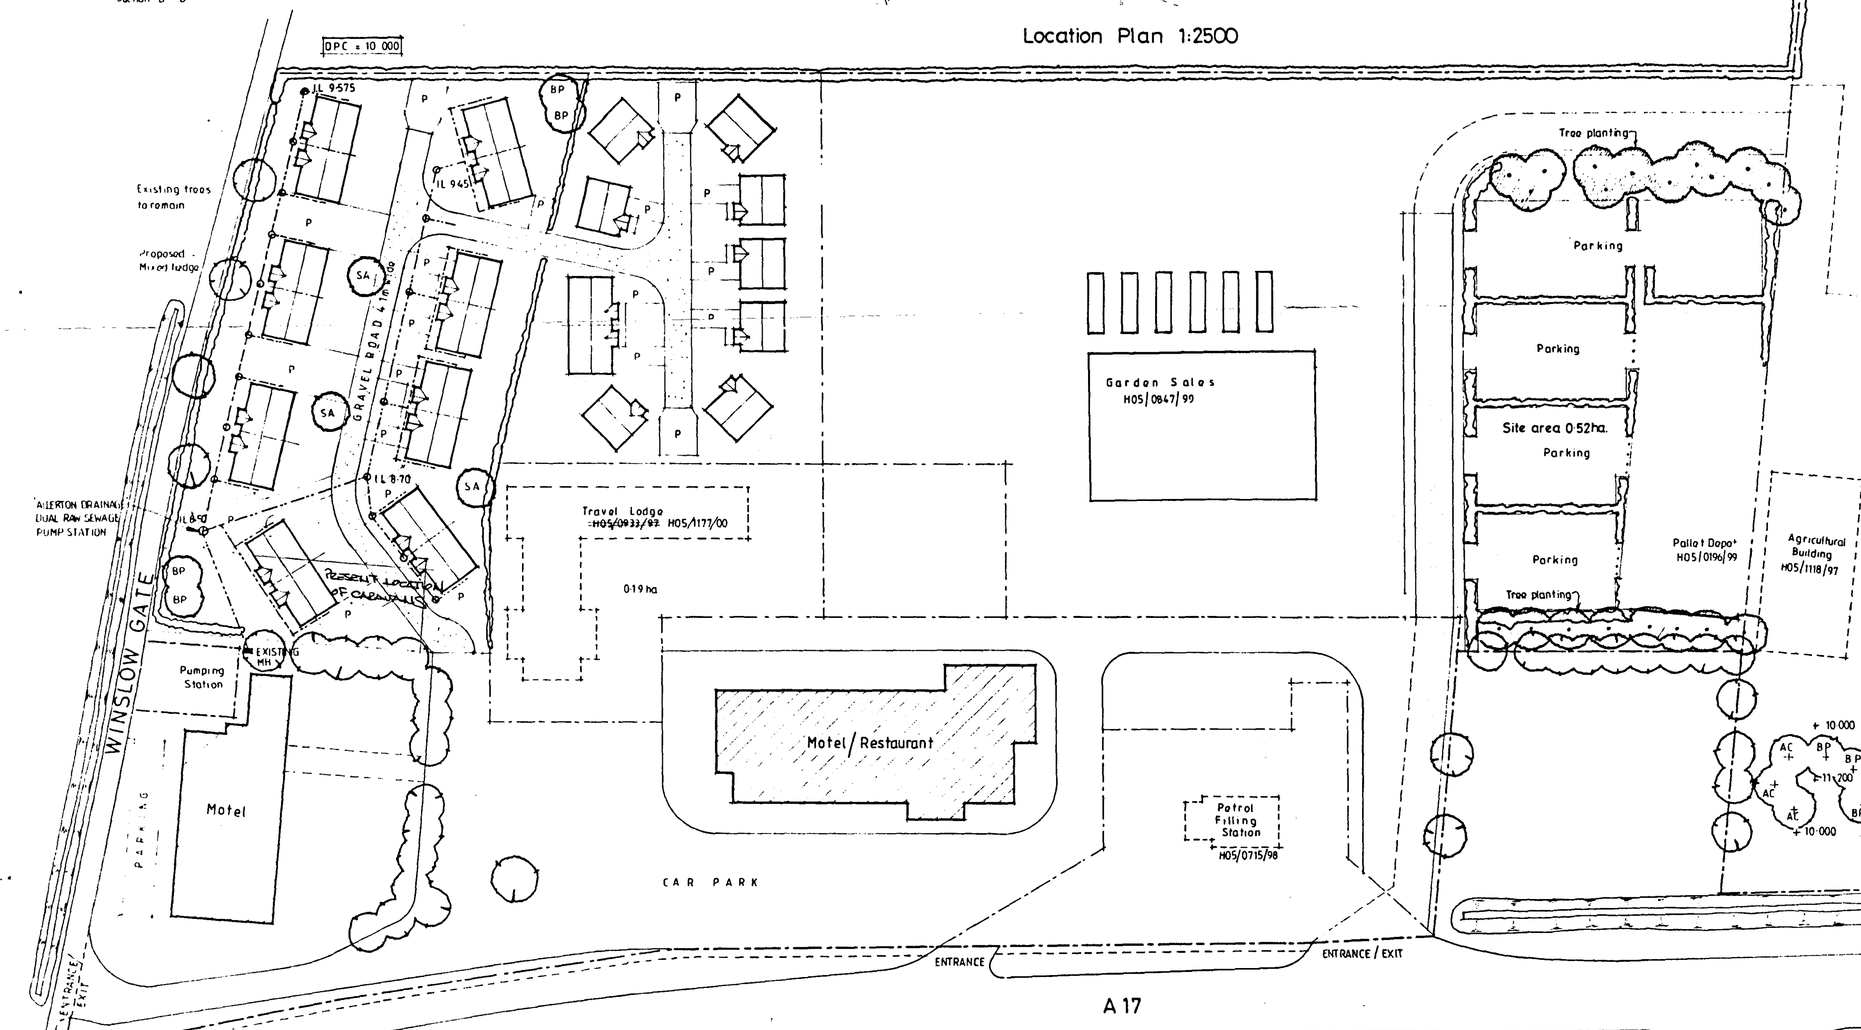


Site Plan 1:500

TREE PLANTING

| | | |
|---|---|---|
| AC | ACER CAMPESTRE | (FIELD MAPLE) |
| AG | ALNUS GLUTINOSA | (COMMON ALDER) |
| BP | BETULA PENDULA | (SILVER BIRCH) |
| MS | MALUS SYLVESTRIS | (CRAB APPLE) |
| QR | QUERCUS ROBUR | (OAK) |
| SA | SORBUS ALEUPARIA | (ROWAN) |

ALL SPECIES TO BE PLANTED AS 1·5m - 1·8m STANDARDS AND TO BE SUITABLY STAKED

BANKING TO BE GRASS SEEDED WITH THE FOLLOWING MIX

- 30% COMMON BENT
- 30% CREEPING RED FESCUE
- 30% SMOOTH STALKED MEADOW GRASS
- 10% BROWN TOP BENT

SEEDING RATE 17 grammes per sq metre

MIXED HEDGE - PLANTED AT 45 - 60 cm @ 40 cms c/c

(a) HAWTHORN (CRATAEGUS MONOGYNA)
(b) BEECH (FAGUS SYLVATICA)
(c) PLATYCLADUS ORIENTALIS (ORIENTAL)
(d) PRIVET (LIGUSTRUM OVALIFOLIUM)

COOPER ARCHITECTURAL DESIGN

ANGLIA MOTEL

WASHWAY ROAD (A17)
FLEET
SPALDING
LINCS.

SHDC
Planning & Development
13 MAR 2008
Ref: 0336/08

DETERMINED PLAN

1:500