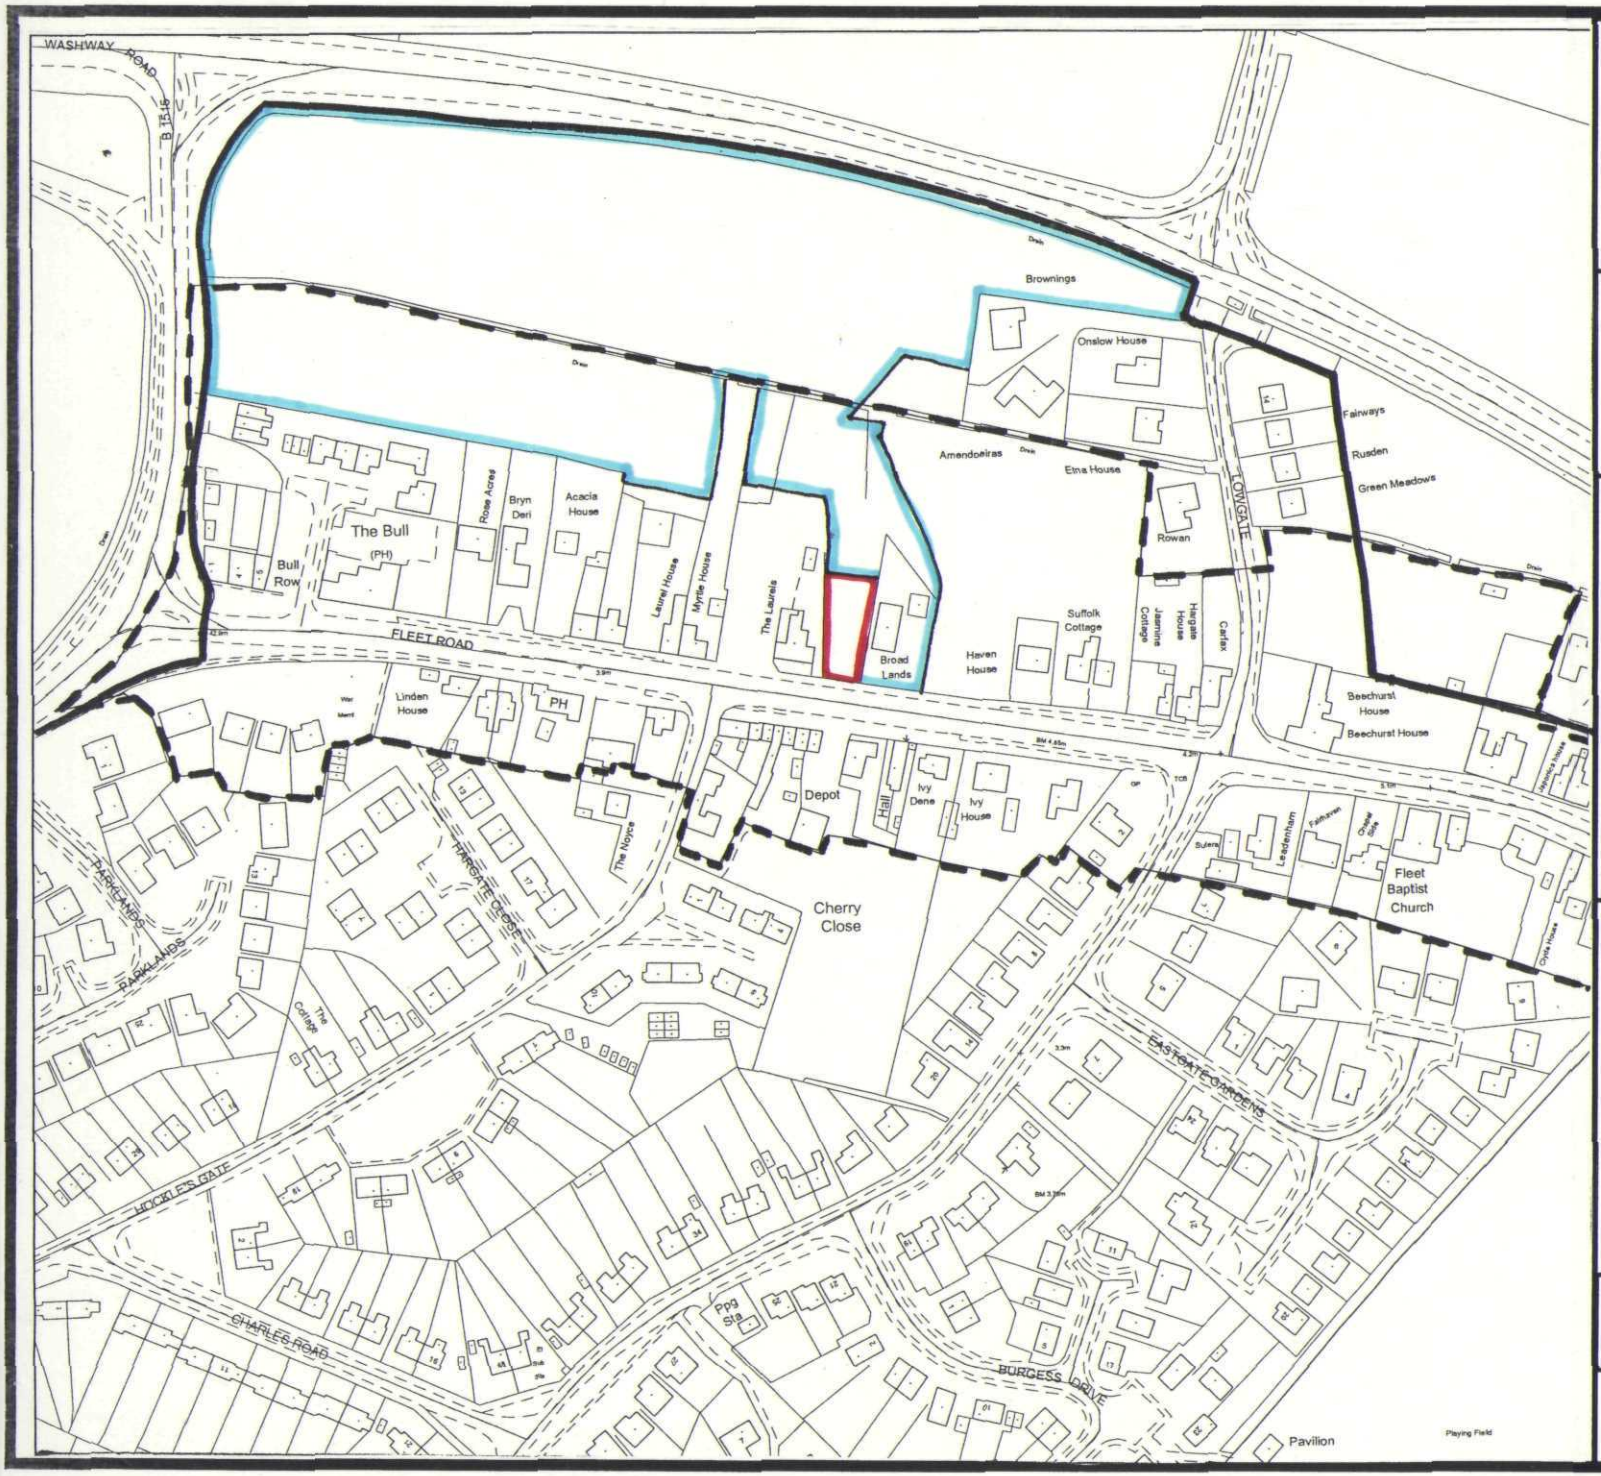


South Holland District Council

Planning & Development

Appeal by

JM,RA & PH Franks

- Appeal Site
- Development Boundary
- Land also in ownership
- Conservation Area

Steve Williams
Head of Planning & Development
Council Offices,
Priory Road, Spalding, Lincs
PE11 2XE

Scale: 1:2500	Date: July 2004
Plan 'A'	North ↑