
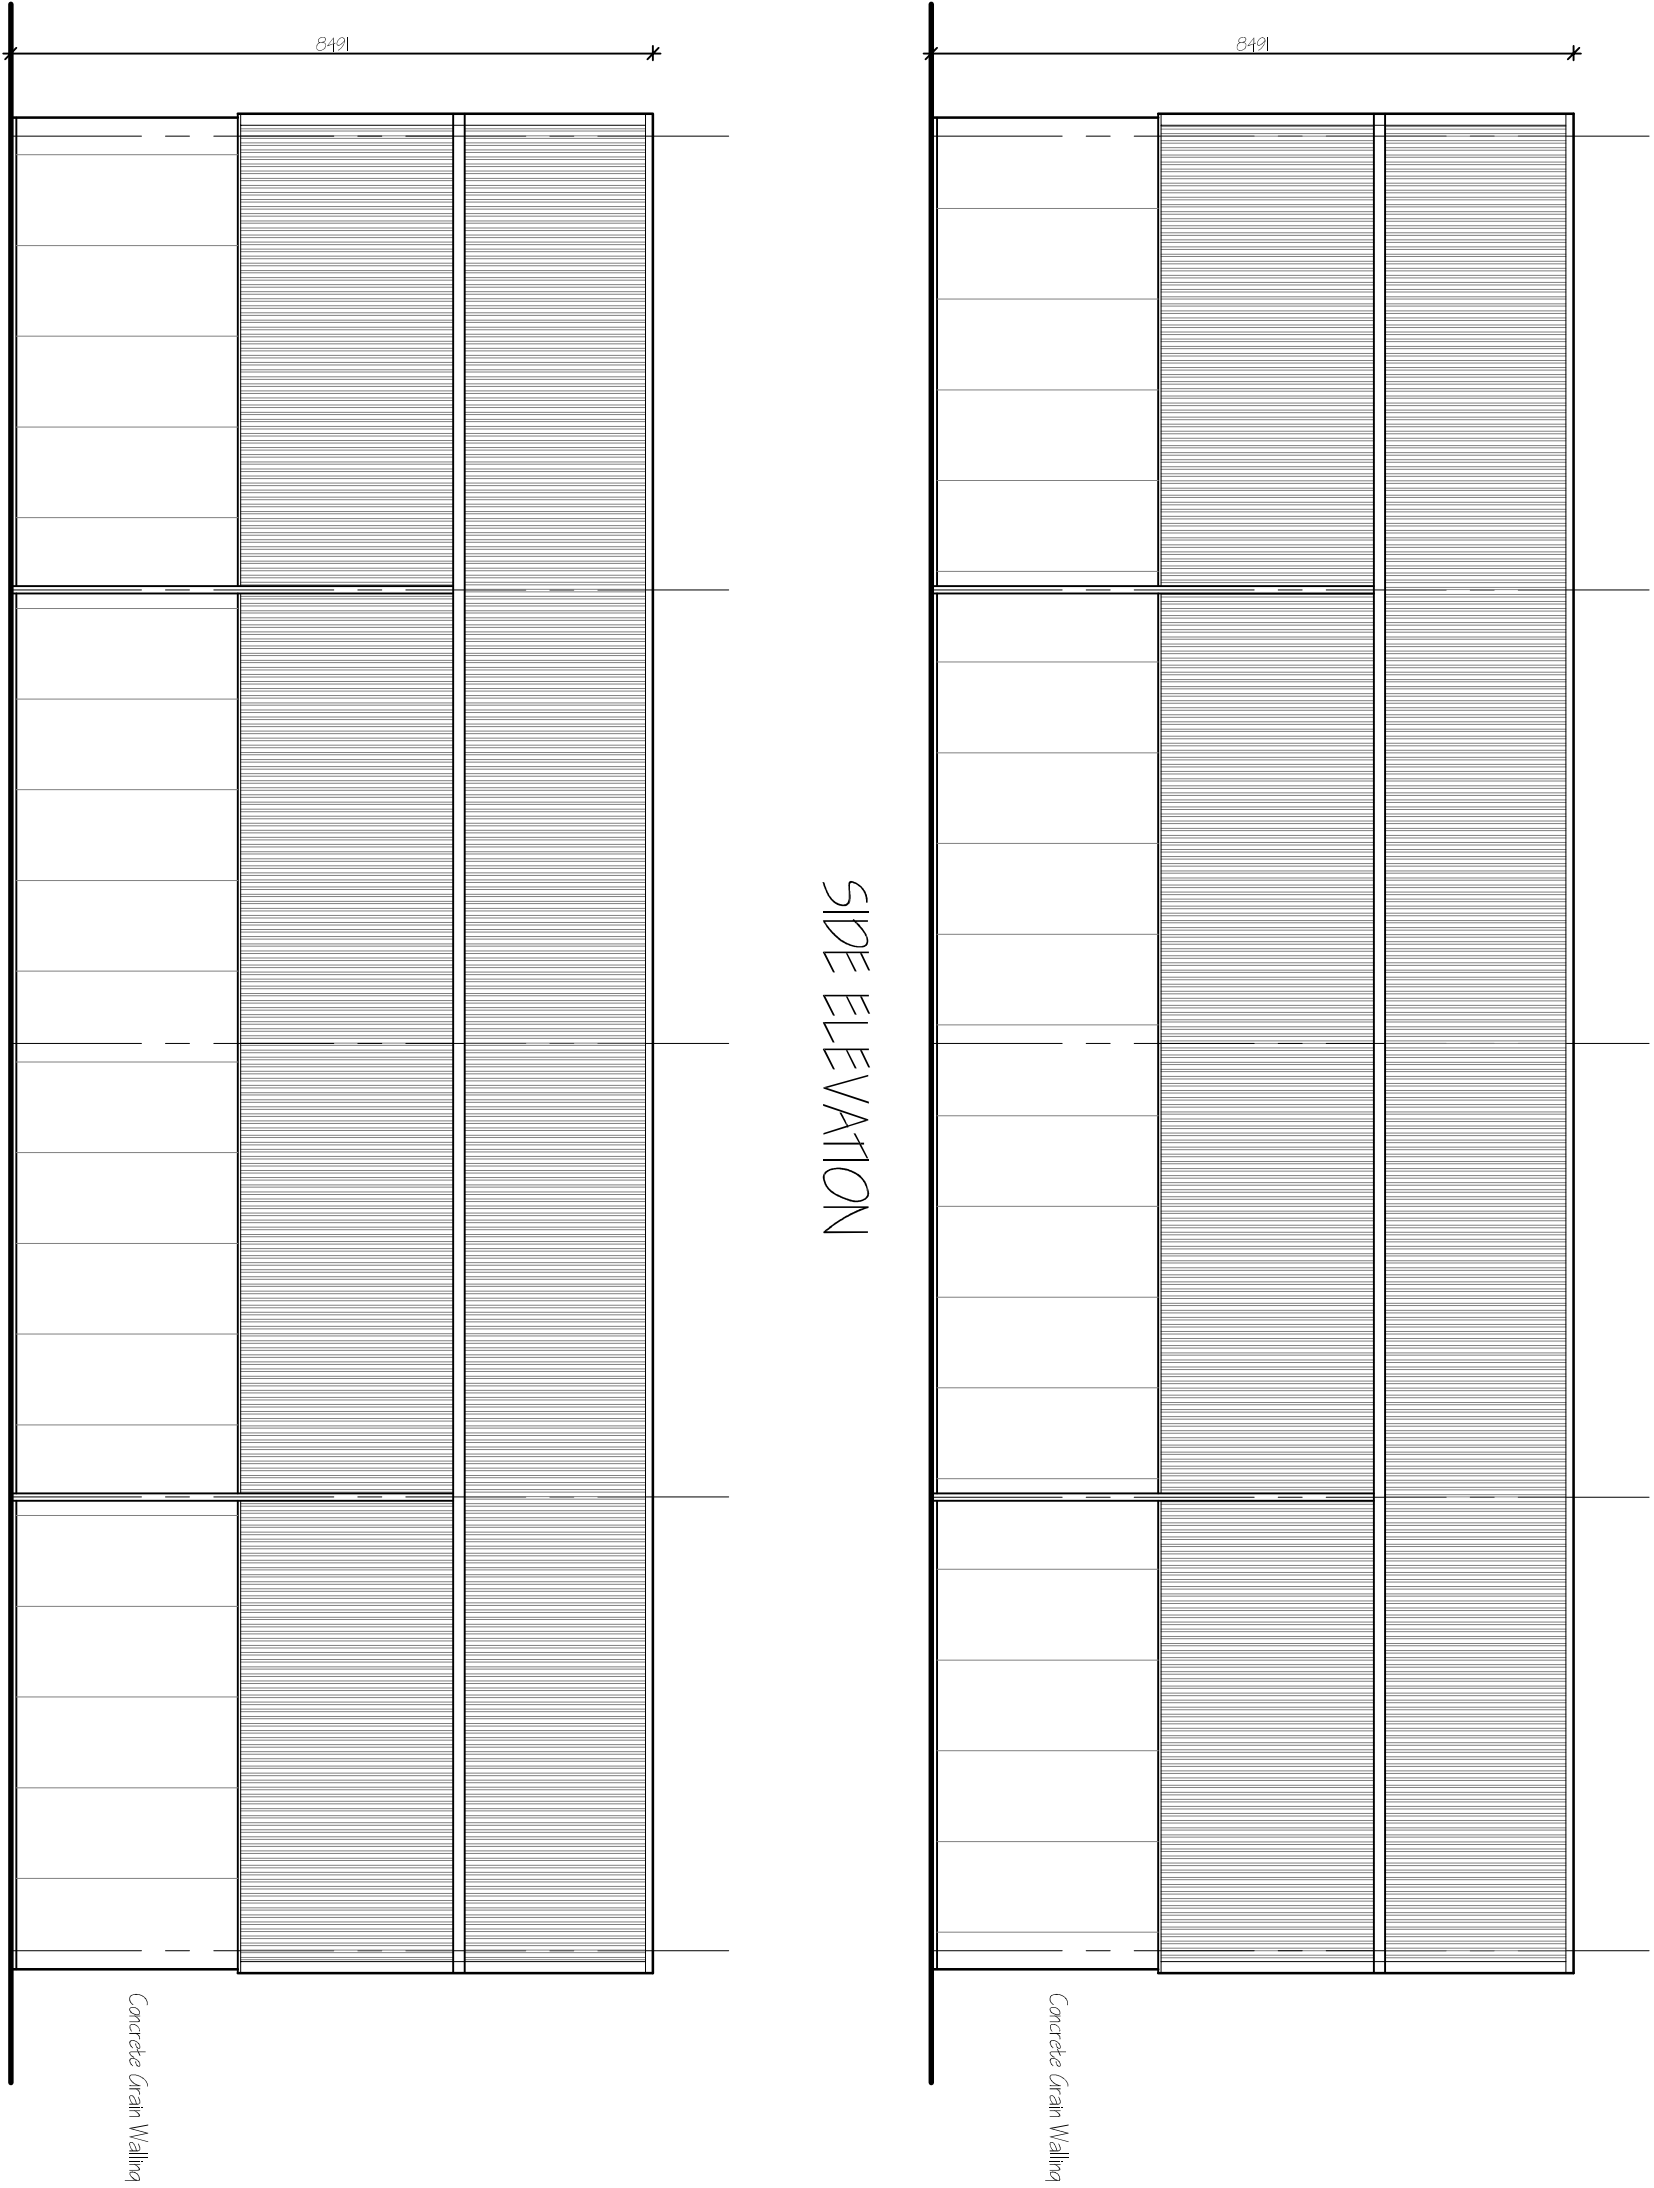


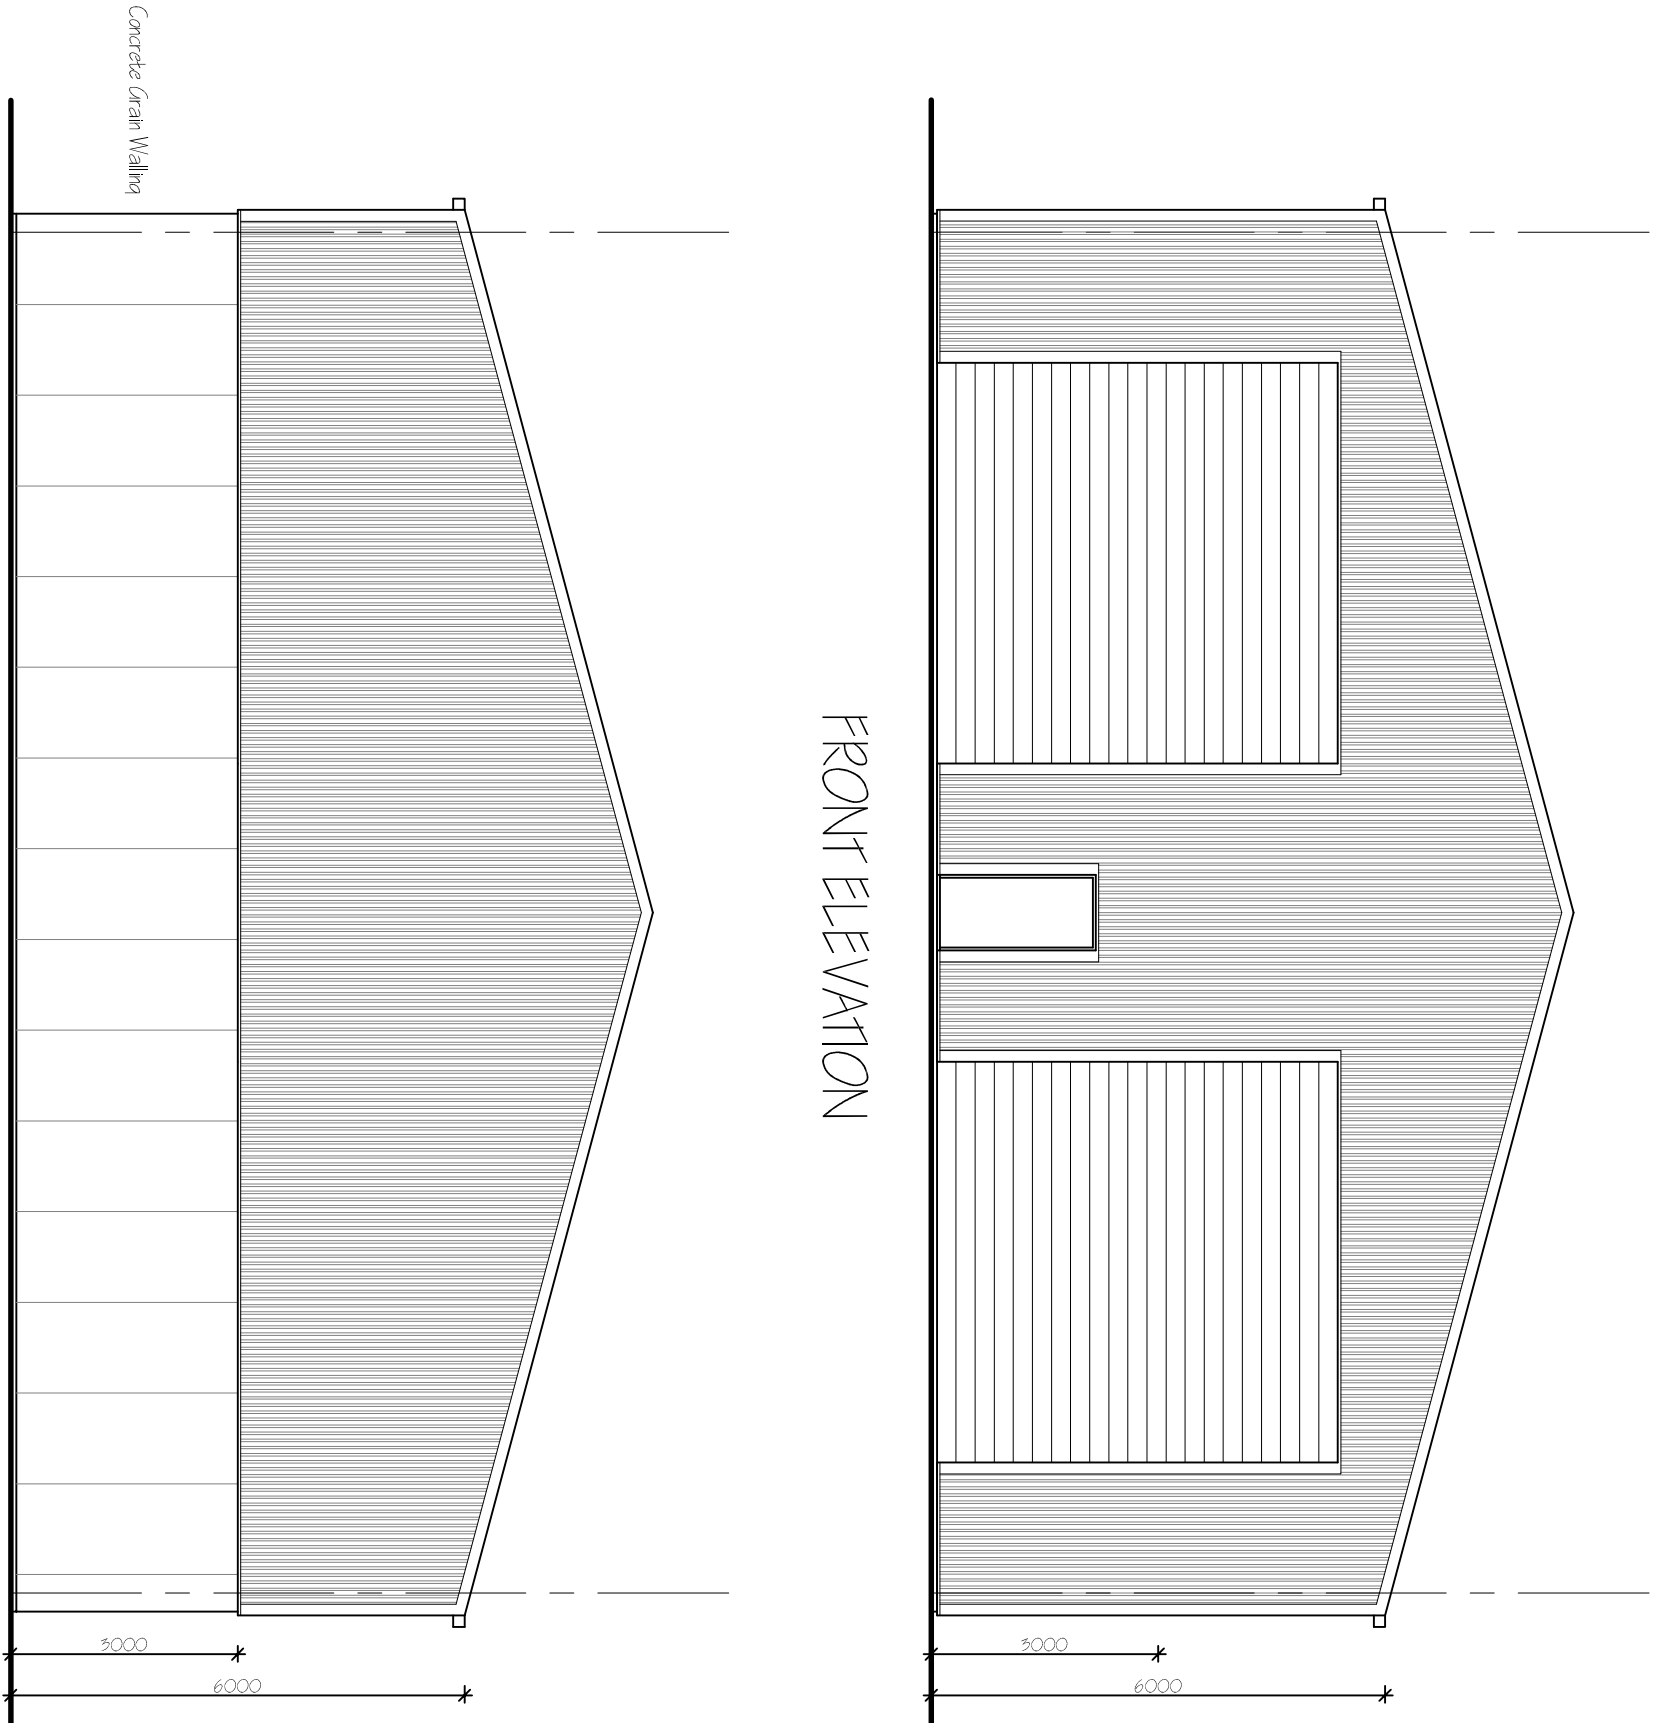


FRONT ELEVATION


REAR ELEVATION

SIDE ELEVATION

SIDE ELEVATION

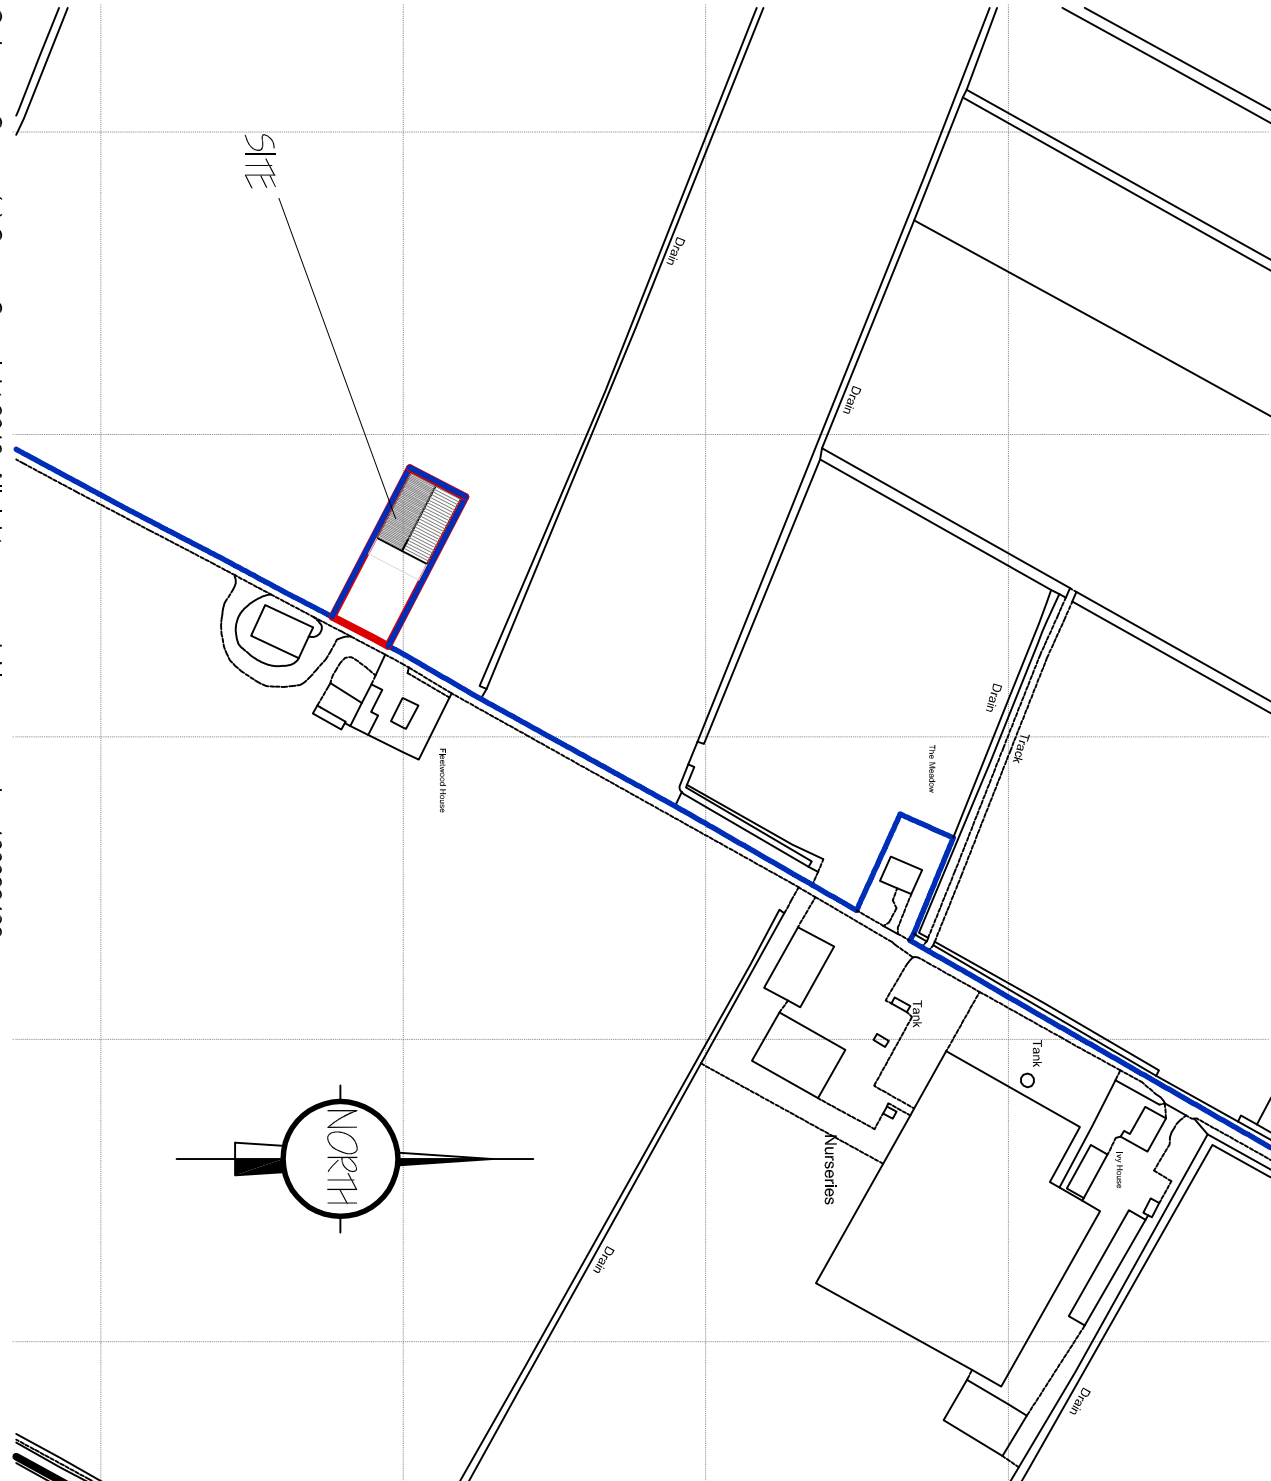


Ordnance Survey (c) Crown Copyright 2018. All rights reserved. Licence number 100022432

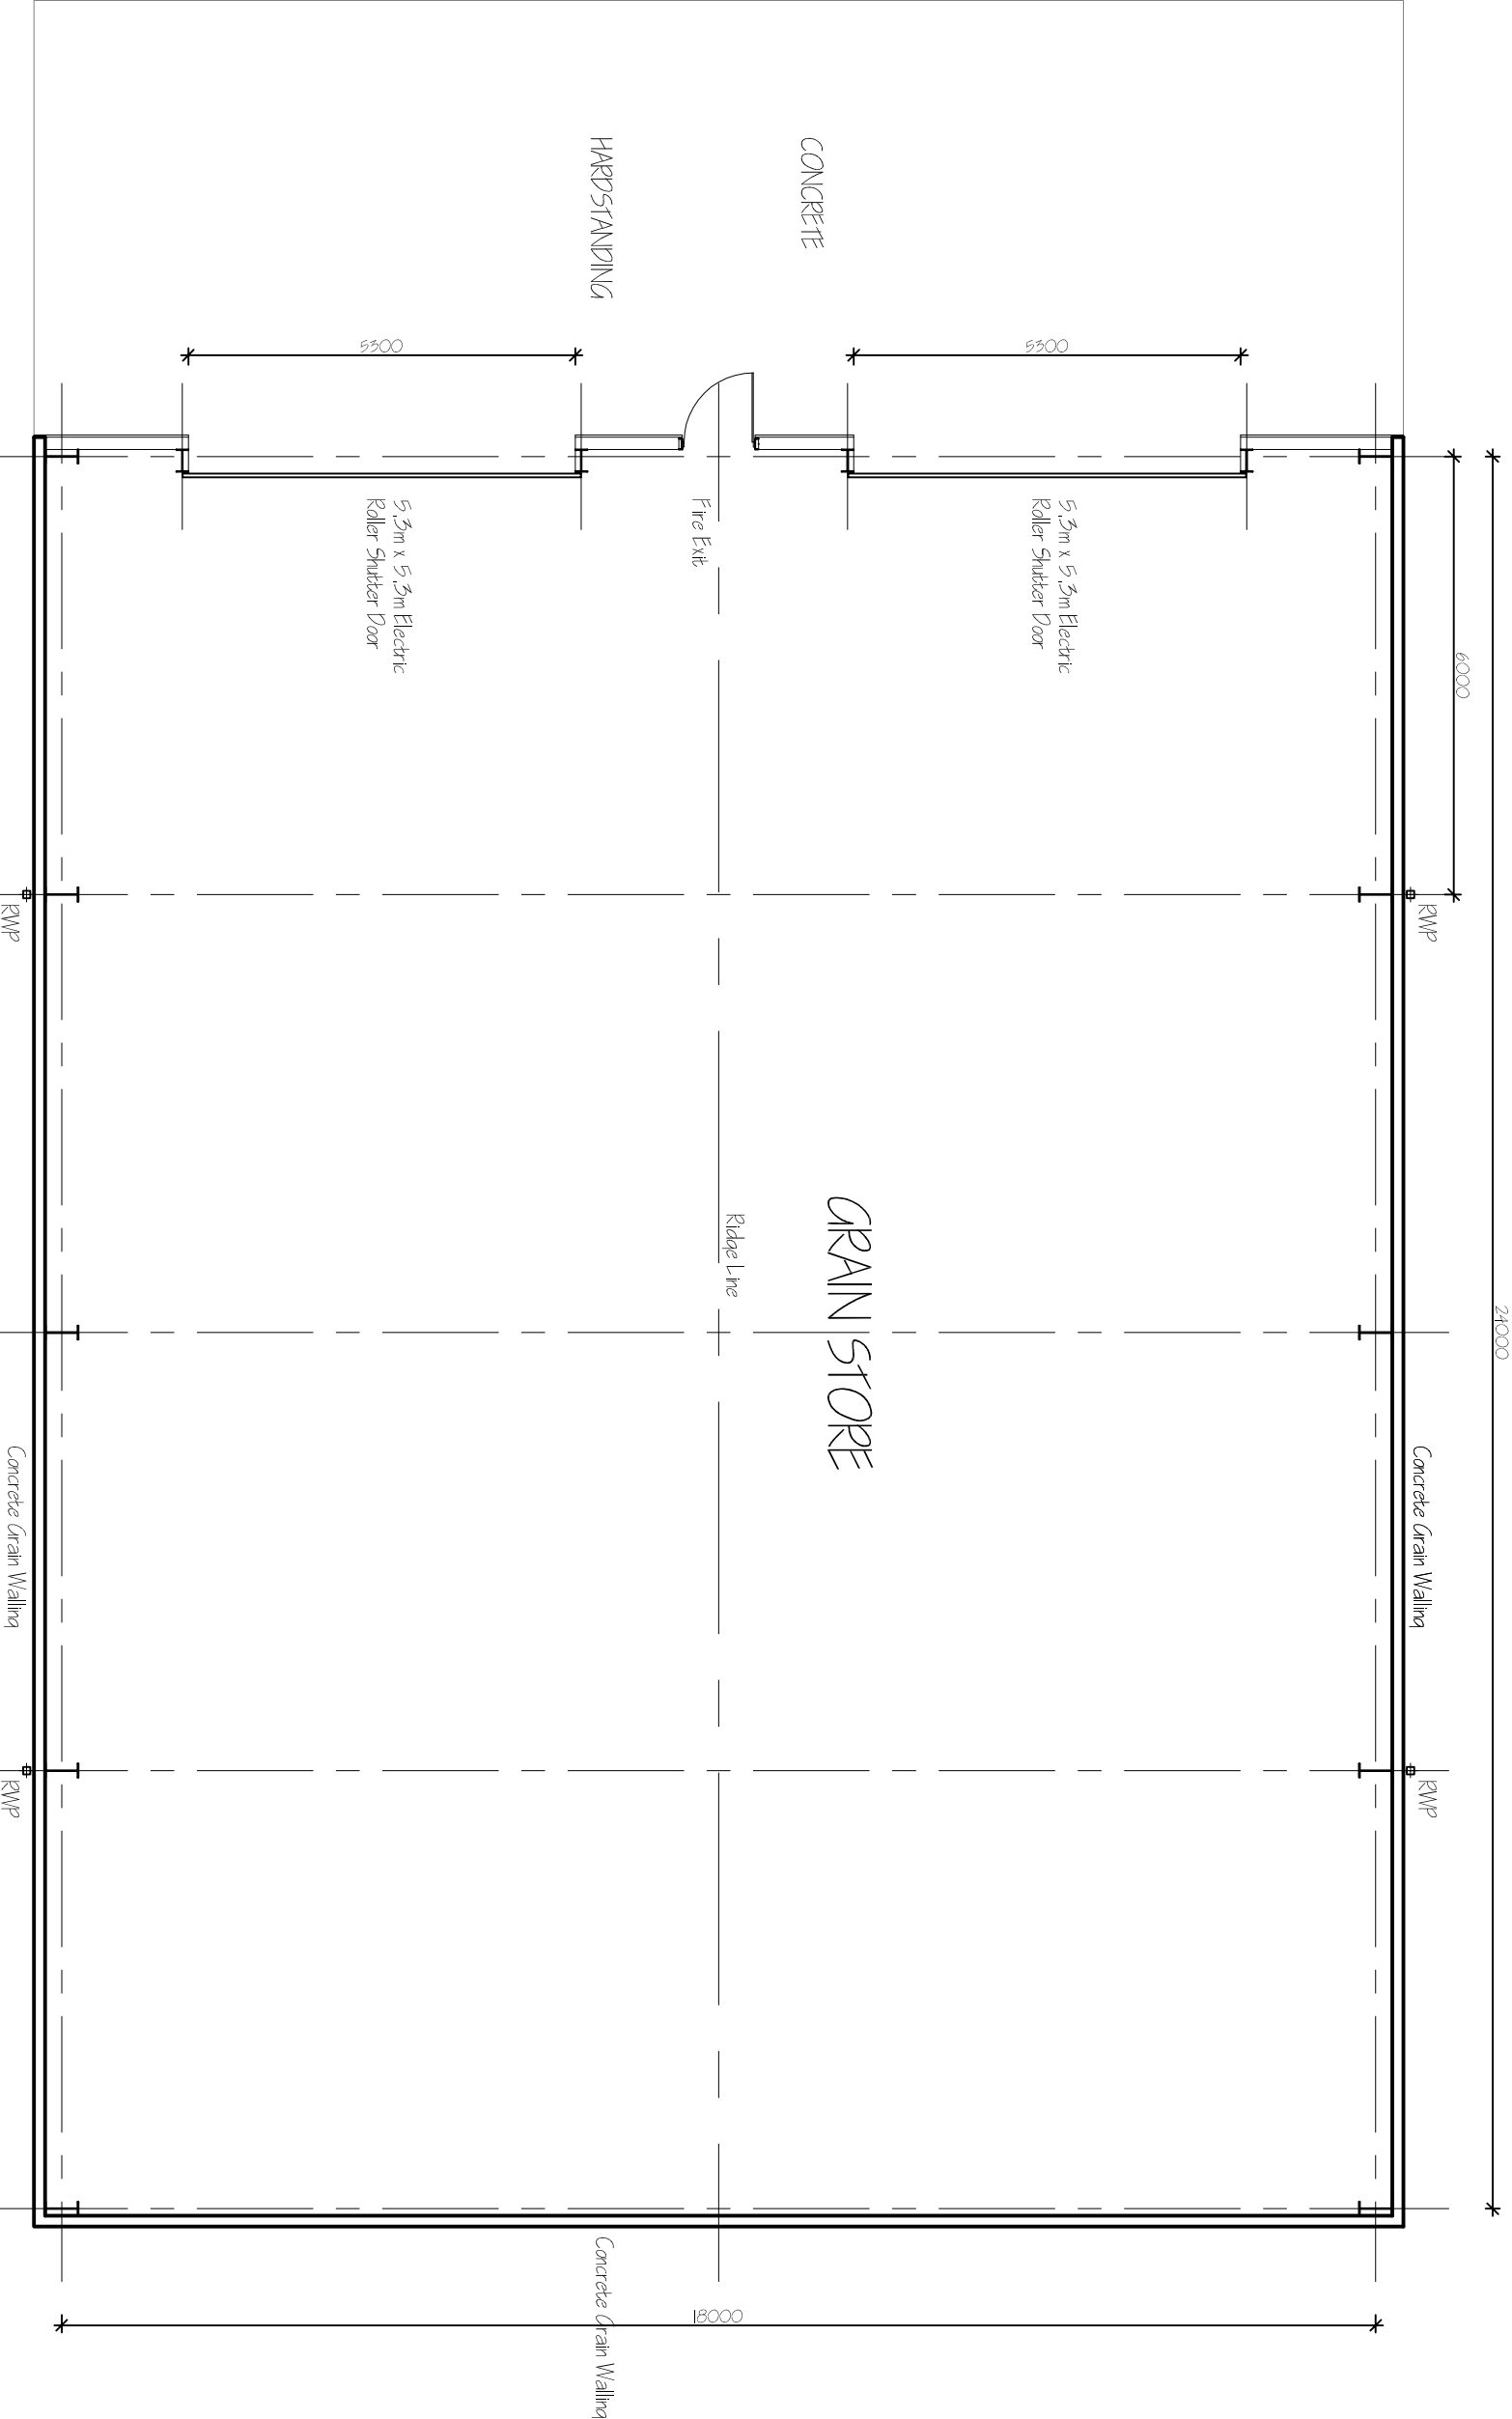

GROUND FLOOR PLAN

GROUND FLOOR PLAN

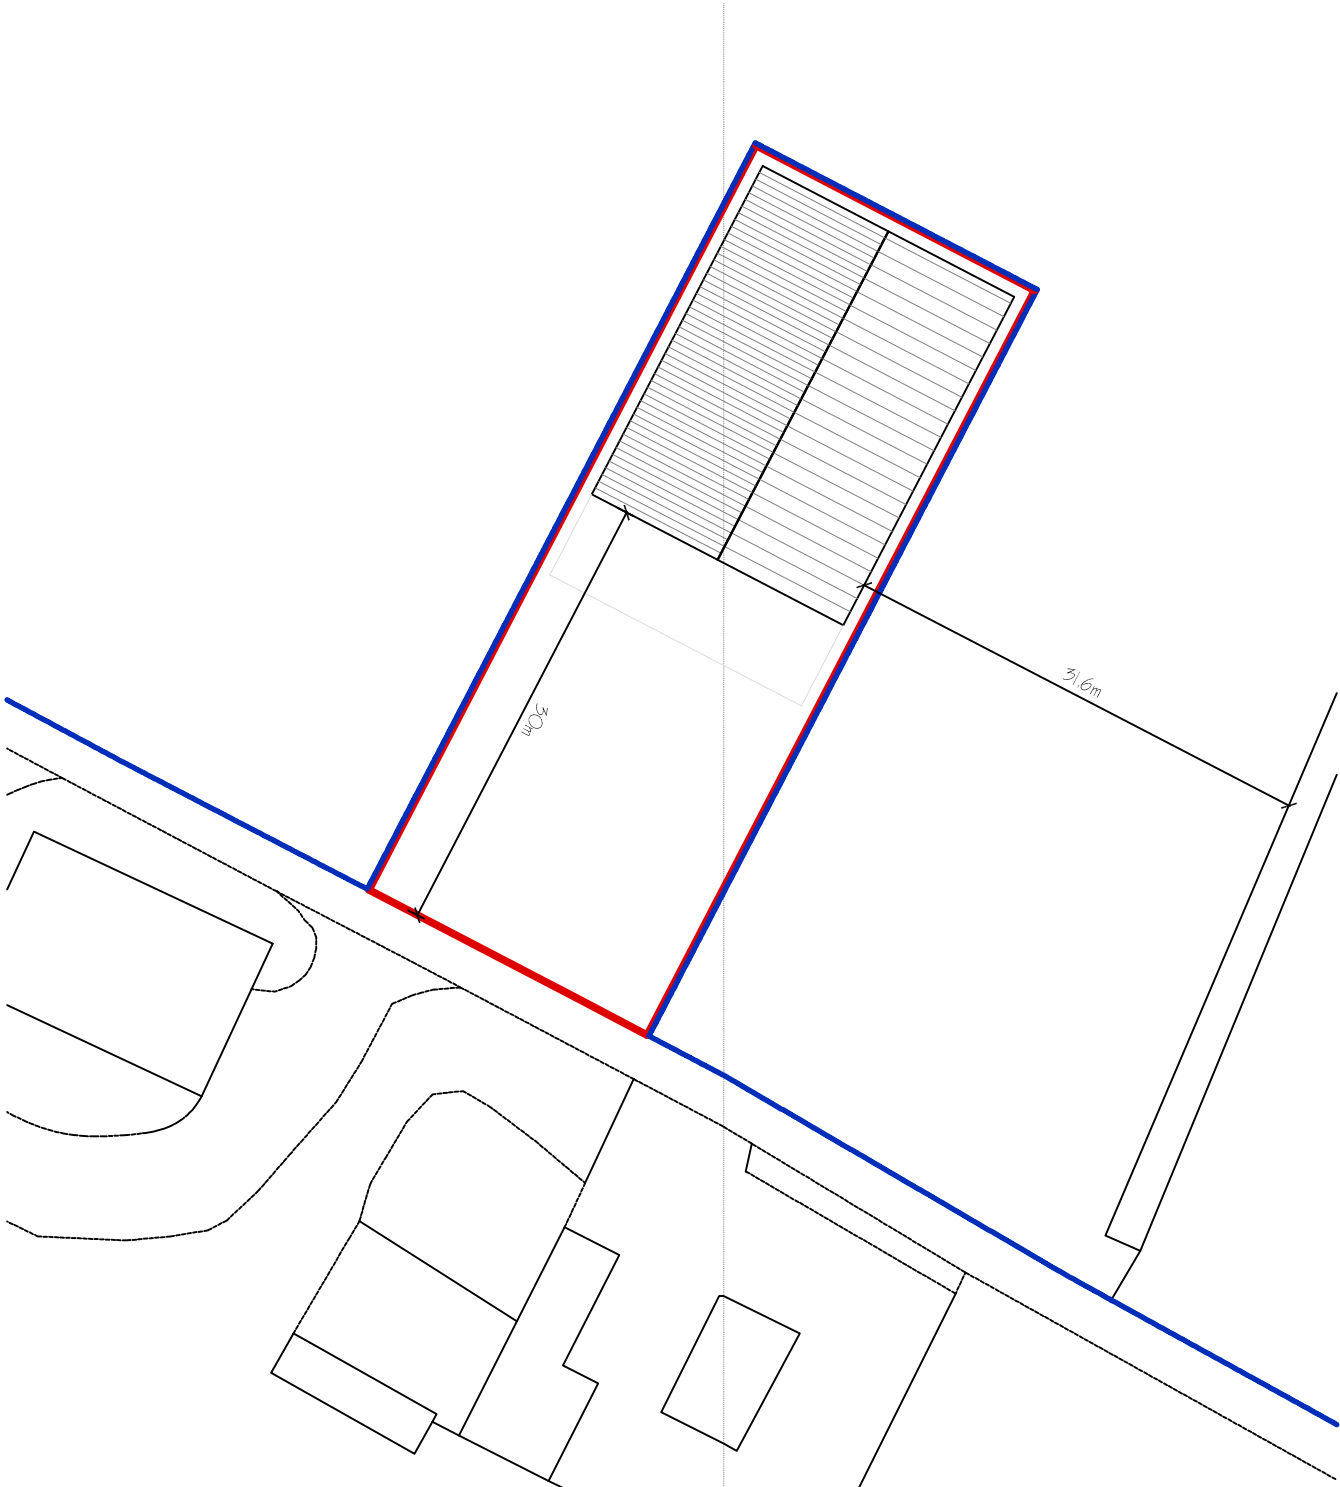

G. R. MERCHANT LTD. LENG AMICE FWO ARCHITECTURAL, STRUCTURAL AND LAND DRAINAGE CONSULTANTS 4 Wrights Mews 12A Park Road, Holbeach, Spalding, Lincs. PE12 7EE Tel: 01406 480600 Fax: 01406 480704 E-Mail: gr.merchant@btconnect.com	
Project	NEW GRAIN STORE NEW FEN DRIVE CENNEY HILL SPALDING, Lincs. PE12 0PY
Client	P K & M GRIMMITT
Drawing	FLOOR PLAN - PROPOSED ELEVATIONS - PROPOSED SITE & LOCATION PLAN
Job Ref.	33141B
Date	APR 2018
Drawn	5LB
Scale	1:100 (Unless Otherwise Stated)
DO NOT SCALE FROM THIS DRAWING	