



REVISION:	DESCRIPTION:	MADE BY:	DATE:
A	Red/ blue lines added	NH	11.04.2023

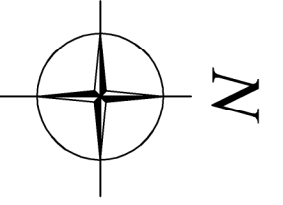

BLOCK PLAN - AS PROPOSED

SCALE 1:200

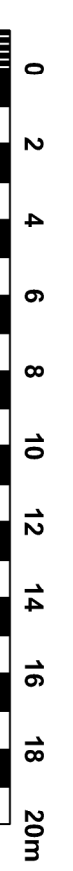

Scale bar 1:200

CLIENT: Miss H. Jones

PROJECT: Proposed Extension & Alterations at:-

Ravensdale, Bengate Road, Holbeach, Lincolnshire, PE12 8NL

TITLE: Block Plan - As Proposed

SCALE: 1:200 @ A1

SCALE: 1:200 @ A1

REVISION LETTER: A

DRAWN: AM


DRAWN: AM
DRAWING NO: B/3708-3001

ORIGINAL SIZE: A1

CHECKED: _____
DATE: JUL '23

CHECKED: DATE: JUL '23

Architectural Consultants

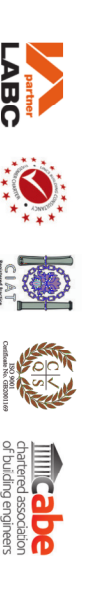

BOSTON 12-14 Main Ridge West, Boston PE21 6QQ **t:** (01205) 357 272 **e:** boston@neildowdman-architecture.co.uk

www.neildowdman-architecture.co.uk



Planning | Design | Project Management